



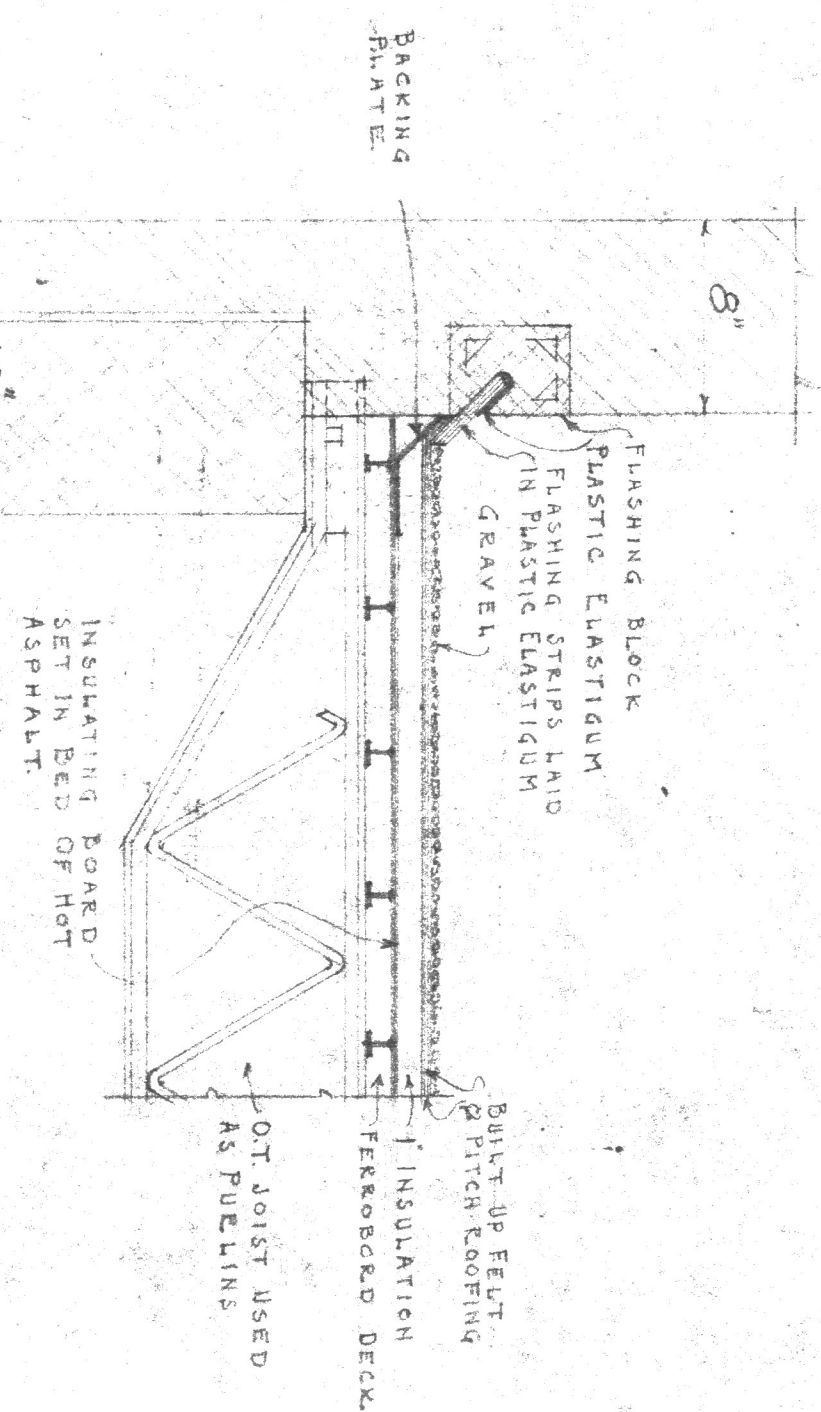

SECTION THRU PARAPET AT ROOF
1/2" = 1'-0"

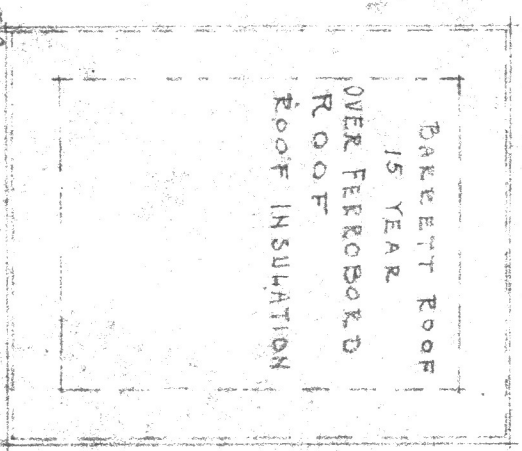

DAIRETT ROOF OVER FERROBOLO ROOF INSULATION
ELEVATOR PENT HOUSE
ROOF PLAN
SCALE 1/4" = 1'-0"

ROOF PLAN
SCALE 1/4" = 1'-0"