BOOK STACK ADDITION TO JONES MEMORIAL LIBRARY

LYNCHBURG, VIRGINIA

CLARK, NEXSEN & OWEN
ARCHITECTS & ENGINEERS
LYNCHBURG, VA. NORFOLK, VA.

FRAIOLI-BLUM-YESSELMAN
STRUCTURAL ENGINEERS
NORFOLK, VIRGINIA

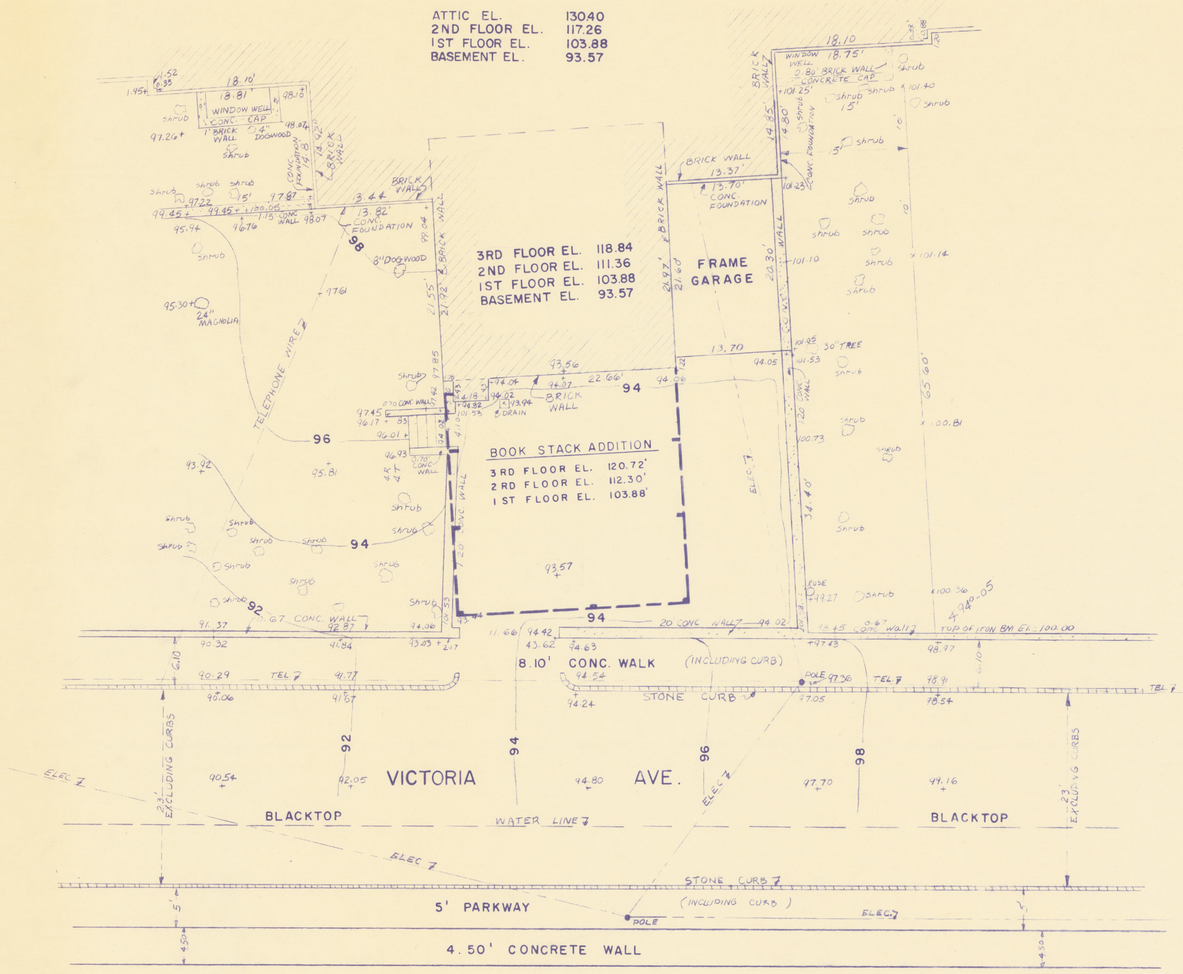

SITE PLAN
1" = 10'

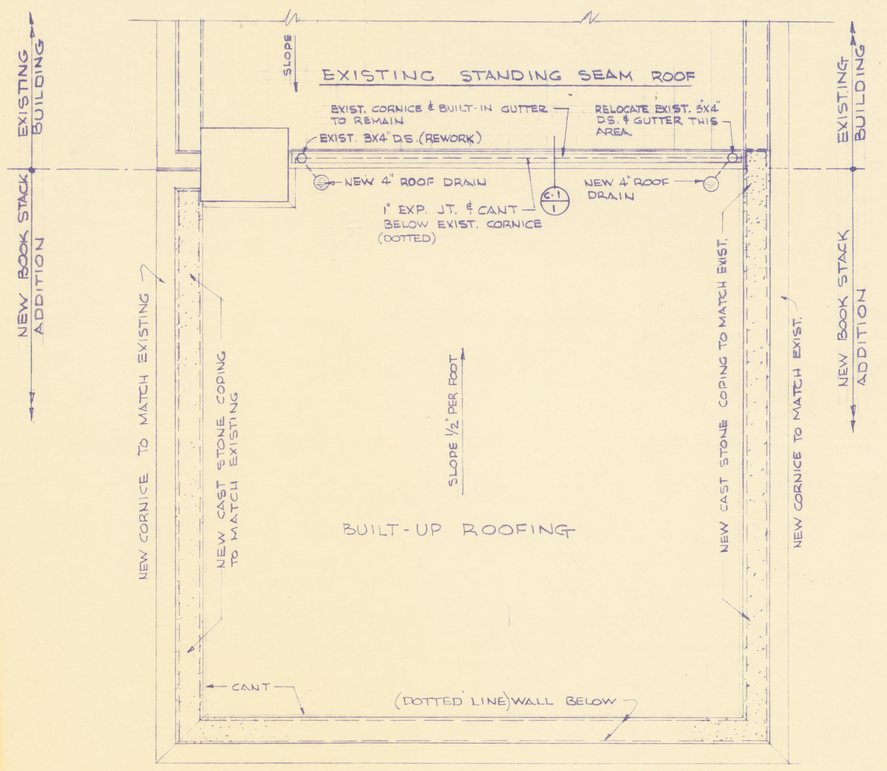

ROOF PLAN
1/4" = 1'-0"

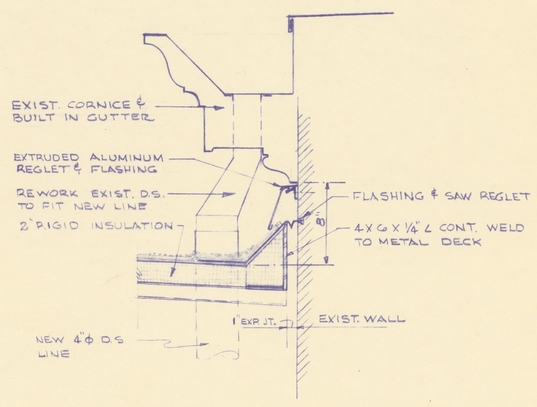

CANT & EXP. JOINT DETAIL (C-1 / 1)
1 1/2" = 1'-0"

BOOK STACK ADDITION
TO
JONES MEMORIAL LIBRARY
LYNCHBURG, VIRGINIA

CLARK, NEXSEN & OWEN—ARCHITECTS

REVISED	SITE PLAN			
	DATE	SCALE	DRAWN BY	CHECKED
	18 AUG 67	AS NOTED	M M S	J D O

C-1