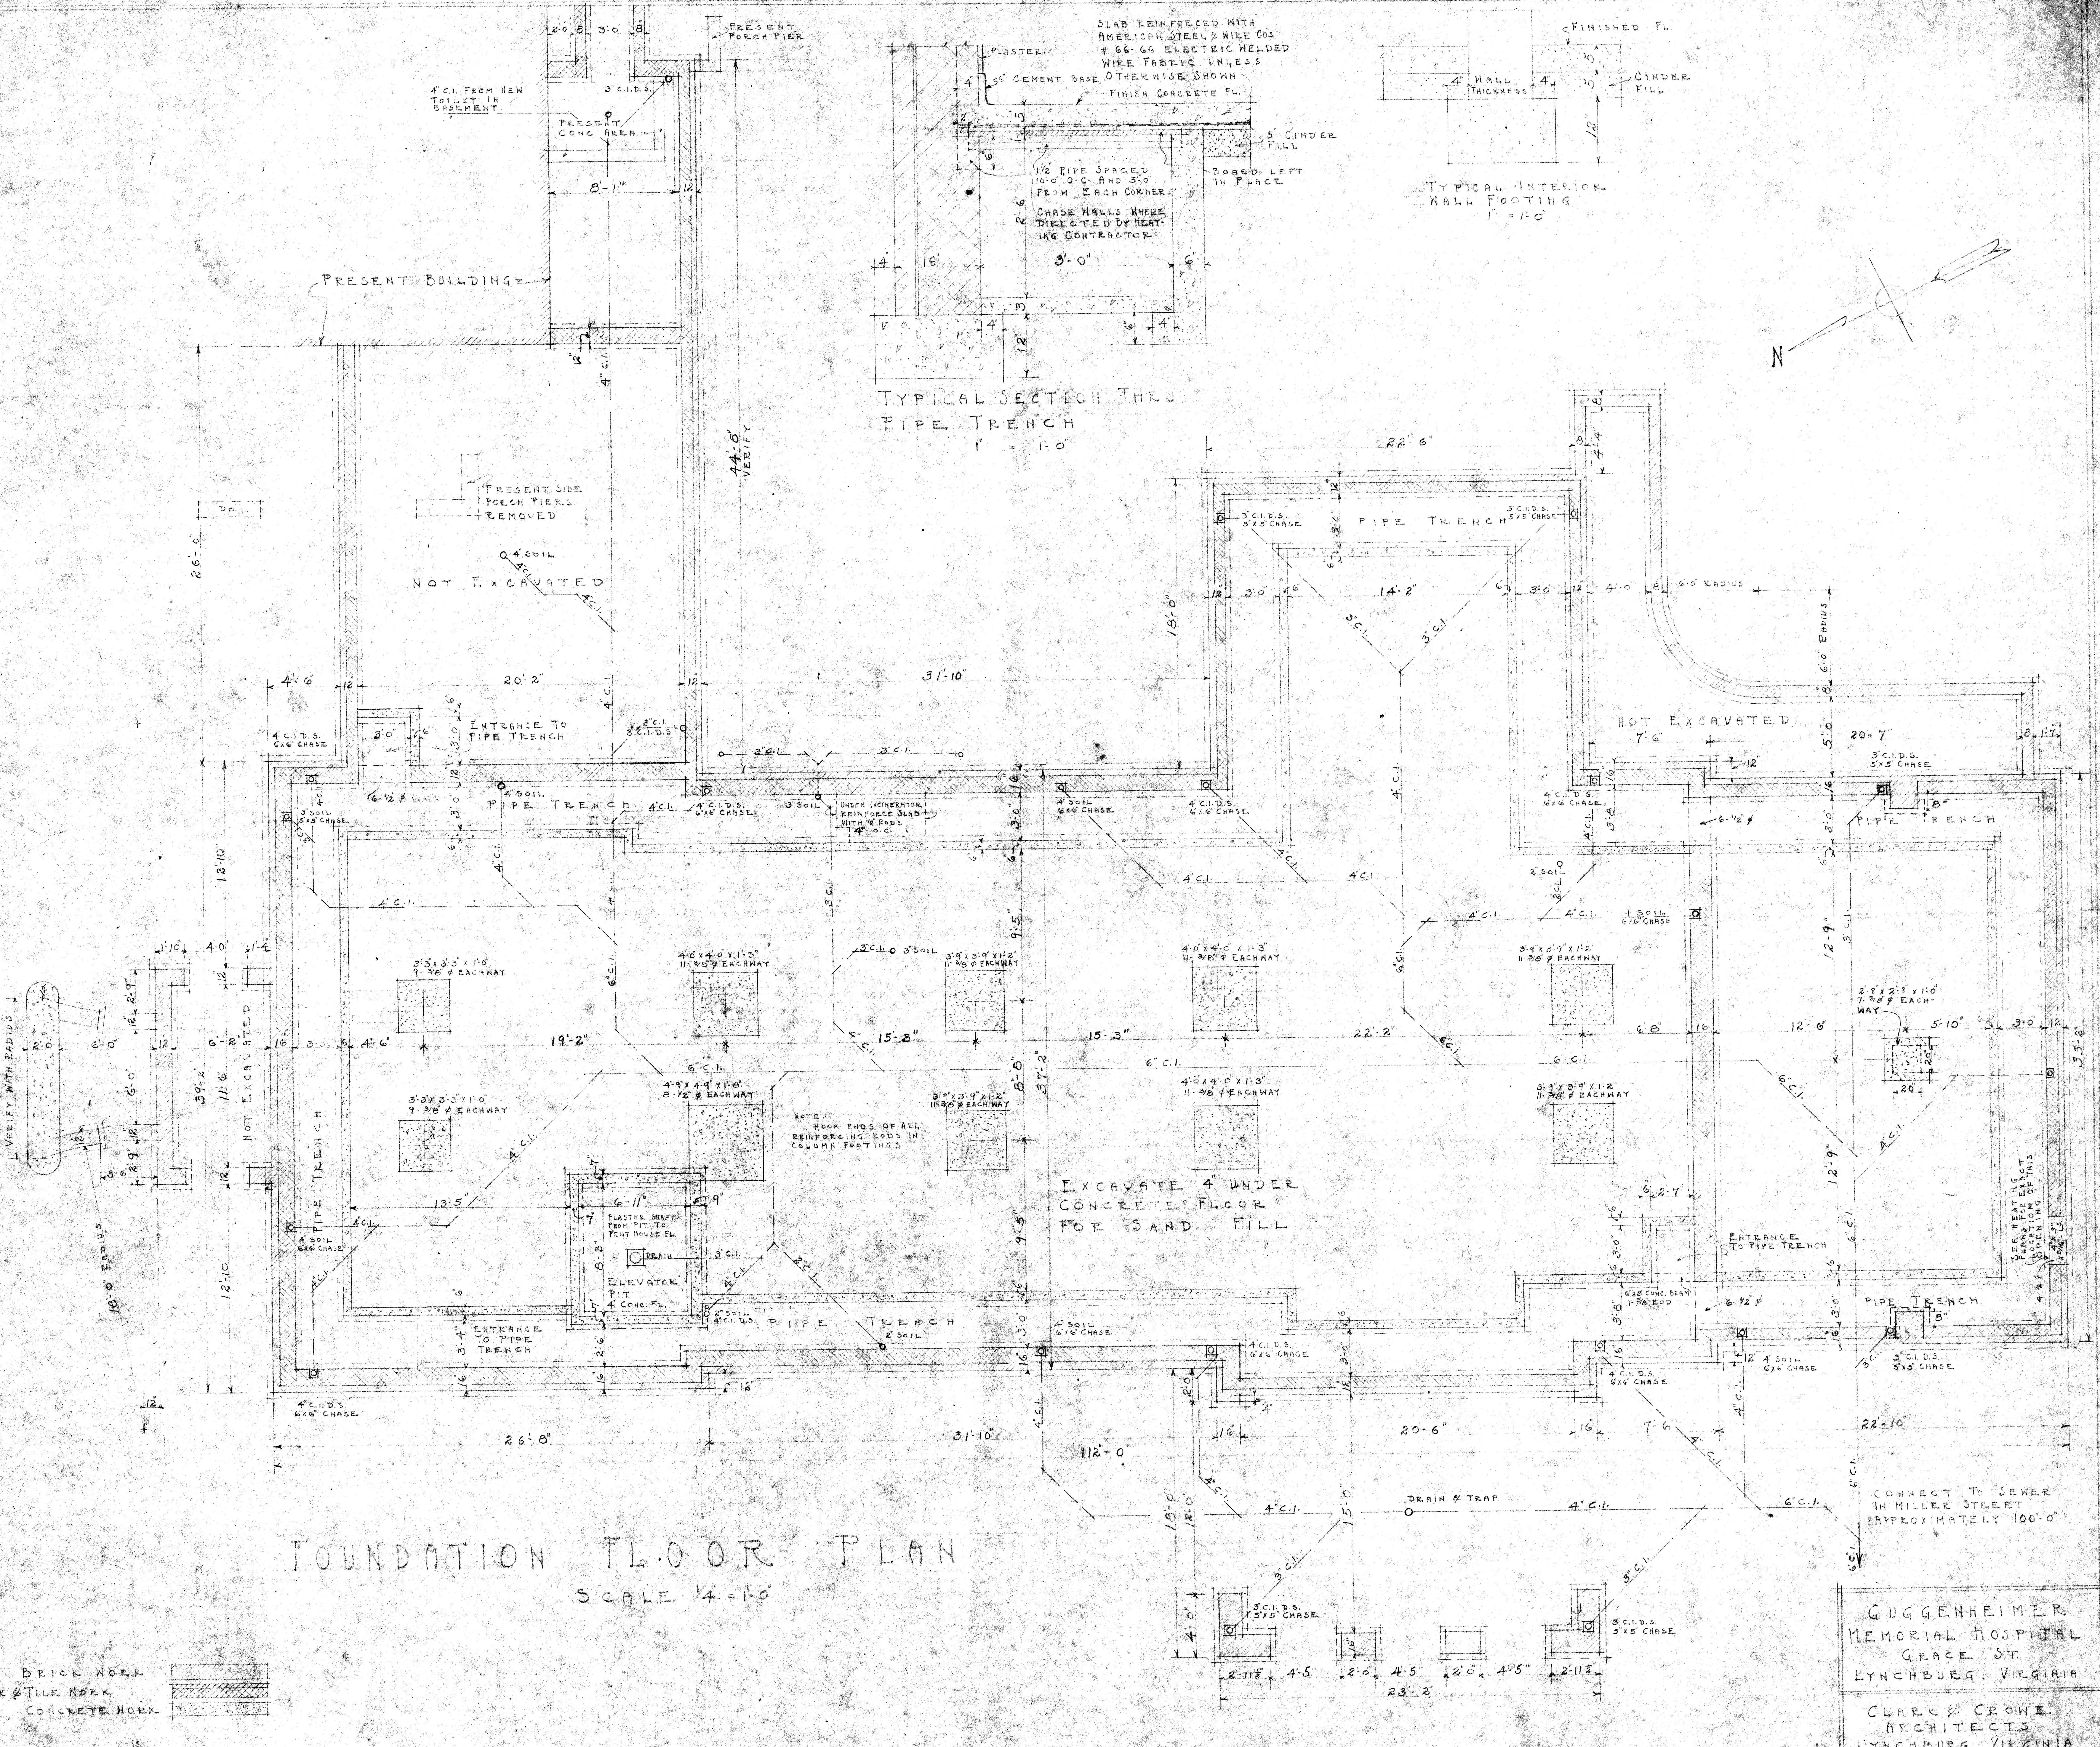
PRESENT BUILDING
PRESENT PORCH PIER
4" C.I. FROM NEW TOILET IN BASEMENT
3" C.I.D.S.
PRESENT CONC. AREA
8'-1"
44'-6" VERIFY
PRESENT SIDE PORCH PIERS REMOVED
4" SOIL
NOT EXCAVATED
20'-2"
31'-10"
26'-0"
ENTRANCE TO PIPE TRENCH
4" C.I.D.S. 6"x6" CHASE
3" SOIL 5"x5" CHASE
PIPE TRENCH
UNDER INCINERATOR REINFORCE SLAB WITH ½" RODS 4" O.C.
3'-3"x3'-3"x1'-0" 9-3/8" ϕ EACHWAY
4'-6"x4'-6"x1'-3" 11-3/8" ϕ EACHWAY
3'-9"x3'-9"x1'-2" 11-3/8" ϕ EACHWAY
4'-0"x4'-0"x1'-3" 11-3/8" ϕ EACHWAY
4'-9"x4'-9"x1'-8" 8-½" ϕ EACHWAY
2'-8"x2'-8"x1'-0" 7-3/8" ϕ EACHWAY
NOTE: HOOK ENDS OF ALL REINFORCING RODS IN COLUMN FOOTINGS
PLASTER SHAFT FROM PIT TO PENT HOUSE FL.
DRAIN
ELEVATOR PIT 4" CONC. FL.
EXCAVATE 4" UNDER CONCRETE FLOOR FOR SAND FILL
6'-0" RADIUS
VERIFY WITH RADIUS
10'-0" RADIUS
DRAIN & TRAP
SEE HEATING PLANS FOR EXACT LOCATION OF THIS OPENING
CONNECT TO SEWER IN MILLER STREET APPROXIMATELY 100'-0"
112'-0"
37'-2"
39'-2"
35'-2"
22'-6"
23'-2"
N
SLAB REINFORCED WITH AMERICAN STEEL & WIRE CO'S # 66-66 ELECTRIC WELDED WIRE FABRIC UNLESS OTHERWISE SHOWN
PLASTER
5" CEMENT BASE
FINISH CONCRETE FL.
5" CINDER FILL
1½" PIPE SPACED 10'-0" O.C. AND 5'-0" FROM EACH CORNER
BOARD LEFT IN PLACE
CHASE WALLS WHERE DIRECTED BY HEATING CONTRACTOR
3'-0"
TYPICAL SECTION THRU PIPE TRENCH 1" = 1'-0"
FINISHED FL.
CINDER FILL
WALL THICKNESS
TYPICAL INTERIOR WALL FOOTING 1" = 1'-0"

FOUNDATION FLOOR PLAN

SCALE ¼" = 1'-0"

BRICK WORK	▨
BRICK & TILE WORK	▨
CONCRETE WORK	▨

GUGGENHEIMER
MEMORIAL HOSPITAL
GRACE ST.
LYNCHBURG, VIRGINIA

CLARK & CROWE
ARCHITECTS
LYNCHBURG, VIRGINIA

JULY 1930 | COMM. #269. | SHEET # 1