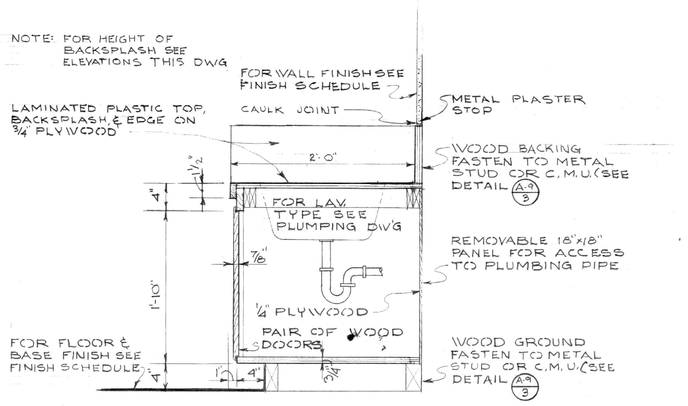

LAV. COUNTER A-2/1
1" = 1'-0"

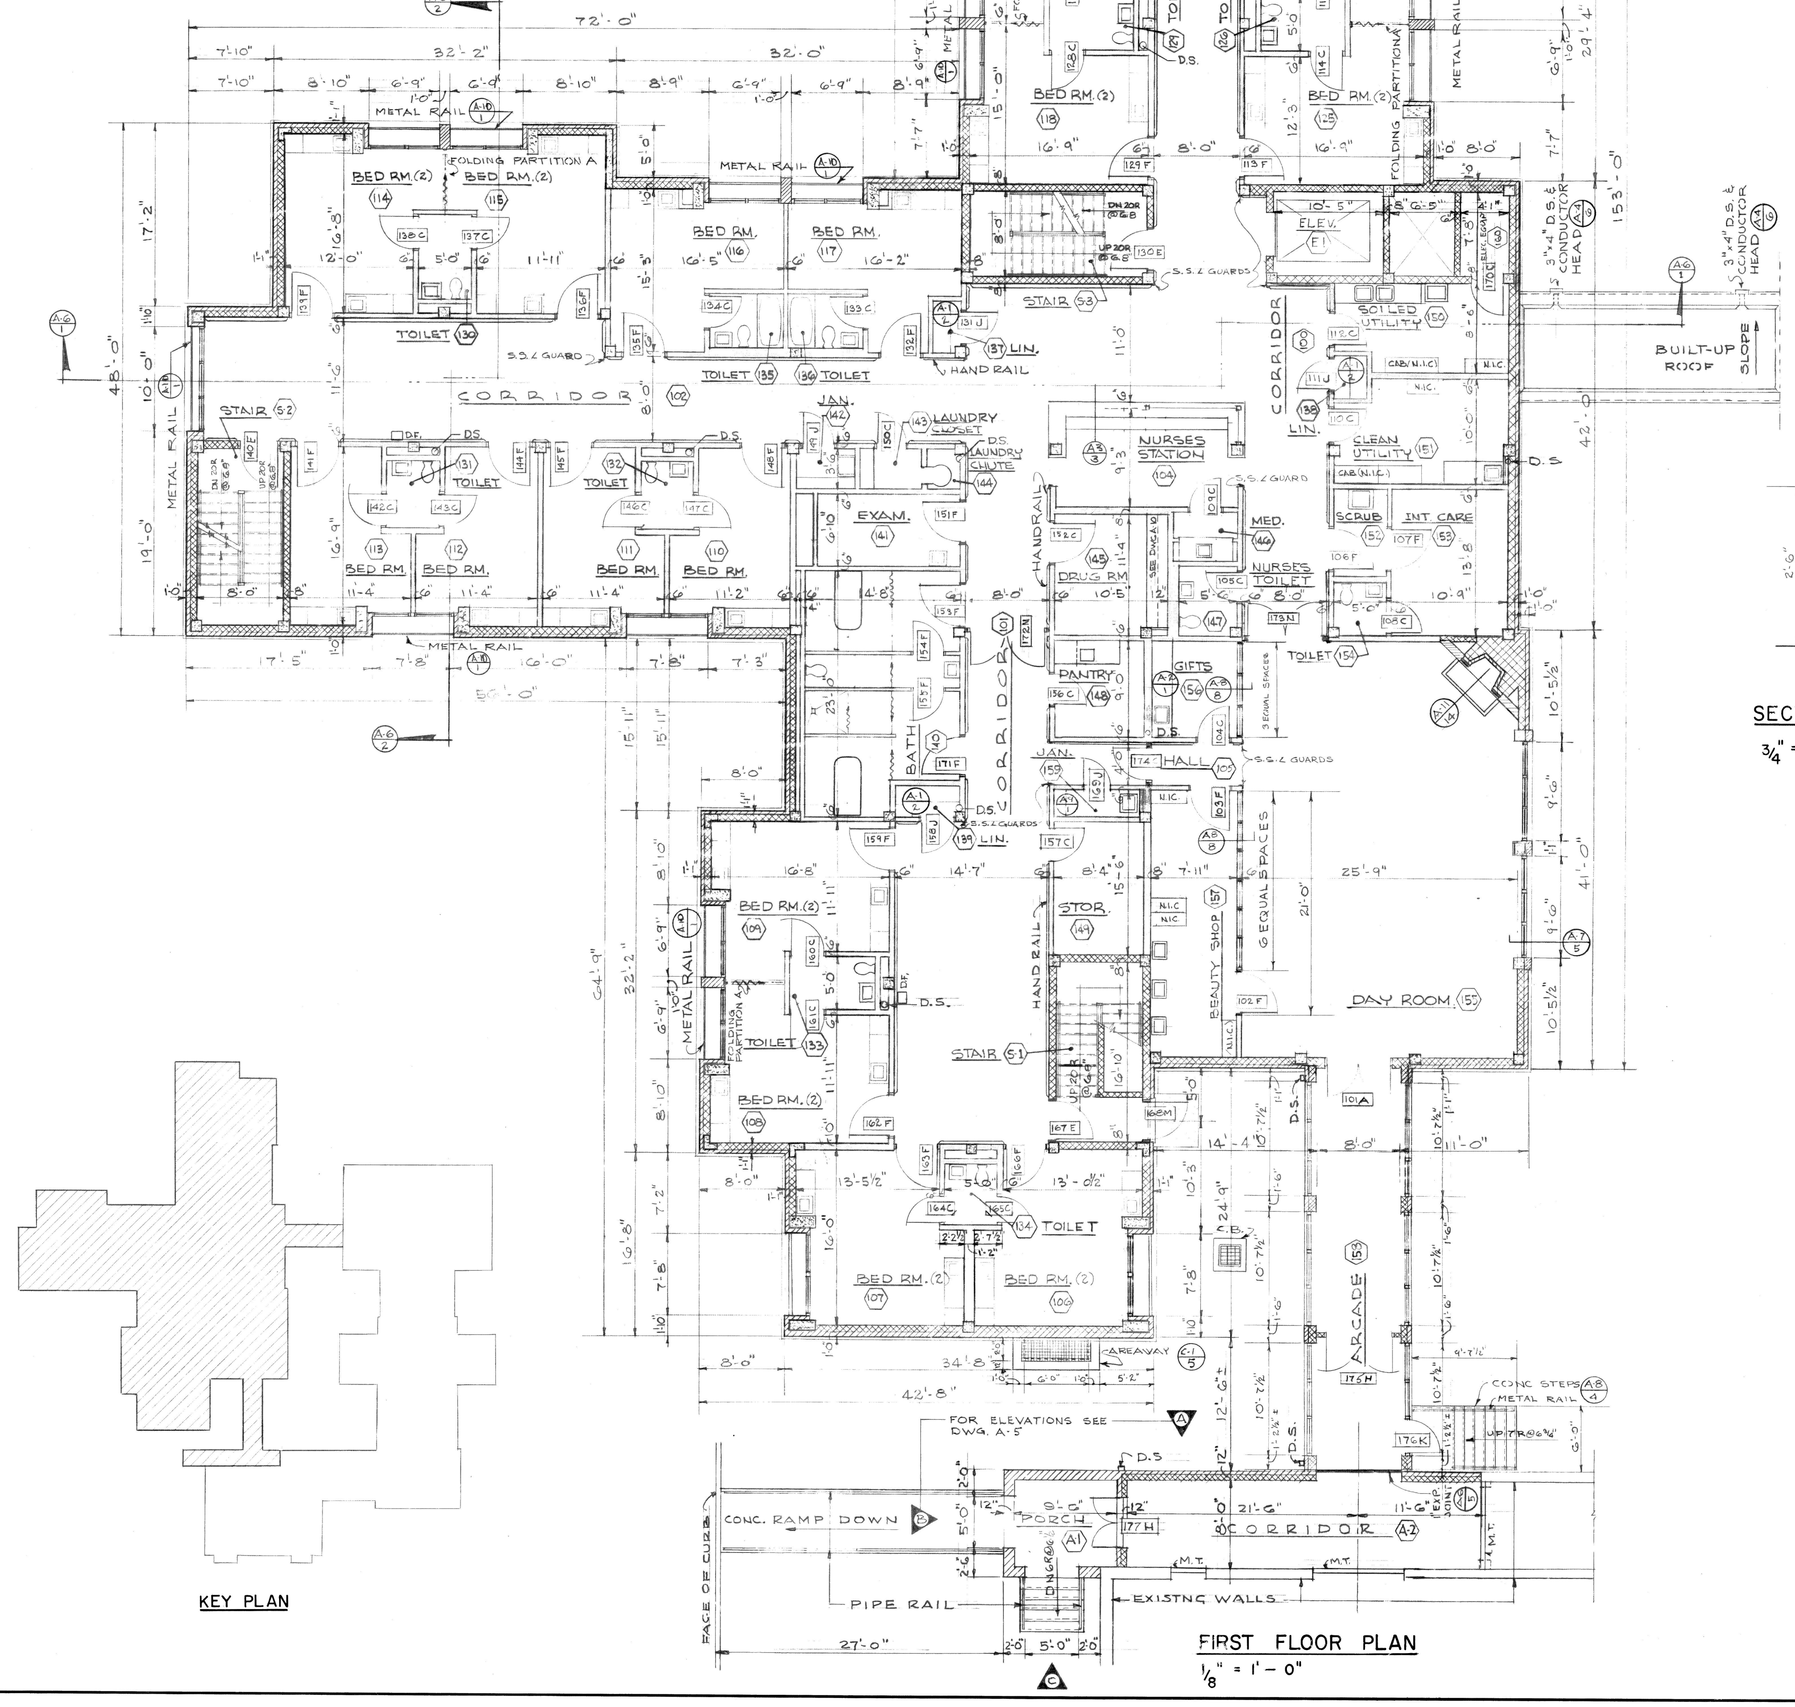

KEY PLAN

FIRST FLOOR PLAN
1/8" = 1'-0"

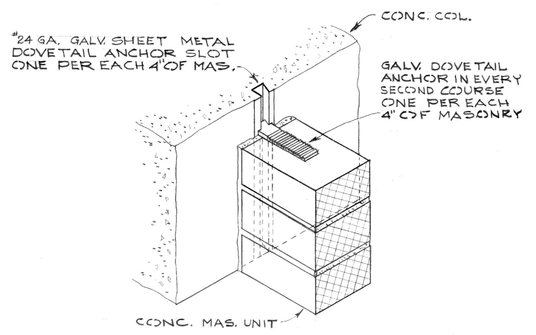

TYPICAL ANCHOR DETAIL MASONRY TO CONCRETE A-2/2
NOT TO SCALE

FINISH SCHEDULE

SPACE NO.	SPACE NAME	FLOOR	BASE	WALLS	W'COT	CEILING	CEILING HEIGHT	DETAILS & REMARKS
100 THRU 103	CORRIDOR	V.A.T.	VINYL	H.W.P.	3'-6" VINYL FABRIC	AC. T.	8'-6"	A-5/3 A-5/4 FOR WALL RAIL (SEE SPEC'S)
104	NURSES STATION	V.A.T.	VINYL	H.W.P.		AC. T.	8'-6"	A-3/1 A-3/3
105	HALL	V.A.T.	VINYL	H.W.P.	3'-6" VINYL FABRIC	AC. T.	8'-6"	A-5/3 A-5/4 FOR WALL RAIL (SEE SPEC'S)
106 THRU 125	BED ROOMS	V.A.T.	VINYL	H.W.P.		H.W.P.	8'-6"	A-4/A A-5/3 A-5/4
126 THRU 134	TOILET	C.T.	C.T.	H.W.P.	C.T. 4'-6"	H.W.P.	8'-0"	A-5/3 A-5/4 A-5/6
135 & 136	TOILET	C.T.	C.T.	H.W.P.	C.T. 4'-6"	H.W.P.	8'-0"	A-5/3 A-5/6 C.T. FULL HEIGHT @ TUBS
137 THRU 139	LINEN CLOSET	V.A.T.	VINYL	H.W.P.		H.W.P.	8'-6"	A-1/
140	BATH	C.T.	C.T.	H.W.P.	C.T. 4'-6"	H.W.P.	8'-6"	A-5/4 A-4/2 A-4/11 C.T. FULL HEIGHT IN SHOWER
141	EXAMINING RM.	V.A.T.	VINYL	H.W.P.		H.W.P.	8'-6"	
142	JANITOR	C.T.	C.T.	H.W.P.	EPOXY PAINT 4'-6"	H.W.P.	8'-0"	A-3/1 A-5/2
143	LAUNDRY CLOSET	C.T.	C.T.	H.W.P.	EPOXY PAINT 4'-6"	H.W.P.	8'-0"	A-3/1 A-5/2
144	LAUNDRY CHUTE	CONC.		EXPOSED		EXPOSED	NONE	
145	DRUG ROOM	V.A.T.	VINYL	H.W.P.		H.W.P.	8'-6"	SEE SHEET A-10
146	MEDICINE RM	V.A.T.	VINYL	H.W.P.		H.W.P.	8'-6"	SEE SHEET A-10
147	NURSES TOILET	C.T.	C.T.	H.W.P.	C.T. 4'-6"	H.W.P.	8'-0"	A-5/6
148	PANTRY	V.A.T.	VINYL	H.W.P.		AC.T.	8'-6"	SEE SHEET A-10
149	STORAGE	CONC.		H.W.P.		H.W.P.	8'-6"	
150	SOILED UTILITY	C.T.	C.T.	H.W.P.		H.W.P.	8'-6"	A-5/6 SEE SHEET A-10
151	CLEAN UTILITY	C.T.	C.T.	H.W.P.		H.W.P.	8'-6"	A-5/2 SEE SHEET A-10
152	SCRUB-UP	C.T.	C.T.	H.W.P.	C.T. 4'-6"	H.W.P.	8'-6"	A-5/2 SEE SHEET A-10
153	INTENSIVE CARE	V.A.T.	VINYL	H.W.P.		H.W.P.	8'-6"	
154	TOILET	C.T.	C.T.	H.W.P.	C.T. 4'-6"	H.W.P.	8'-0"	A-5/2 A-4/9
155	DAY ROOM	V.A.T.	VINYL	H.W.P.		AC. T.	8'-6"	A-11/10
156	GIFT RECEIVING	V.A.T.	VINYL	H.W.P.		AC. T.	8'-6"	A-2/1 A-3/8
157	BEAUTY SHOP	V.A.T.	VINYL	H.W.P.		AC. T.	8'-6"	A-3/8
158	ARCADE	V.A.T.	VINYL	H.W.P.		AC. T.	8'-6"	A-5/2
159	JANITOR	C.T.	C.T.	H.W.P.	EPOXY PAINT 4'-6"	H.W.P.	8'-6"	A-3/1 A-5/2
160	ELEC. EQUIP.	CONC.		H.W.P.		H.W.P.	8'-6"	
E-1	ELEVATOR			EXPOSED				
S-1	STAIR	V.A.T.	METAL	PAINTED C.M.U.	3'-6" EPOXY PTD	AC.T. SOFFITS	VARIES	A-11/4
52, 53, 54	STAIR	V.A.T.	METAL	PAINTED C.M.U.	3'-6" EPOXY PTD	AC.T. SOFFITS	VARIES	A-11/1 A-11/2
A-1	PORCH	CONC.	NONE	EXPOSED BRICK	NONE	CEM. PLAS.	9'-0"	
A-2	CORRIDOR	V.A.T.	VINYL	H.W.P.		AC. T.	8'-6"	

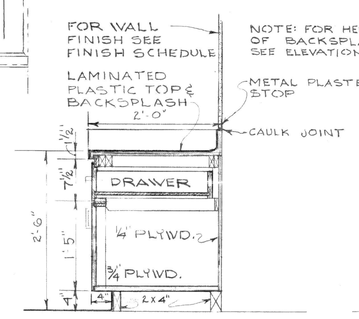

SECTION THRU COUNTER A-2/3
¾" = 1'-0"

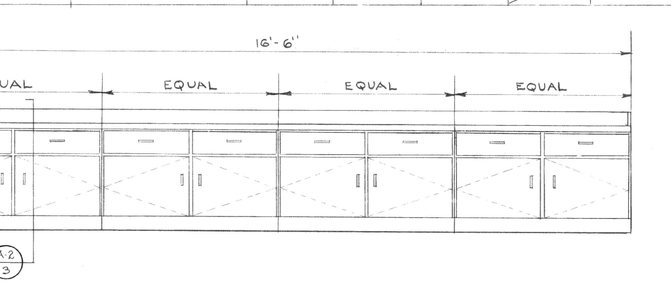

COUNTER IN ROOM 34 A-2/4
½" = 1'-0"

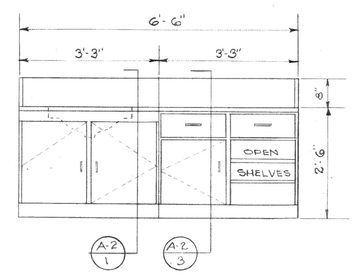

COUNTER IN ROOM 10 A-2/5
½" = 1'-0"

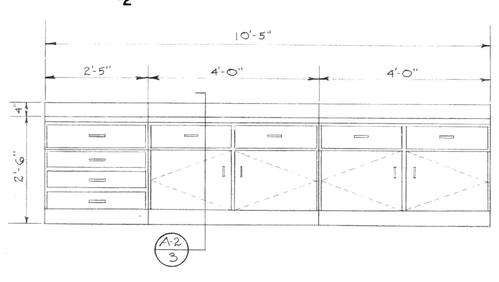

COUNTER IN ROOM 245 A-2/6
½" = 1'-0"

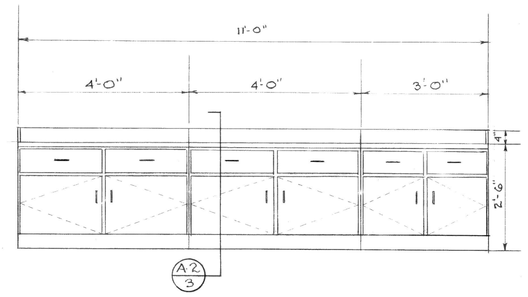

COUNTER IN ROOM 29 A-2/7
½" = 1'-0"

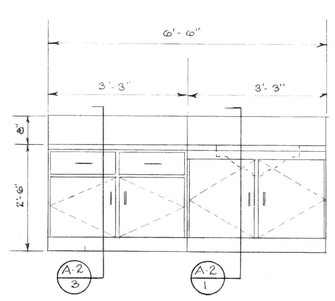

COUNTER IN ROOM 19 A-2/8
½" = 1'-0"

DOOR LOUVER SCHEDULE	
DOOR NO.	LOUVER SIZE
G30, G46, G48, G49	16"X10"
247	18"X14"

DOORS UNDERCUT 1": G25, G41, G43, G45, G47, 102, 103, 104, 107, 108, 114, 115, 118, 119, 123, 124, 127, 128, 133, 134, 137, 198, 142, 145, 146, 147, 149, 154, 155, 160, 161, 164, 165, 170, 203, 204, 210, 211, 214, 215, 219, 220, 223, 224, 229, 230, 233, 234, 238, 239, 242, 243, 245, 250, 251, 256, 257, 260, 261, 265

PROJECT NO. VA.-208

ALTERATIONS & ADDITIONS TO GUGGENHEIMER MEMORIAL HOSPITAL
LYNCHBURG, VIRGINIA

PENDLETON S. CLARK CERTIFICATE NO. 20 COMMONWEALTH OF VIRGINIA

CLARK, NEXSEN & OWEN—ARCHITECTS
LYNCHBURG, VIRGINIA NORFOLK, VIRGINIA

REVISED	FIRST FLOOR PLAN				DWG. NO.
	DATE	SCALE	DRAWN BY	CHECKED	A-2
	JAN. 1968	AS NOTED	MMS-SWD	CLB	

LAST DOOR 177 JOB 489