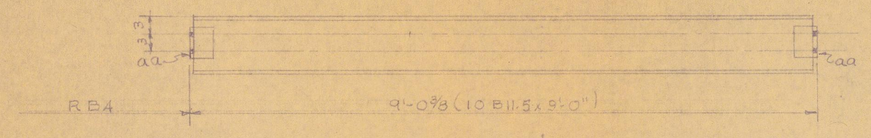

ONE BM. REQ'D MK. RB4

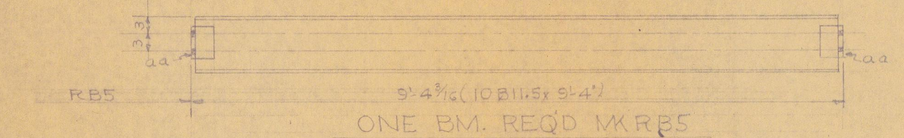

ONE BM. REQ'D MK. RB5

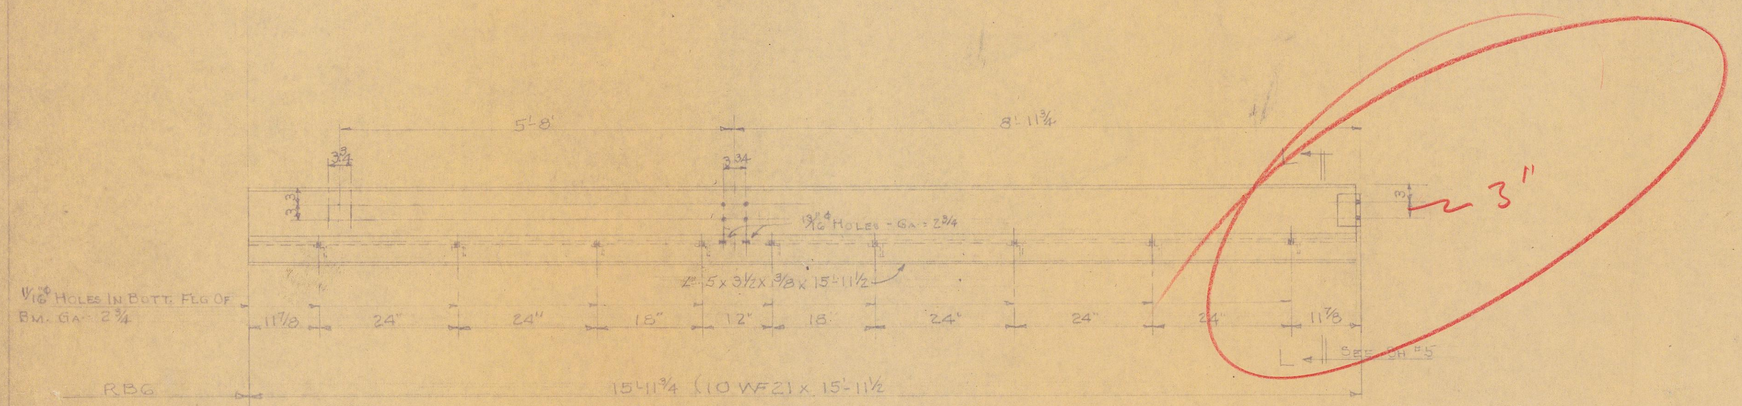

ONE BM. REQ'D MK. RB6
SEE CAMBER DIAGRAMS

DOES NOT AGREE WITH COLUMN CONNECTION

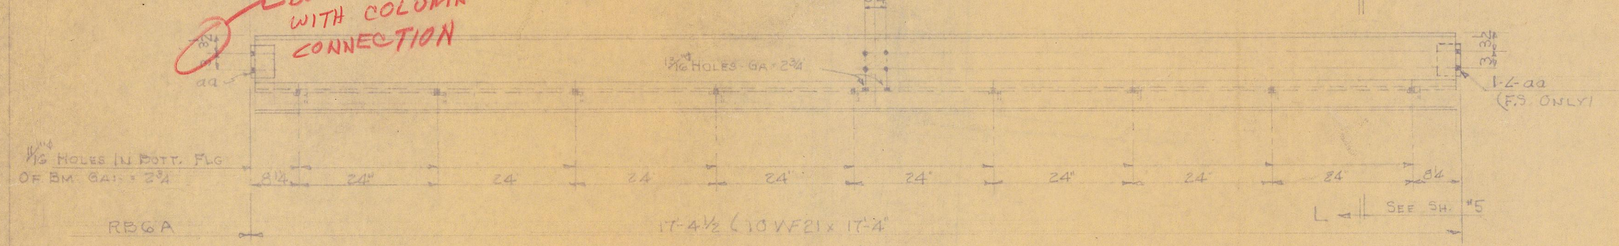

ONE BM. REQ'D MK. RB6A
SEE CAMBER DIAGRAMS

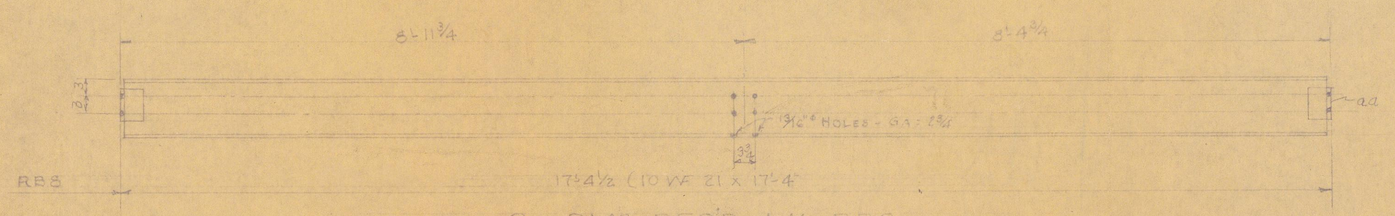

2 - BMS REQ'D MK. RB8
SEE CAMBER DIAGRAMS

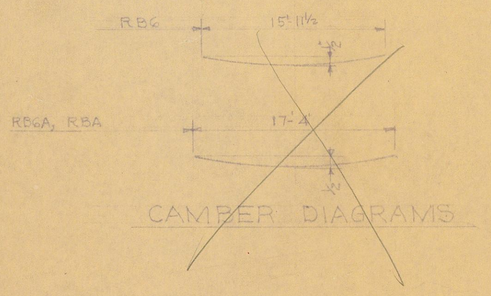

CAMBER DIAGRAMS

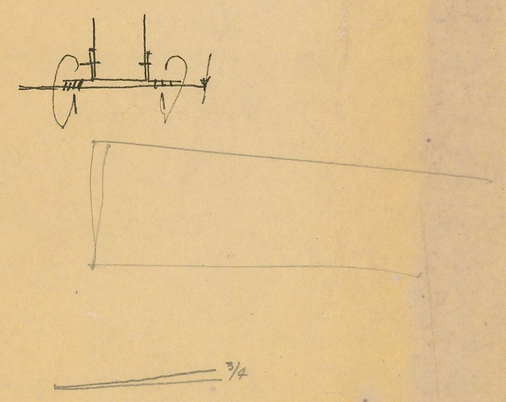

HOLES ¾Ø UNLESS OTHERWISE NOTED
PAINT RED LEAD

BOOK STACK ADDITION
TO
JONES MEMORIAL LIBRARY
LYNCHBURG, VA.

SHEET
C
OF

DATE: 10-12-57
DR. BY: E.B.L. JR.
CHKD. BY:
REVISED 11-14-57

PIEDMONT STEEL DIVISION
LYNCHBURG, VIRGINIA

CLARK, NEXSEN & OWEN
ARCHITECTS
CONTRACTORS
ATLANTA, GEORGIA

27 x 40 →
27 x 40 →