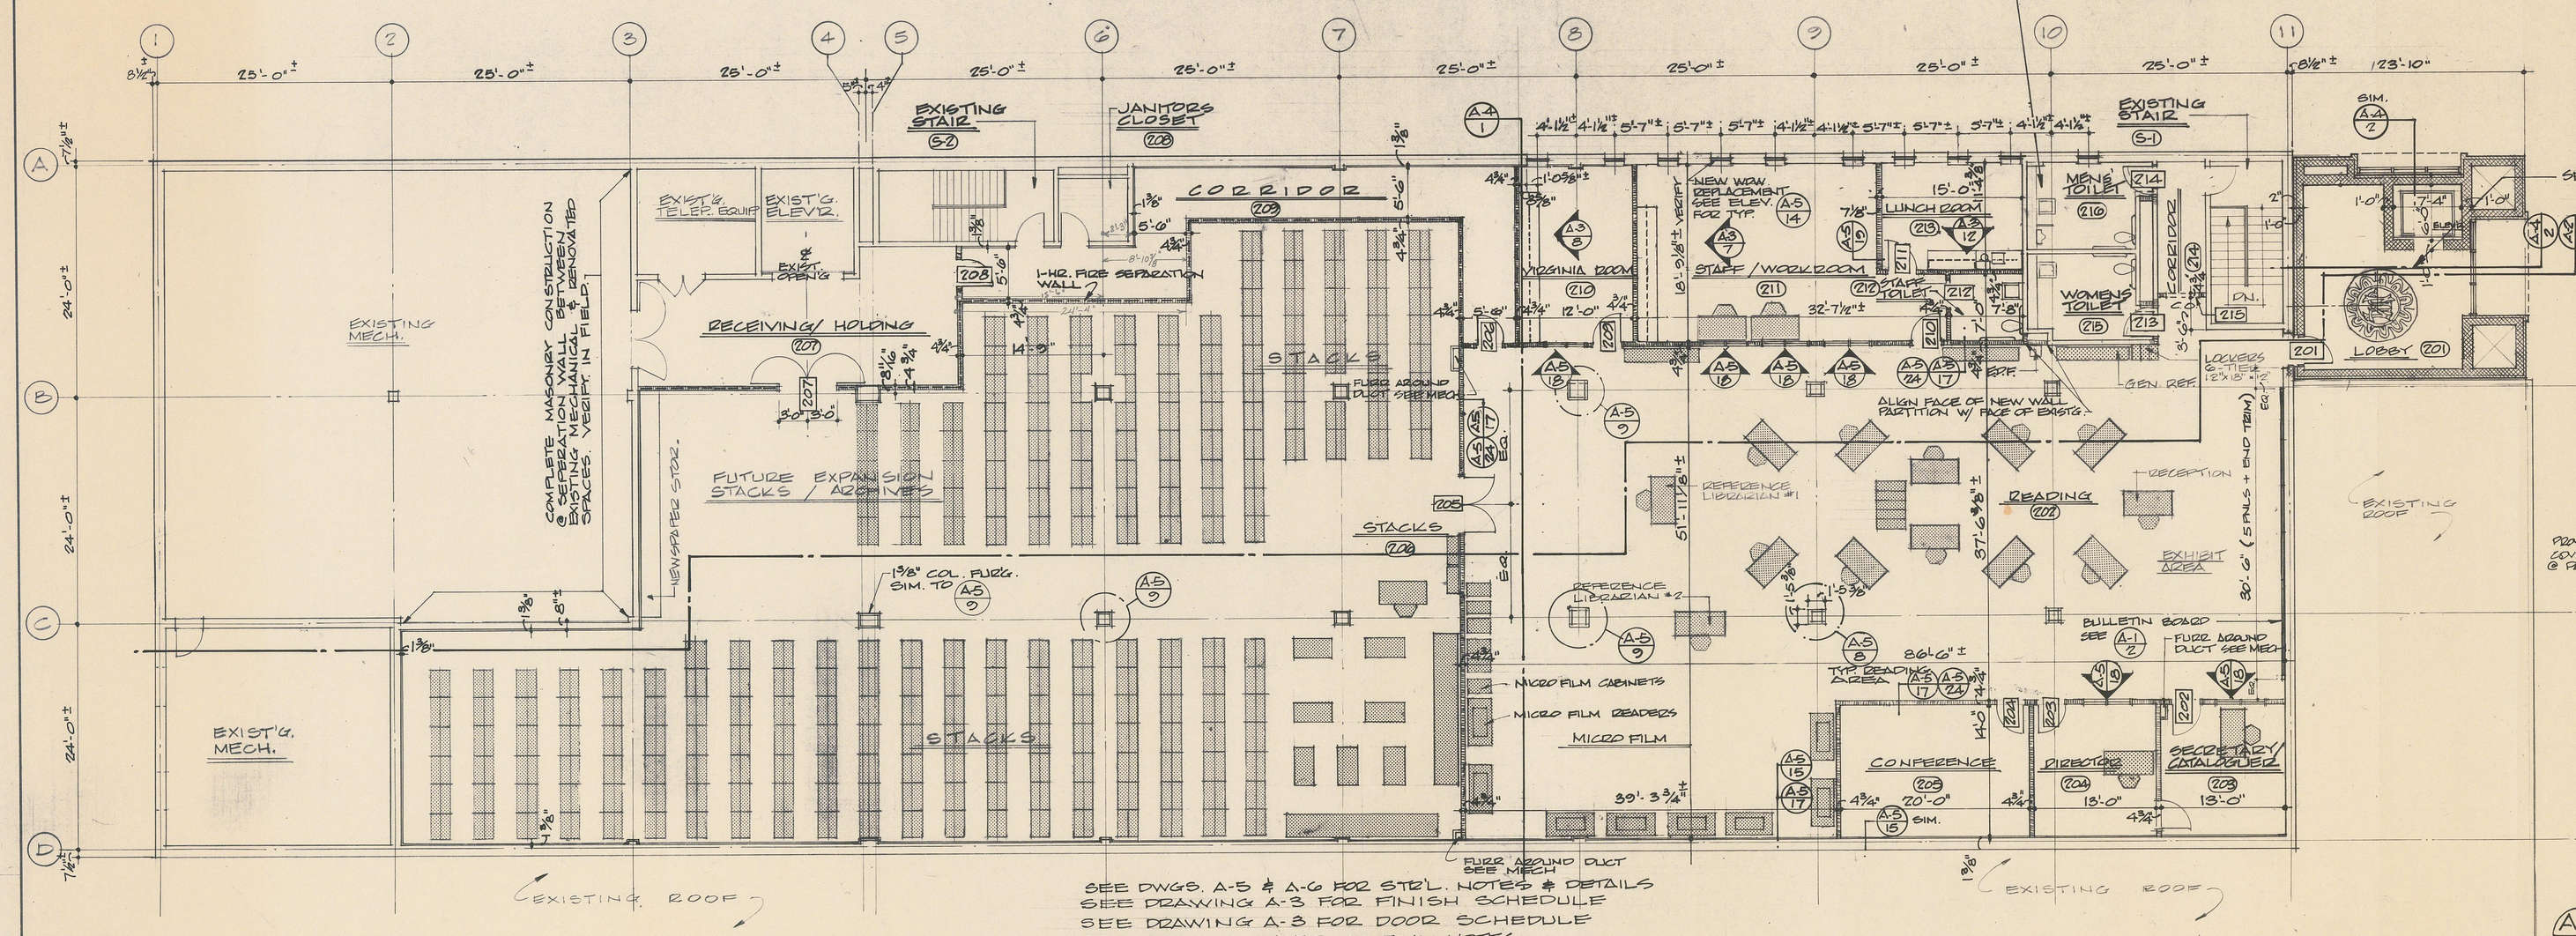

SECOND FLOOR PLAN

1/8" = 1'-0"

FURNITURE & EQUIP INDICATED THUSLY IS NOT IN CONTRACT

WALL LEGEND

- EXISTING (VERIFY MAT'LS.)
- GYP. BD. W/ VENEER PLAS. ON MET. STUDS
- BRICK ON CONCRETE MASONRY UNIT (C.M.U.)
- CONCRETE MASONRY UNIT (C.M.U.)
- GYP. BD. W/ VENEER PLASTER ON MET. STUDS 1-HR. RATED ASSEMBLY

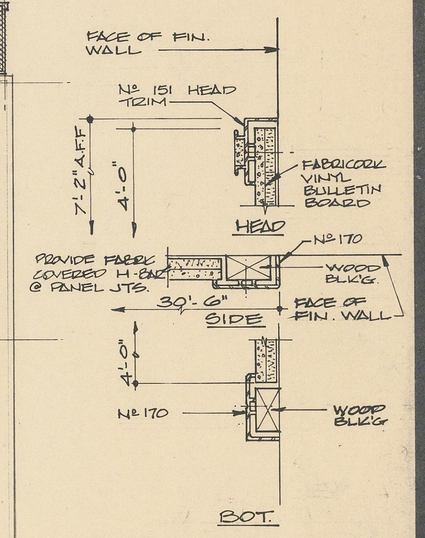

BULLETIN BOARD & TRIM EQUAL TO "CLARIDGE."
FURNISH 14 MET. DISPLAY HOOKS, 10 ROLLER BRACKETS & 2 MAP RAIL ENDS. COLOR AS SELECTED BY ARCH.

A-1/2 BULLETIN BD. DETS
NO SCALE

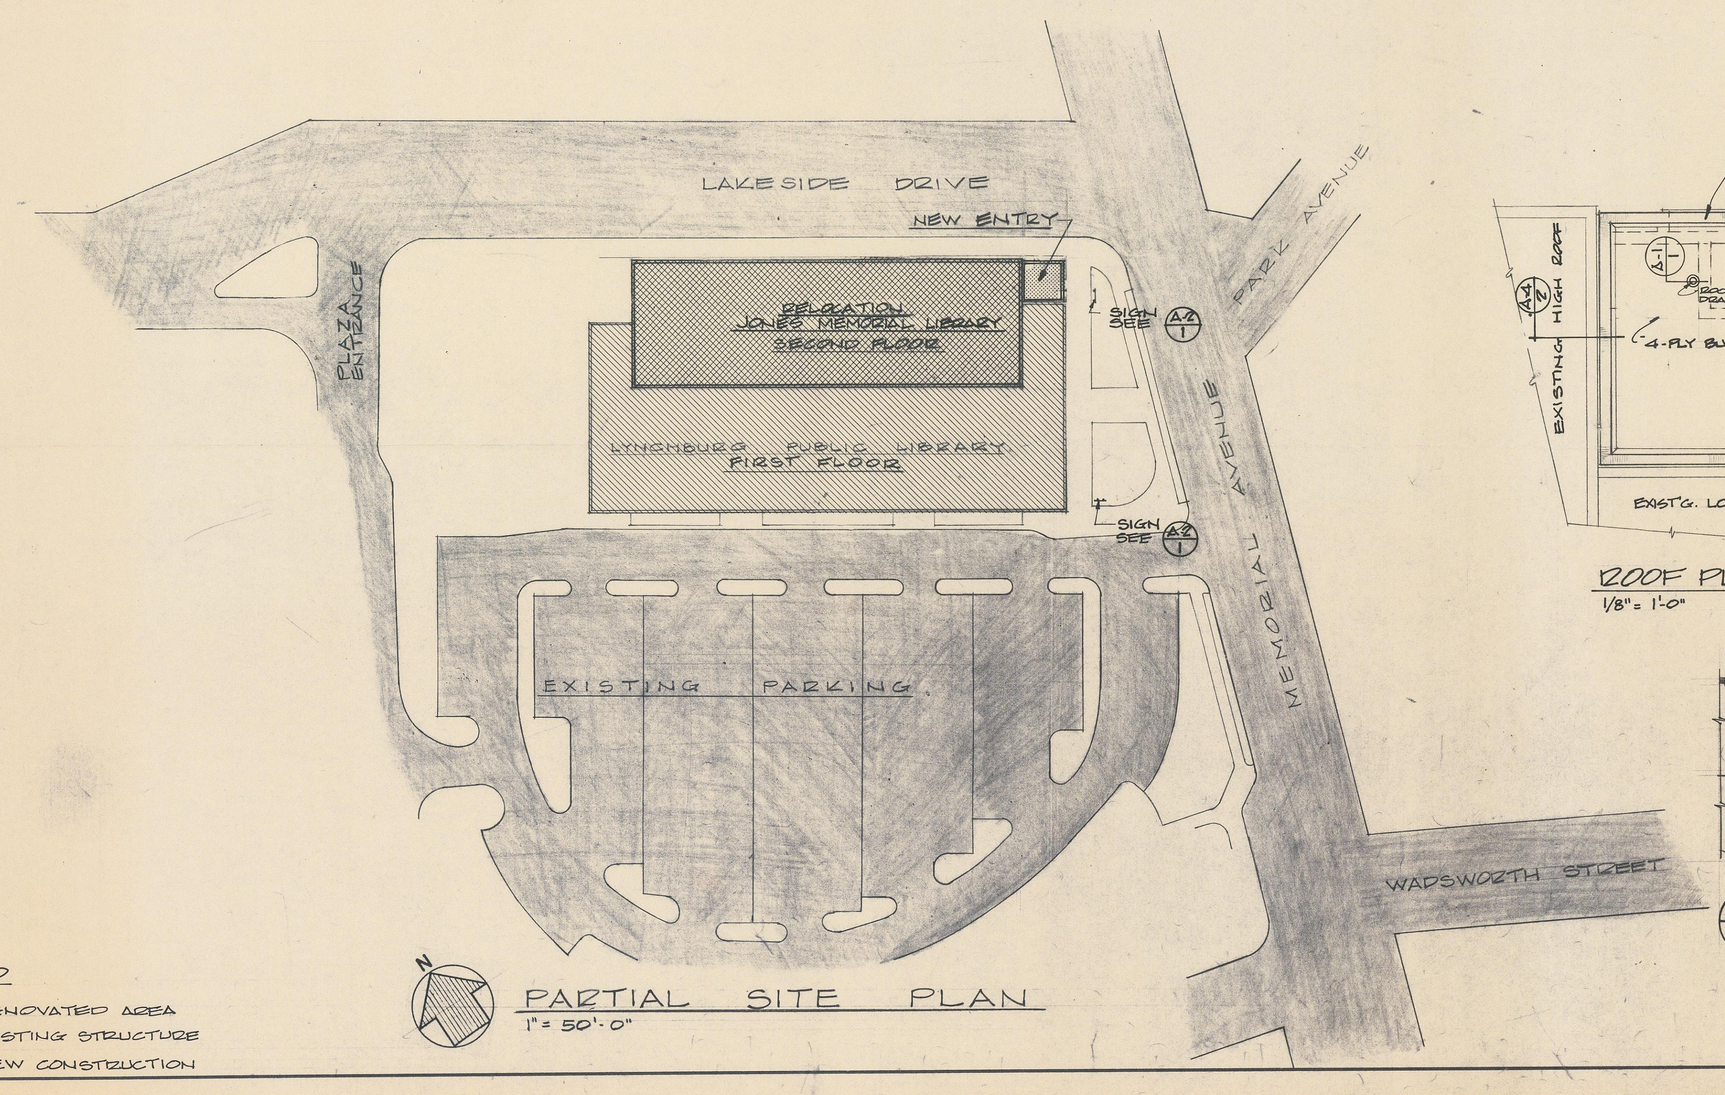

PARTIAL SITE PLAN

1" = 50'-0"

LEGEND

- RENOVATED AREA
- EXISTING STRUCTURE
- NEW CONSTRUCTION

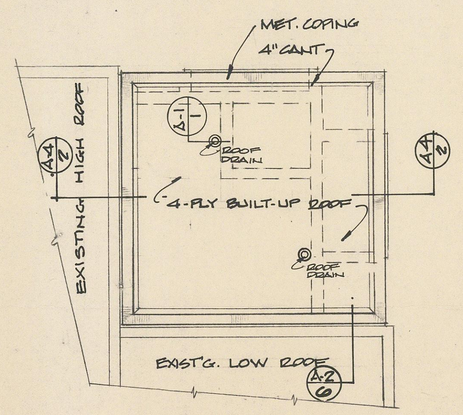

ROOF PLAN

1/8" = 1'-0"

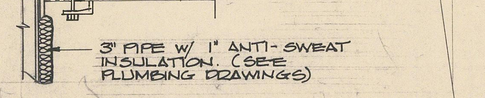

A-1/1 SEC. ROOF DRAIN
NO SCALE

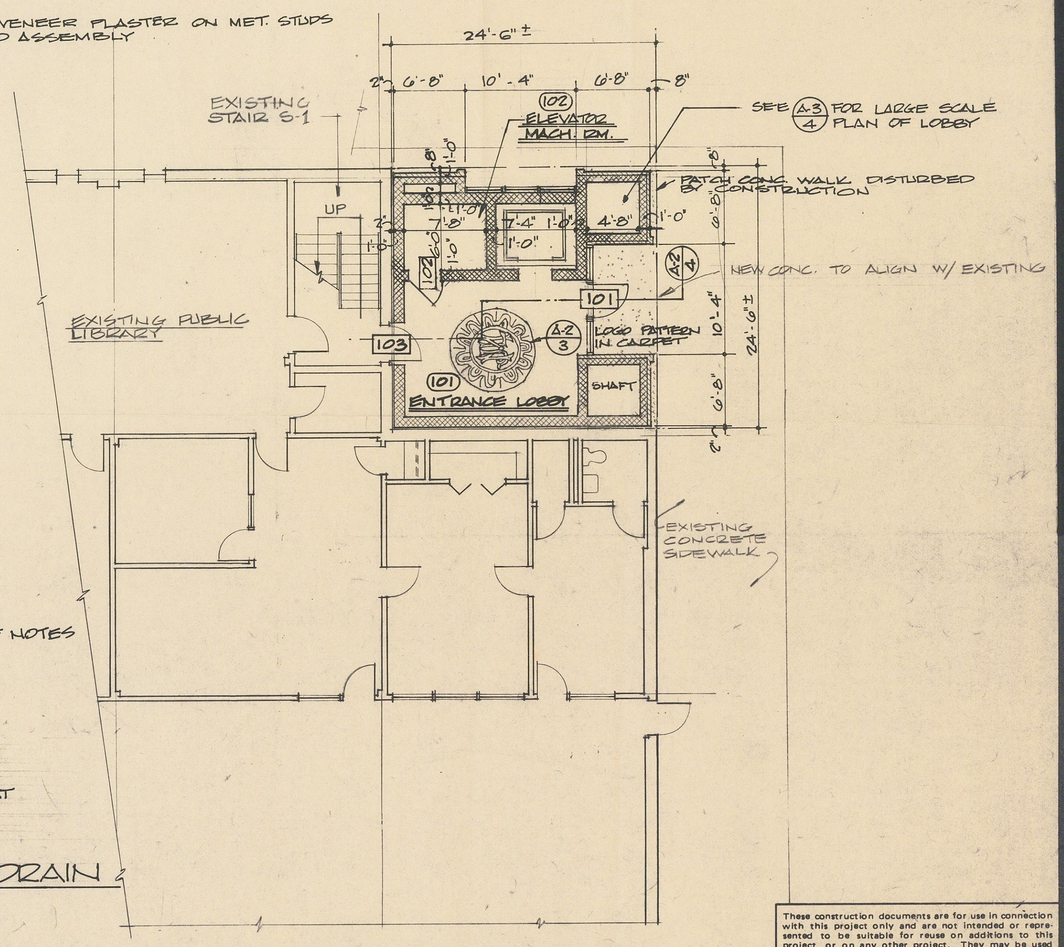

PARTIAL FIRST FLOOR PLAN

1/8" = 1'-0"

These construction documents are for use in connection with this project only and are not intended or represented to be suitable for reuse on additions to this project, or on any other project. They may be used only with agreement in writing of, and appropriate compensation to, the Architect/Engineer. Any reuse without written agreement will be at the user's sole risk and without liability or legal exposure to the Architect/Engineer; the user shall indemnify and hold harmless the Architect/Engineer from all claims, damages, losses and expenses arising out of or resulting therefrom.

CLARK • NEXSEN • OWEN • BARBIERI • GIBSON
Architects ▪ Engineers
A PROFESSIONAL CORPORATION
ALLIED ARTS BLDG. BOX 1156 ▪ LYNCHBURG, VA. 24505 ▪ 804/847-9081
740 DUKE STREET / SUITE 200 ▪ NORFOLK, VA. 23510 ▪ 804/622-2800

RELOCATION OF THE JONES MEMORIAL LIBRARY

MEMORIAL AVE. & LAKESIDE DR.
LYNCHBURG, VIRGINIA

PARTIAL SITE PLAN
PARTIAL FIRST & SECOND FL. PLANS

revision	
	design by J.D.O
	drawn by A.F.W
	checked J.D.O
	date SEPT. 86
	comm 267.1
	scale NOTED

drawing A-1