


DEMOLITION - SECOND FLOOR PLAN
SCALE: 1/8" = 1'-0"

LEGEND
- - - - ITEMS TO BE REMOVED
——— ITEMS TO REMAIN

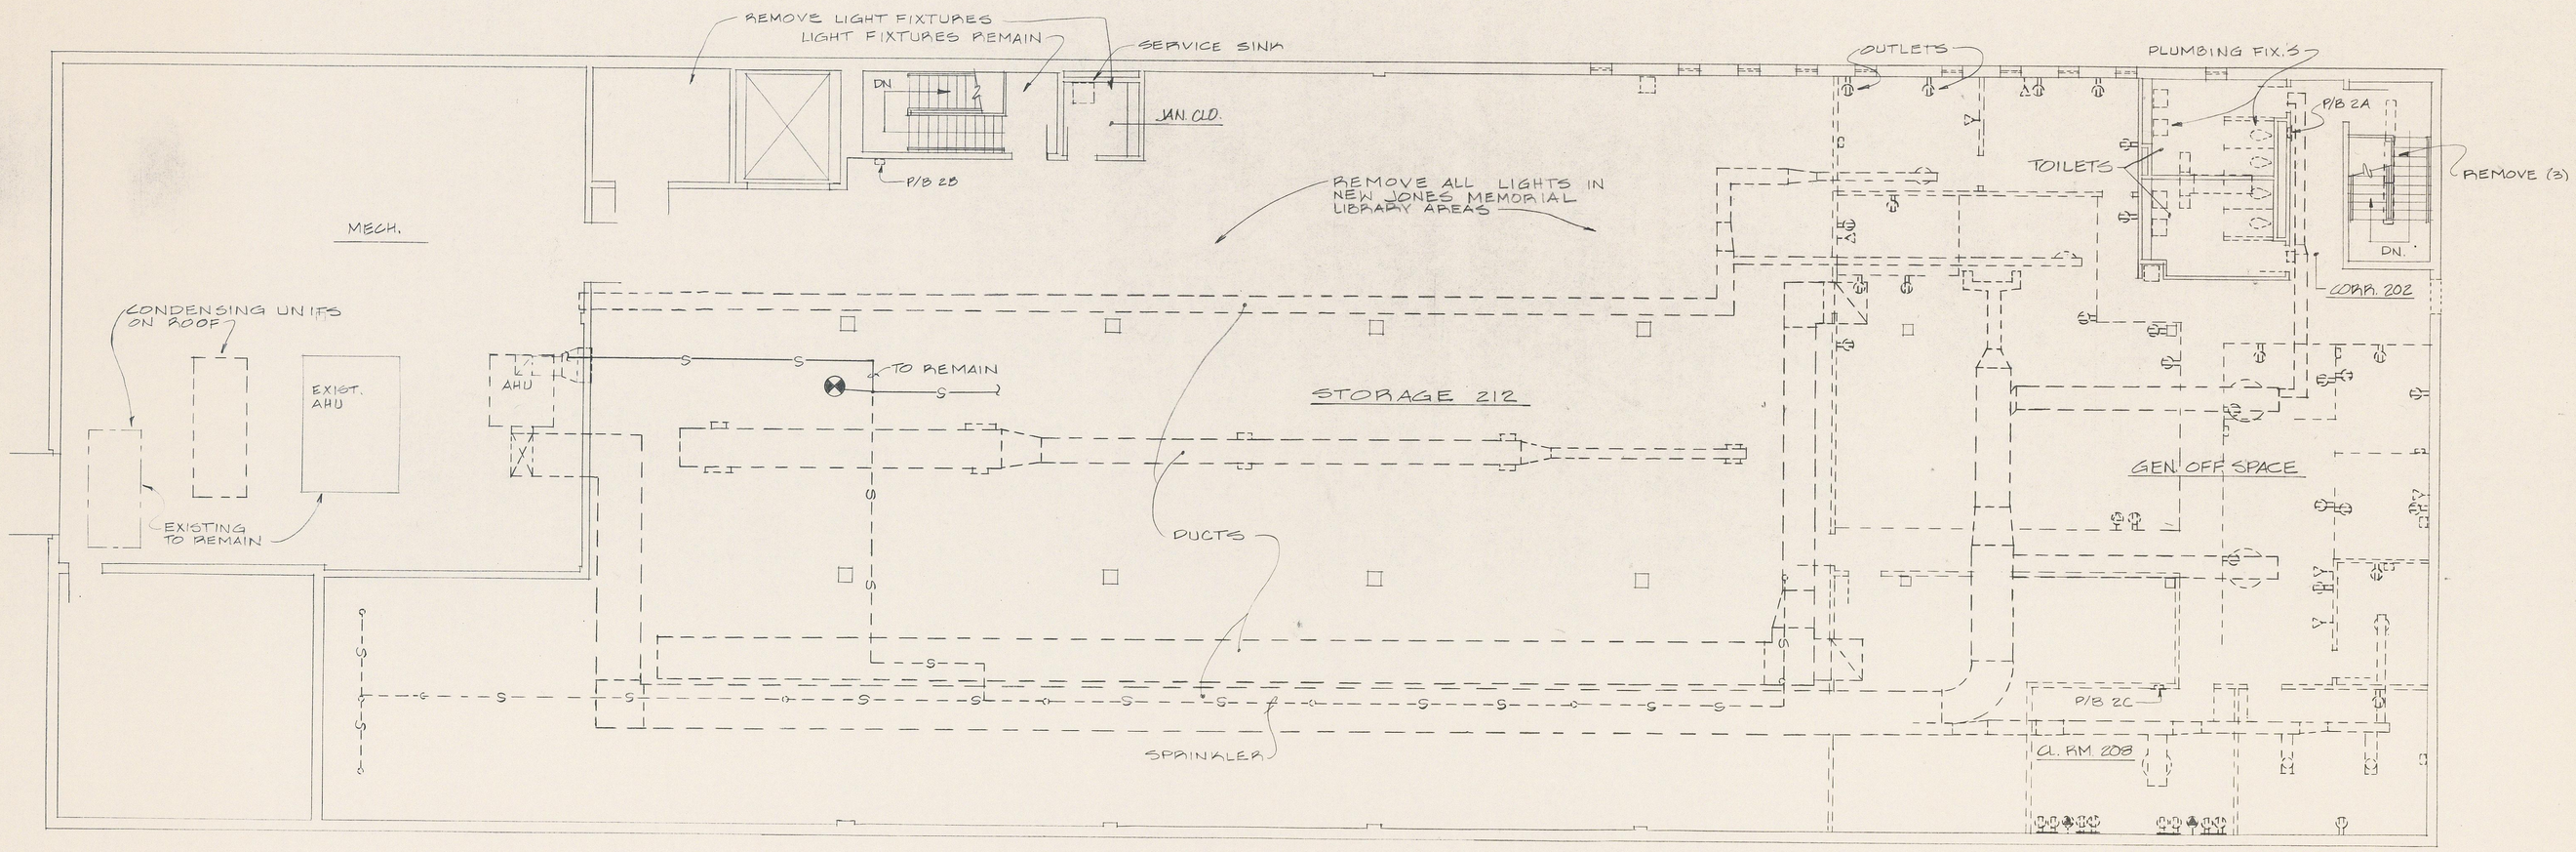


DEMOLITION -
PART FIRST FLOOR PLAN
SCALE: 1/8" = 1'-0"




DEMOLITION -
PART FIRST FLOOR PLAN
SCALE: 1/8" = 1'-0"

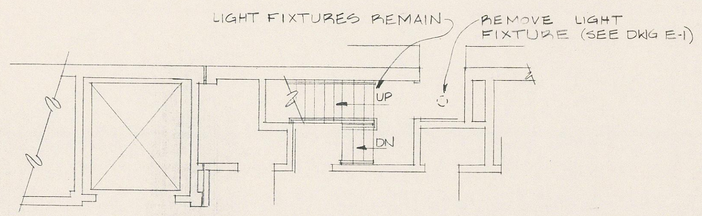


POWER RISER DIAGRAM - DEMOLITION
NOT TO SCALE

These construction documents are for use in connection with this project only and are not intended or represented to be suitable for reuse on additions to this project, or on any other project. They may be used only with agreement in writing of, and appropriate compensation to, the Architect/Engineer. Any reuse without written agreement will be at the user's sole risk and without liability or legal exposure to the Architect/Engineer; the user shall indemnify and hold harmless the Architect/Engineer from all claims, damages, losses and expenses arising out of or resulting therefrom.

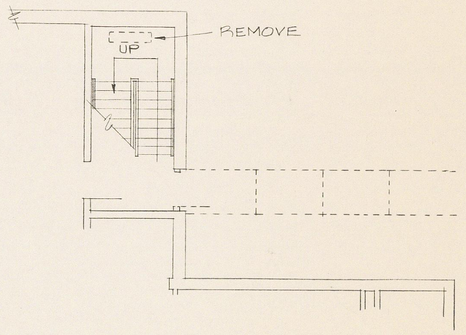COMMONWEALTH OF VIRGINIA
M. LYMAN JOHNSON
CERTIFICATE NO. 96
CERTIFIED PROFESSIONAL ENGINEER

SIMPSON • JOHNSON, INC.
CONSULTING ENGINEERS
707 CLAY STREET, LYNCHBURG, VIRGINIA 24504

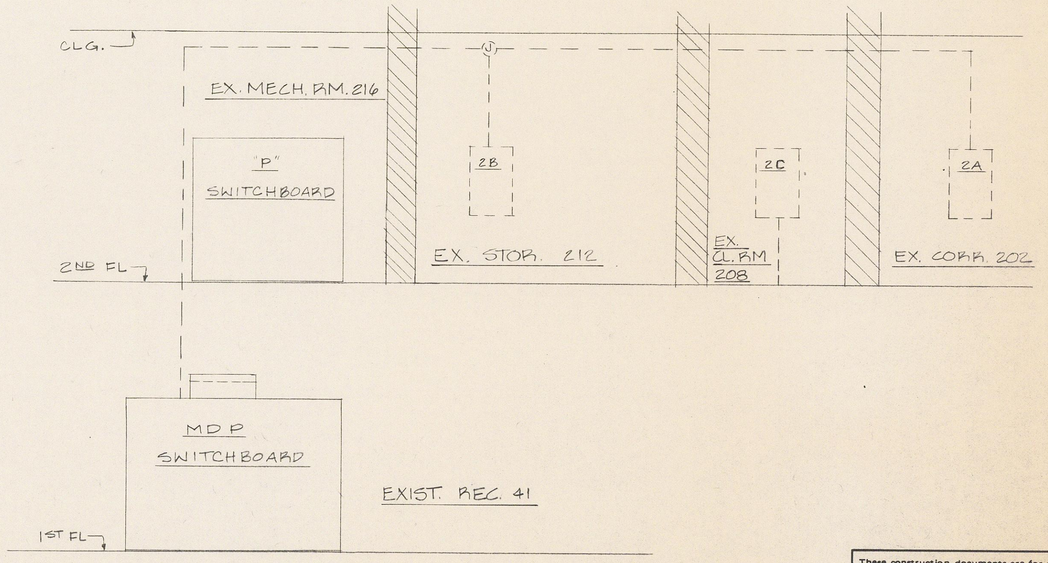COMMONWEALTH OF VIRGINIA
EARL R. SIMPSON, JR.
CERTIFICATE No. 2378
CERTIFIED PROFESSIONAL ENGINEER

CLARK • NEXSEN • OWEN • BARBIERI • GIBSON
Architects • Engineers
A PROFESSIONAL CORPORATION
ALLIED ARTS BLDG., BOX 1156 • LYNCHBURG, VA. 24505 • 804/847-9081
740 DUKE STREET / SUITE 200 • NORFOLK, VA. 23510 • 804/622-2800

RELOCATION OF THE
# JONES MEMORIAL LIBRARY
MEMORIAL AVE. & LAKESIDE DR.
LYNCHBURG, VIRGINIA

HEATING, PLUMBING & ELECTRICAL DEMOLITION

| revision | |
|---|---|
| | design by EAS, OMB |
| | drawn by TCD |
| | checked EAS |
| | date 1/86 |
| | comm 267.1 |

scale AS NOTED

drawing HPED-1