


A.3/1 TOILET PLANS
1/4" = 1'-0"

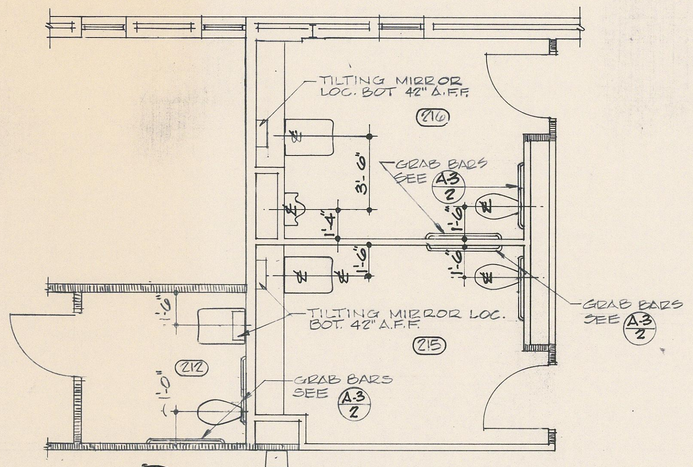


A.3/12 TYP. GRAB BARS
1/4" = 1'-0"




A.3/7 ELEV. WORK COUNTER & WALL CABINETS
1/4" = 1'-0"

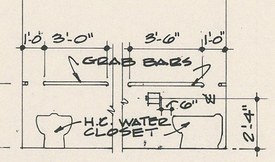


A.3/8 ELEV. WORK COUNTER & WALL CABINETS
1/4" = 1'-0"

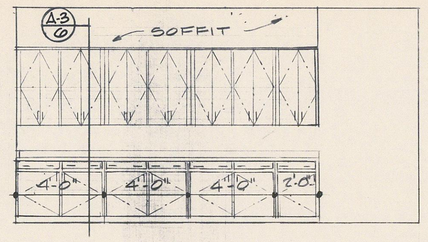


DOOR TYPES
1/4" = 1'-0"

## DOOR SCHEDULE
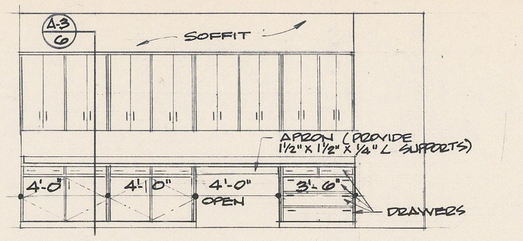
| DOOR No | DOOR TYPE | WIDTH | HEIGHT | THICK | FRAME TYPE | JAMB | LABEL |
|---|---|---|---|---|---|---|---|
| 101 | A | 3'-0" | 7'-0" | 1¾" | 4 | 4 | |
| 102 | B | 3'-0" | 7'-0" | 1¾" | 5 | 5 | B |
| 103 | B | 3'-0" | 7'-0" | 1¾" | 2 | 2 | B |

## DOOR SCHEDULE
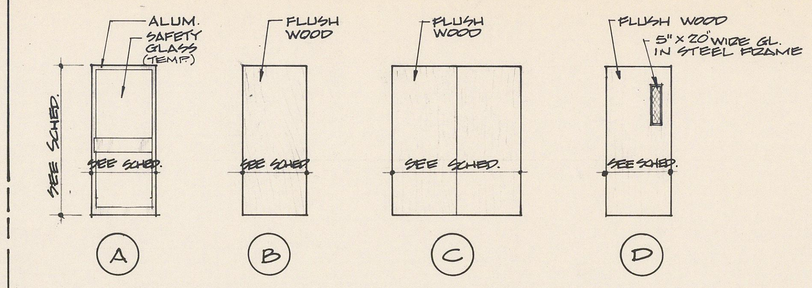
| DOOR No | DOOR TYPE | WIDTH | HEIGHT | THICK | FRAME TYPE | JAMB | LABEL |
|---|---|---|---|---|---|---|---|
| 201 | B | 3'-0" | 7'-0" | 1¾" | 3 | 3 | B |
| 202 | B | 3'-0" | 7'-0" | 1¾" | 1 | 1 | |
| 203 | B | 3'-0" | 7'-0" | 1¾" | 1 | 1 | |
| 204 | B | 3'-0" | 7'-0" | 1¾" | 1 | 1 | |
| 205 | B | 3'-0" | 7'-0" | 1¾" | 1 | 1 | |
| 206 | C | 2'-3'-0" | 7'-0" | 1¾" | 1 | 1 | B |
| 207 | C | 2'-3'-0" | 7'-0" | 1¾" | 1 | 1 | B |
| 208 | D | 4'-0" | 7'-0" | 1¾" | 1 | 1 | |
| 209 | B | 4'-0" | 7'-0" | 1¾" | 1 | 1 | B |
| 210 | B | 3'-0" | 7'-0" | 1¾" | 1 | 1 | |
| 211 | B | 3'-0" | 7'-0" | 1¾" | 1 | 1 | |
| 212 | B | 3'-0" | 7'-0" | 1¾" | 1 | 1 | |
| 213 | B | 3'-0" | 7'-0" | 1¾" | 1 | 1 | B |
| 214 | B | 3'-0" | 7'-0" | 1¾" | 1 | 1 | B |
| 215 | BARN DOR | 3'-6" | 7'-0" | | 1 | 1 | |

SEE DWG. D-1 FOR GENERAL NOTES

## FINISH SCHEDULE

| SPACE | FLOOR | BASE | WALLS | CEILING | CEILING HEIGHT | NOTES |
|---|---|---|---|---|---|---|
| 101 | C | E | G | B | 10'-1" | |
| 102 | T | | M | P | 8'-0" | 4, |
| 201 | C | E | G | B | 10'-8" | |
| 202 | C | E | L | B | 10'-0" | |
| 203 | C | E | G&H | N | 8'-0" | |
| 204 | C | E | G&H | N | 8'-0" | |
| 205 | C | E | G&H | N | 8'-0" | |
| 206 | A | D | G&H | H | EXISTG. | 1, 3, |
| 207 | A | D | G&H | N | 8'-0" | 1, |
| 208 | A | D | H | P | 8'-0" | 1, 4, |
| 209 | A | D | G&H | N | 8'-0" | 1, |
| 210 | A | E | G&H | N | 10'-0" | |
| 211 | A | D | G&H | N | 10'-0" | 1, |
| 212 | B | D | G | N | 8'-0" | 1, |
| 213 | A | D | L&Q | N | 10'-0" | |
| 214 | C | E | G&H | N | 8'-0" | |
| 215 | R | F | F,L,Q | Q | EXISTG. | 3, |
| 216 | R | F | F,L,Q | Q | EXISTG. | 3, |
| 5-1 | A | D | H | H | EXISTG. | |
| 5-2 | A | D | H | H | EXISTG. | |

## FINISH LEGEND

| | |
|---|---|
| A | RESILENT TILE |
| B | SHEET VINYL |
| C | CARPET |
| D | RUBBER |
| E | WOOD |
| F | CERAMIC (MATCH EXISTING) |
| G | PAINTED VENEER PLASTER |
| H | PAINTED EXISTING PLASTER |
| J | PAINTED MASONRY |
| K | PAINTED VENEER PLASTER ABOVE CHAIR RAIL & VINYL WALL COVERING BELOW CHAIR RAIL |
| L | EPOXY PAINTED VENEER PLASTER |
| M | EPOXY PAINTED MASONRY |
| N | SUSPENDED ACOUSTICAL TILE |
| P | PAINTED GYPSUM BOARD |
| Q | EPOXY PAINTED EXISTING PLASTER |
| R | EXISTING CERAMIC TILE |
| S | WOOD FACED TEGULAR 2'x2' CLG. TILE |
| T | CONCRETE W/ SEALER |

## FINISH NOTES

1. BASE SHALL HAVE COVE @ AREAS RECEIVING CARPET & TOELESS @ OTHER FINISHES. ALL INSIDE & OUTSIDE CORNERS SHALL BE FURNISHED & INSTALLED. RUBBER BASE PER TO "WEXER VYNITE / RUBBER BASE".
2. CLG. HT. @ SECOND FL. PLATFORM
3. REPAIR EXISTG. PLAS. CLG. FINISH TO MATCH & ALIGN W/ EXISTG. PROVIDE NEW PLAS CLG. & SUSP. SYSTEM WHERE NONE EXISTS.
4. PROVIDE GYP. BD. SUSP. SYSTEM (HANGERS 1½" @ 4'-0" & FURRING 3" @ 16" O.C.




A.3/3 SECOND FLOOR ELEV'R LOBBY
1/4" = 1'-0"




A.3/10 SEC. BASE & WALL CABINET
NO SCALE

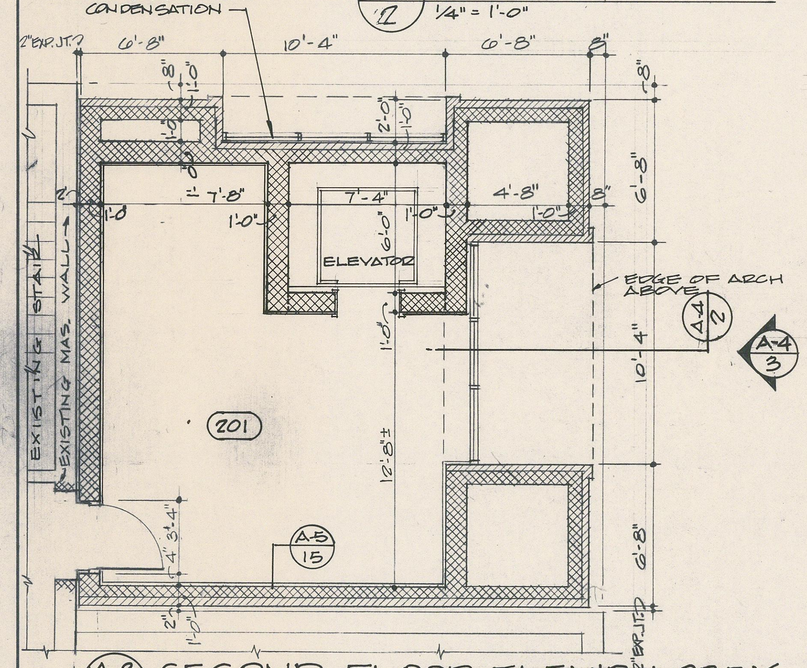


A.3/9 PLAN/SEC. BASE CAB.
NO SCALE

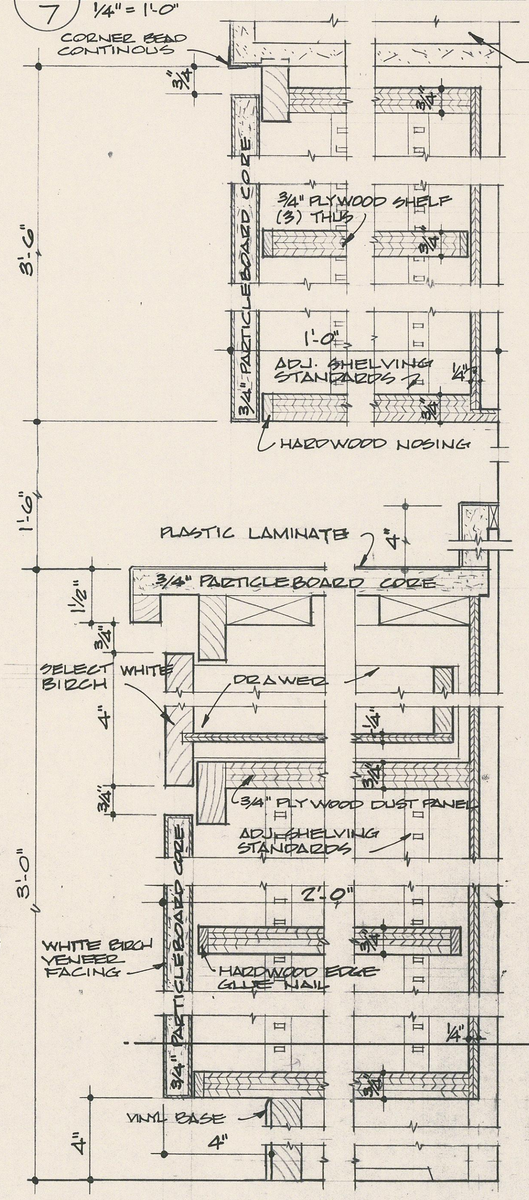


A.3/11 JAMB CONDITIONS & FRAME TYPES
3" = 1'-0"




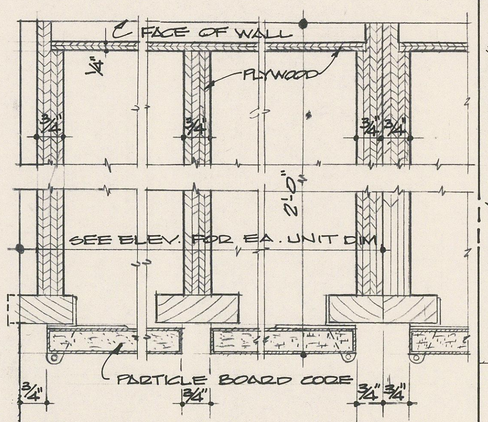


A.3/4 FIRST FLOOR ELEV'R LOBBY
1/4" = 1'-0"

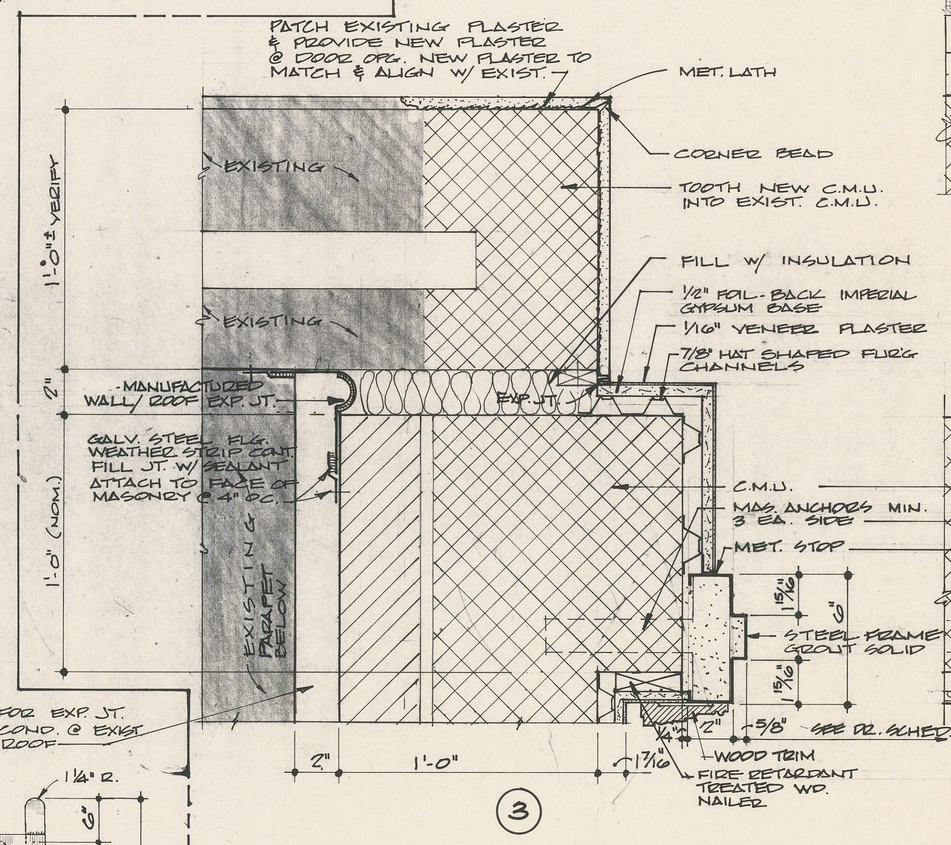


A.3/5 ELEVR. SEC.
1/4" = 1'-0"

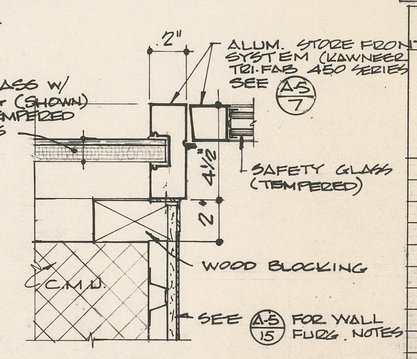


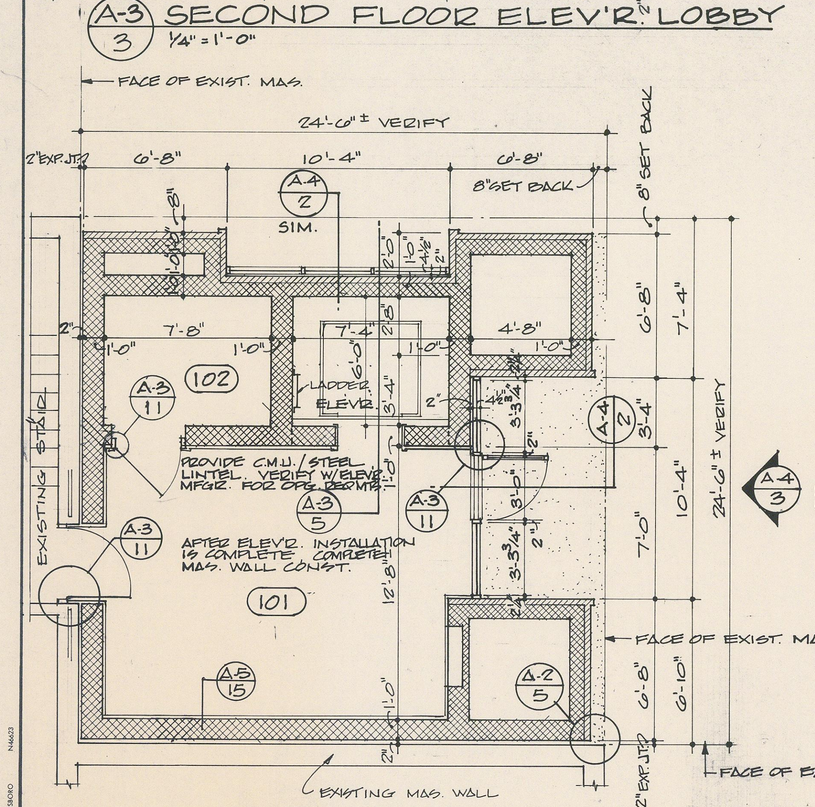A.3/10 LADDER SEC.
1" = 1'-0"

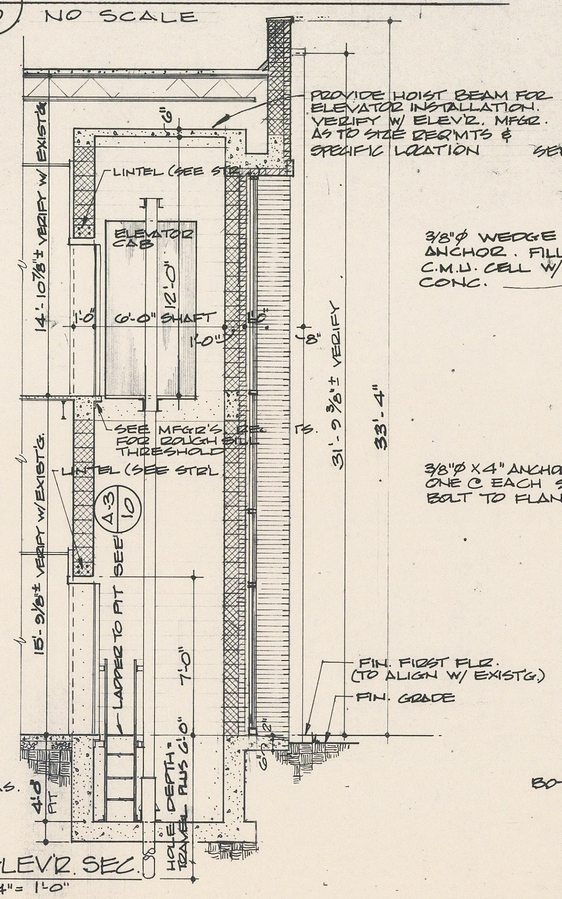


A.3/12 ELEV. LUNCH RM. CABS & NOUR. STA.
1/4" = 1'-0"

These construction documents are for use in connection with this project only and are not intended or represented to be suitable for reuse on additions to this project, or on any other project. They may be used only with agreement in writing of, and appropriate compensation to, the Architect/Engineer. Any reuse without written agreement will be at the user's sole risk and without liability or legal exposure to the Architect/Engineer; the user shall indemnify and hold harmless the Architect/Engineer from all claims, damages, losses and expenses arising out of or resulting therefrom.

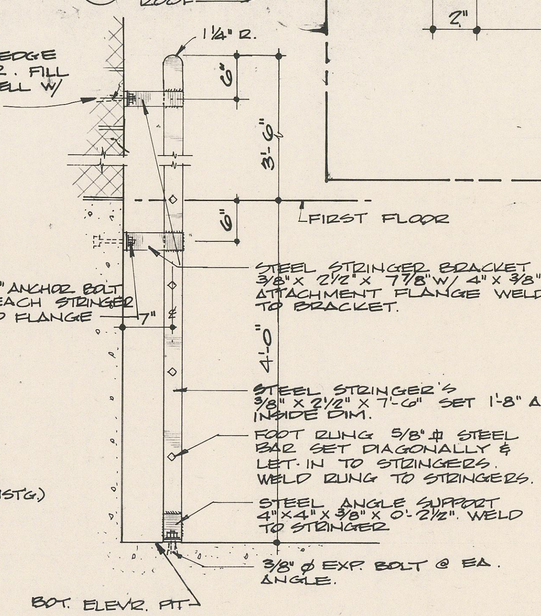
CLARK • NEXSEN • OWEN • BARBIERI • GIBSON
Architects ■ Engineers
A PROFESSIONAL CORPORATION
ALLIED ARTS BLDG., BOX 1156 ■ LYNCHBURG, VA. 24505 ■ 804 / 847-9081
740 DUKE STREET / SUITE 200 ■ NORFOLK, VA. 23510 ■ 804/622-2800


RELOCATION OF THE
# JONES MEMORIAL LIBRARY
MEMORIAL AVE. & LAKESIDE DR.
LYNCHBURG, VIRGINIA

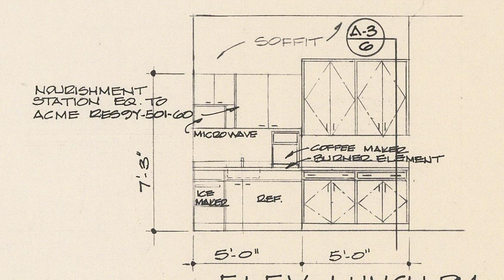TOILET PLANS FIN. & DR. SCHED. ELEV'R PLAN & DETS.

revision

design by J.P.D.
drawn by A.F.W.
checked J.P.D.
date SEPT. 86
comm. 2071

scale NOTED

drawing
A-3