





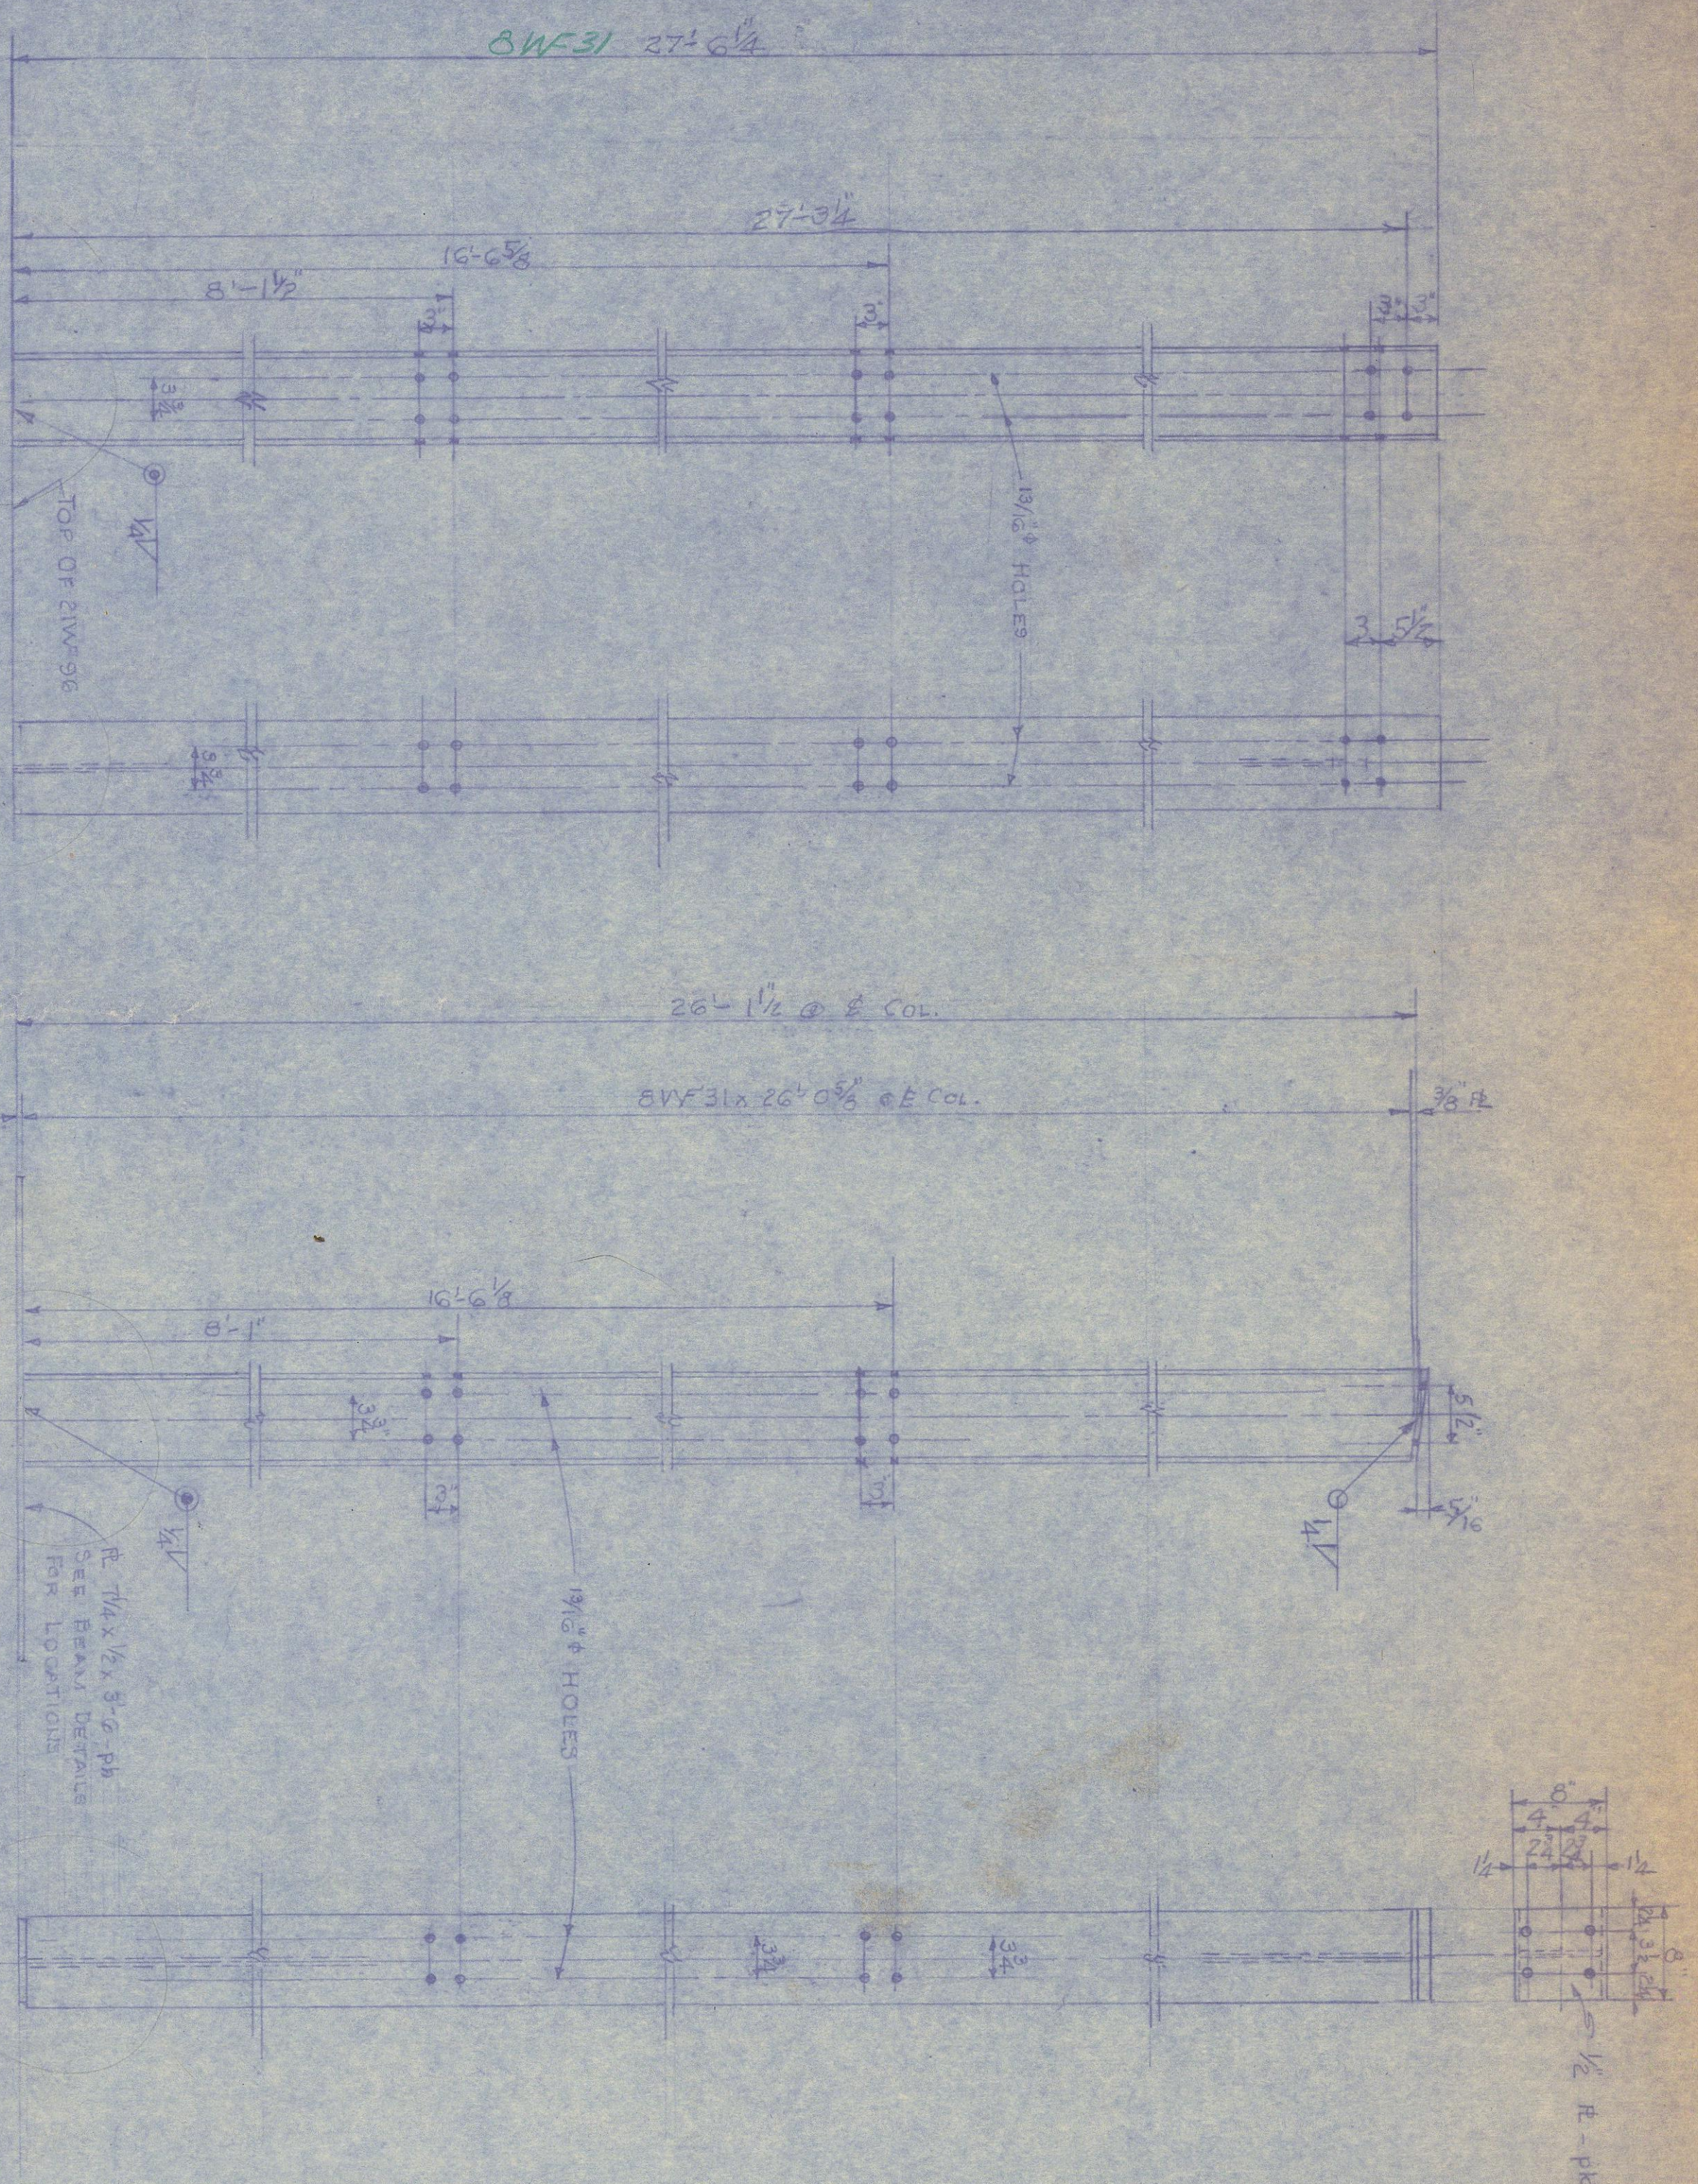


SEE ENLARGED DETAIL B
FOR ADDITIONAL DRILLING

2- COLUMNS THUS ONE MK B3
& ONE MK C3

2- COLUMNS THUS ONE MK B3
& ONE MK C3

ENLARGED DETAIL B
NOTE: ADDITIONAL DRILLING TYPICAL FOR
BOTH ENDS

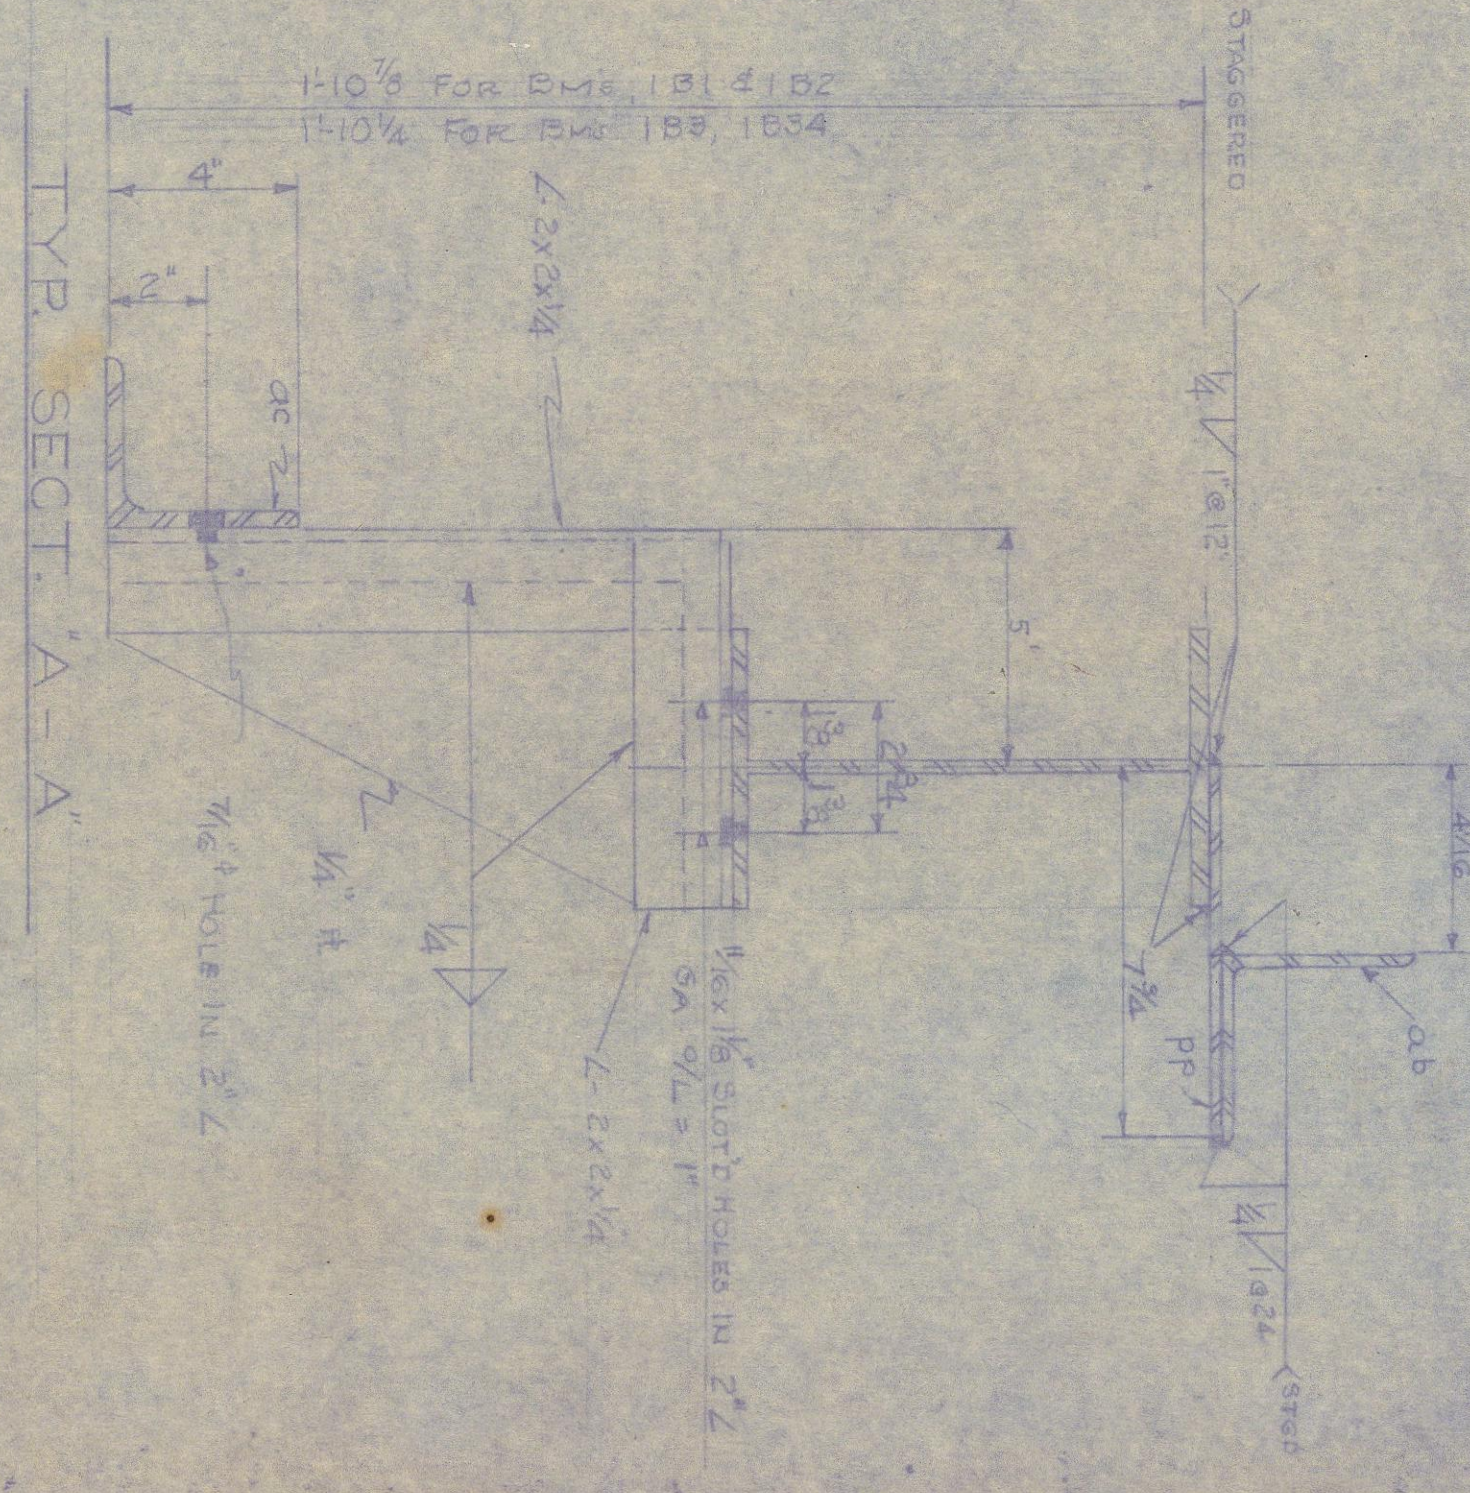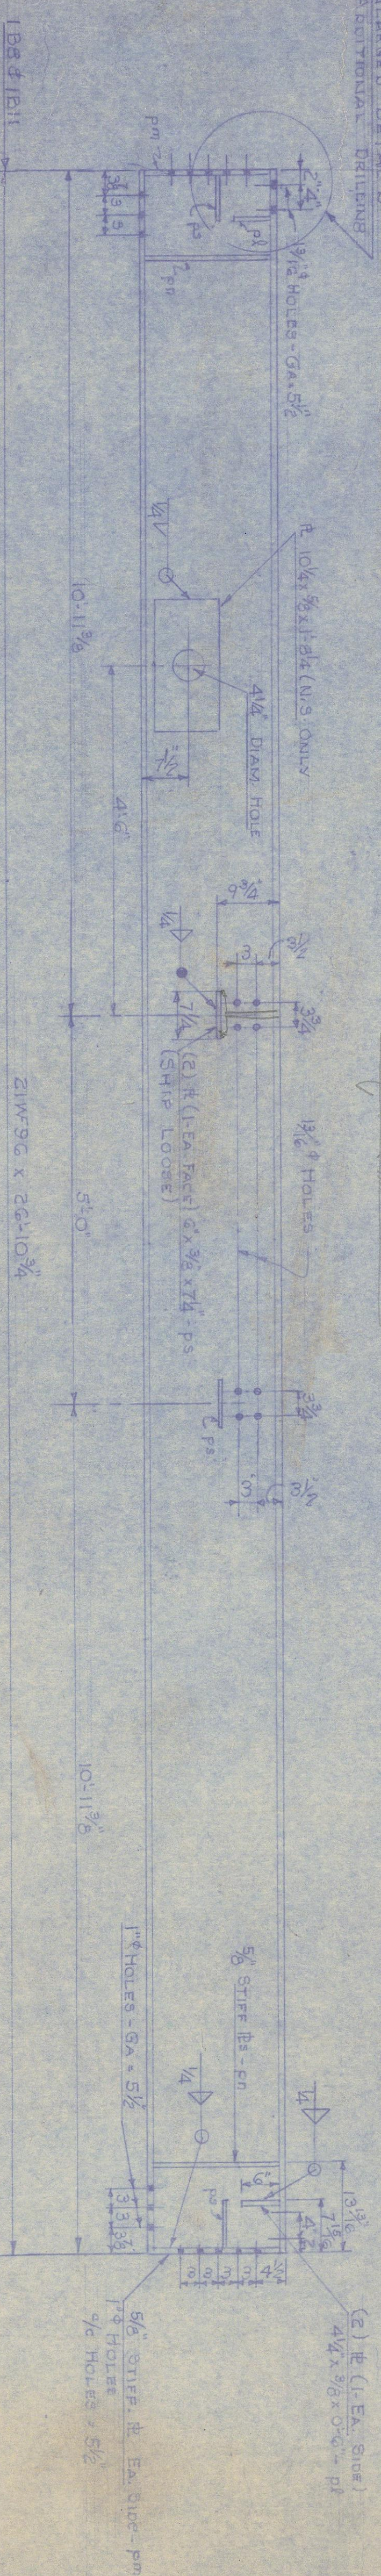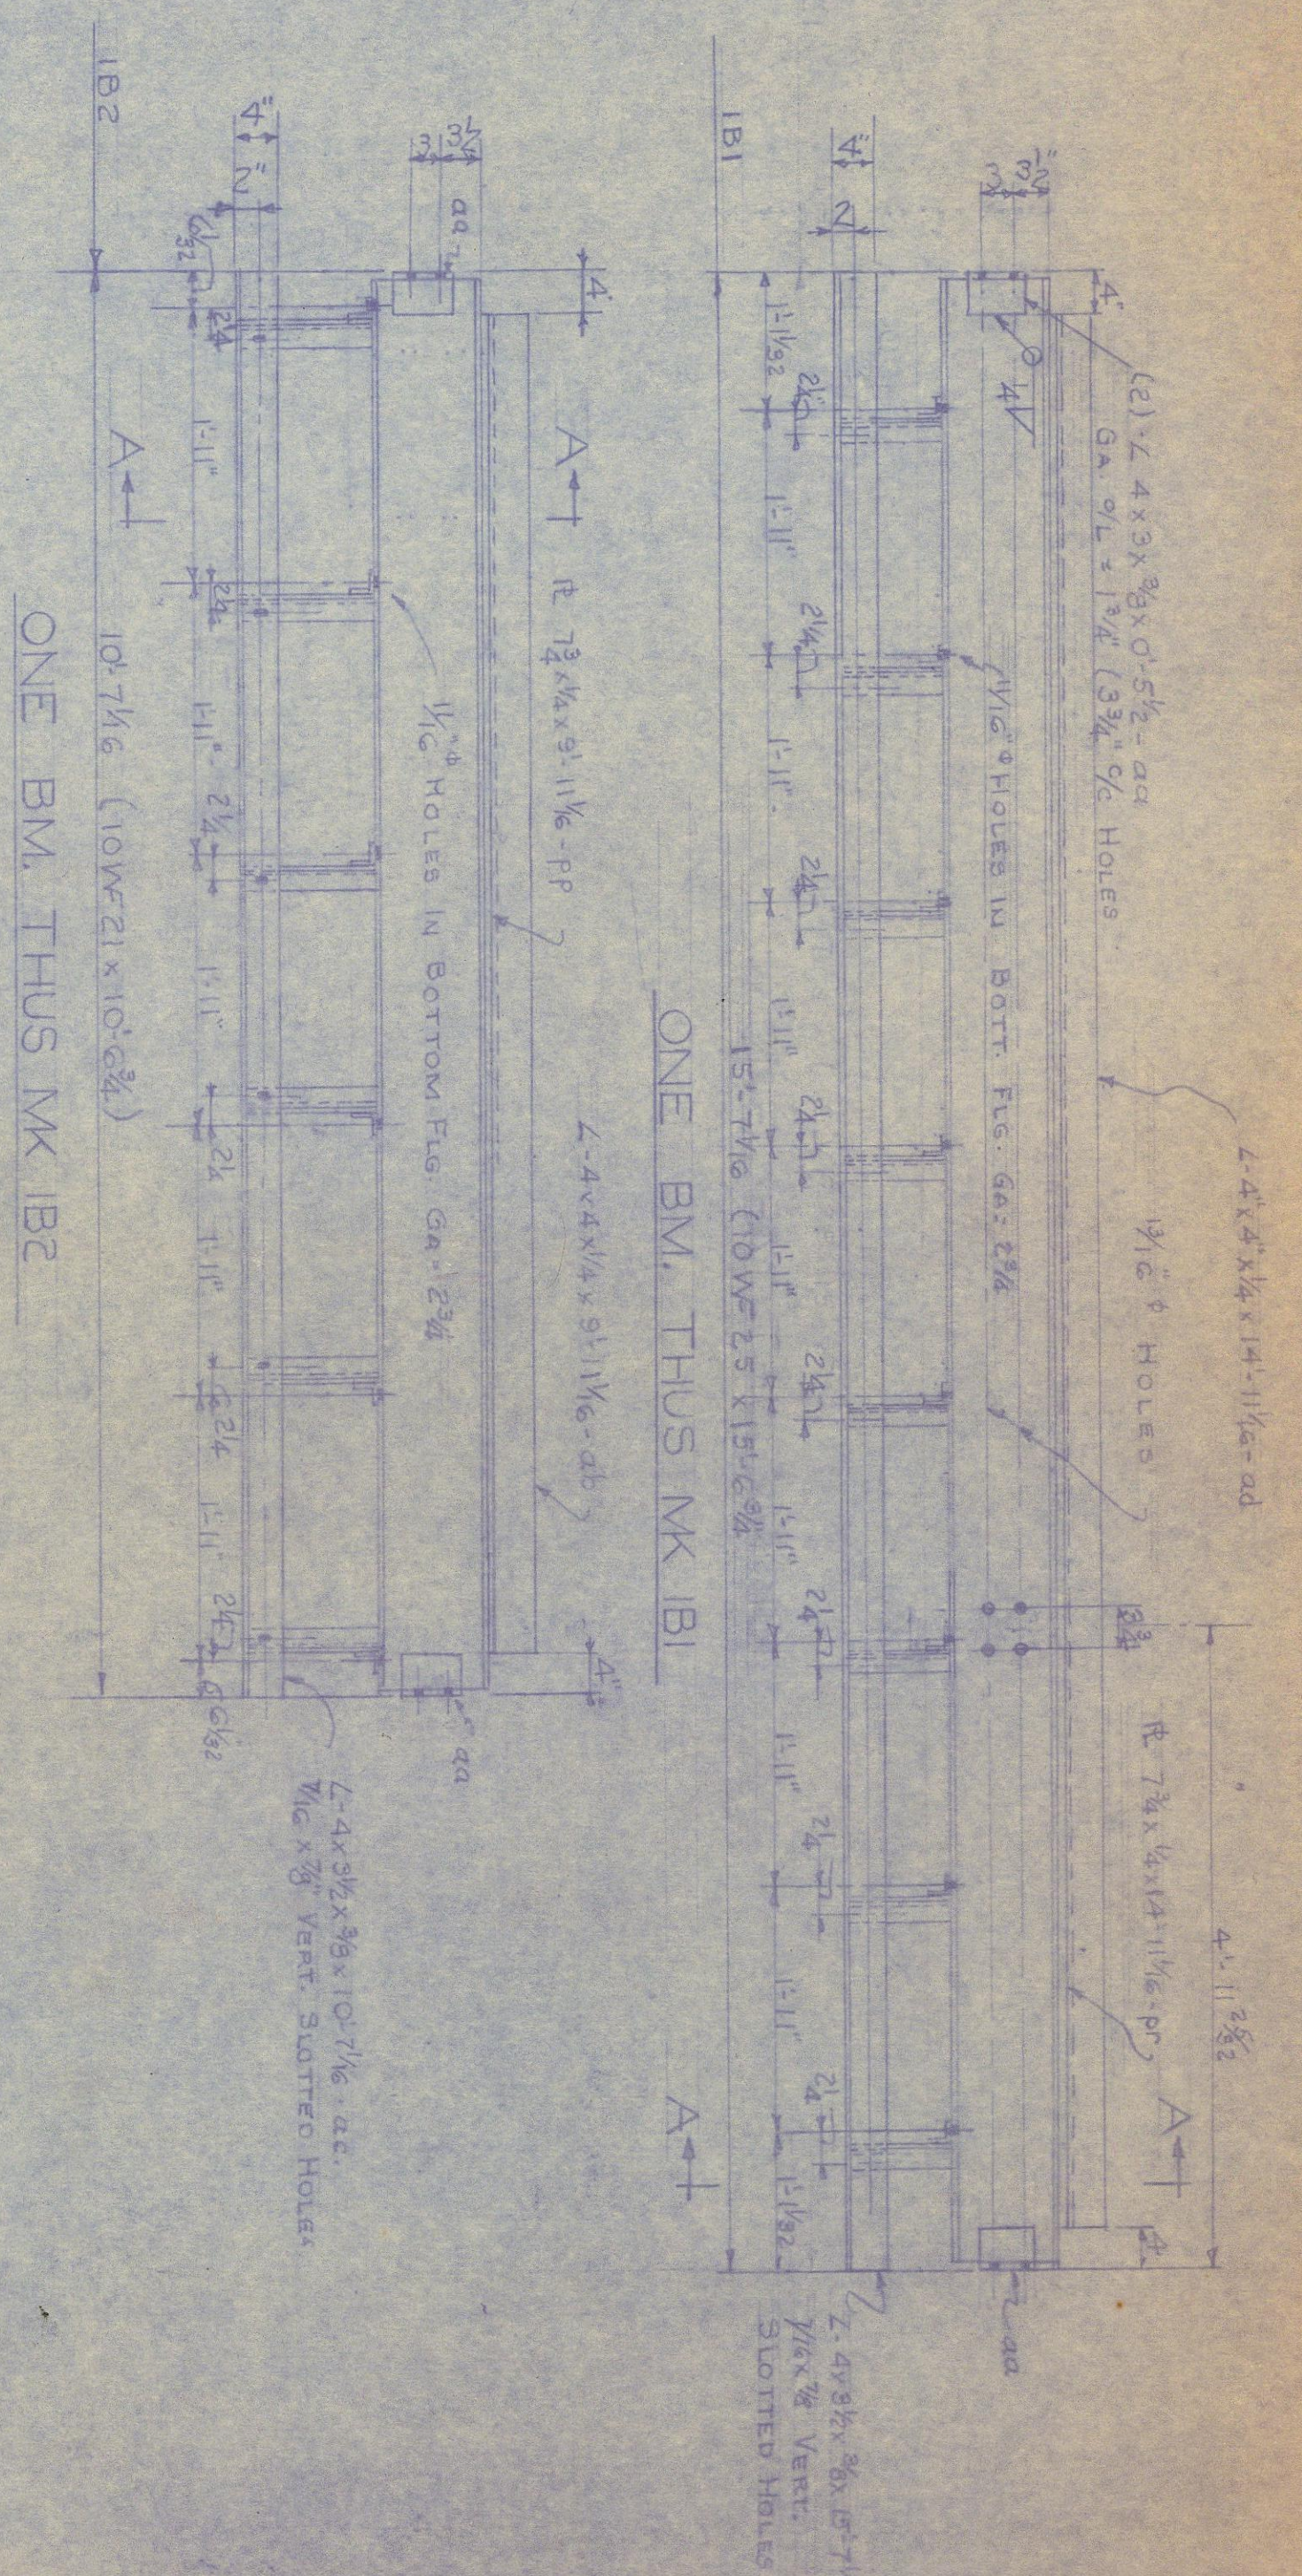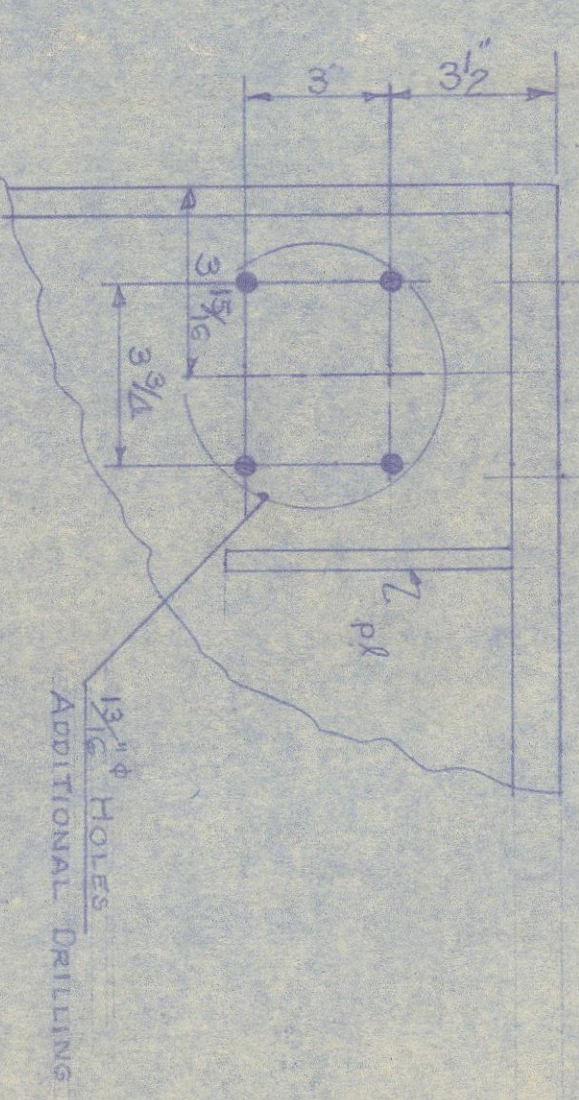

2- TIE ROD ASSEMBLIES REQ'D
(MATERIAL - REQ'D)
4- 1" SQ. ROD X 11'-9 1/2"
4- UPSET SCREW BUSHES FOR 1" SQ. DIA.
2- TURNBUCKLES FOR UPSET SCREW BUSHES (TURN DIA. = 1 1/8")

2- BMS REQ'D THUS - ONE MK B3 & ONE MK B1
NOTE: PLATES MK B3 TO BE USED W/ BMT MK B1 - ONLY

MAKES 1/2" x 1/2" DIMENSION OVERWRITE WORK
PAINTS: Red Lead
BOOK STACK ADDITION
TO
JONES MEMORIAL LIBRARY
LYNCHBURG, VA.
DATE: 10/23/53
DRAWN BY: J. H. H.
CHECKED BY: J. H. H.
REVISION: 11-57
PROJECT: PEDMONT STEEL DIVISION
LYNCHBURG, VIRGINIA
DESIGN: J. H. H.
CONTRACT: 11-57

FOR x FS

27 x 40