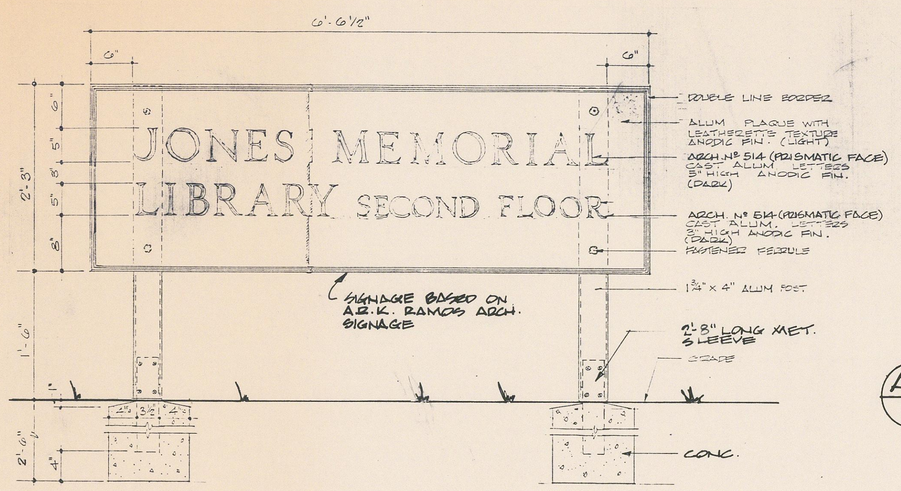

A-2/1 ELEV. SITE SIGNAGE
NO SCALE

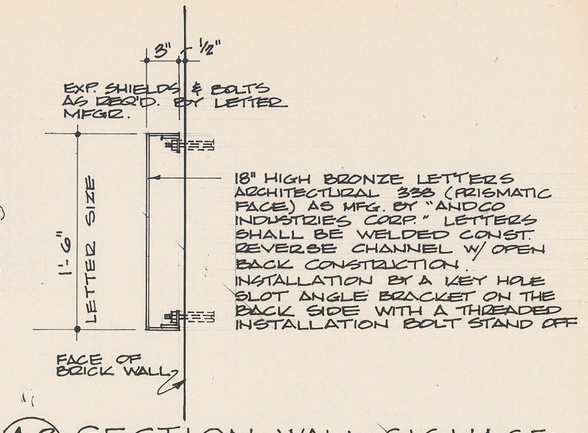

A-2/2 SECTION WALL SIGNAGE
1½" = 1'-0"

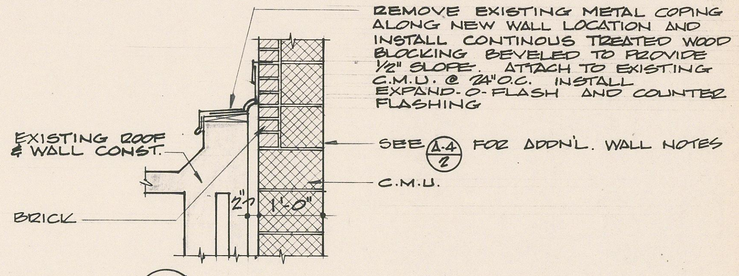

A-2/6 ¾" = 1'-0"

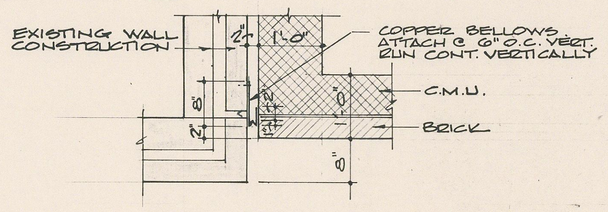

A-2/5 ¾" = 1'-0"

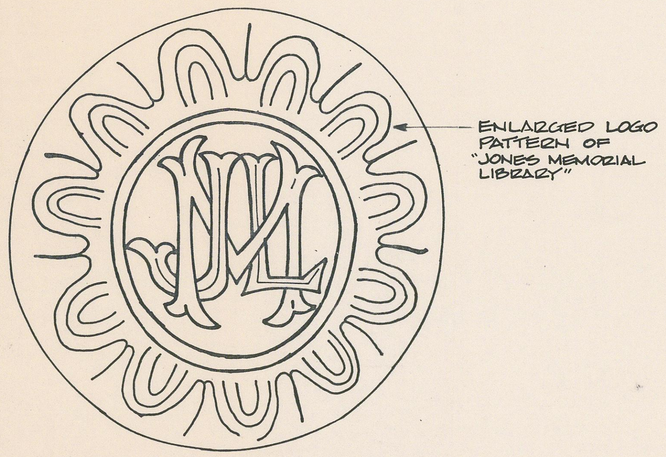

A-2/3 ELEV. of LOGO
NO SCALE

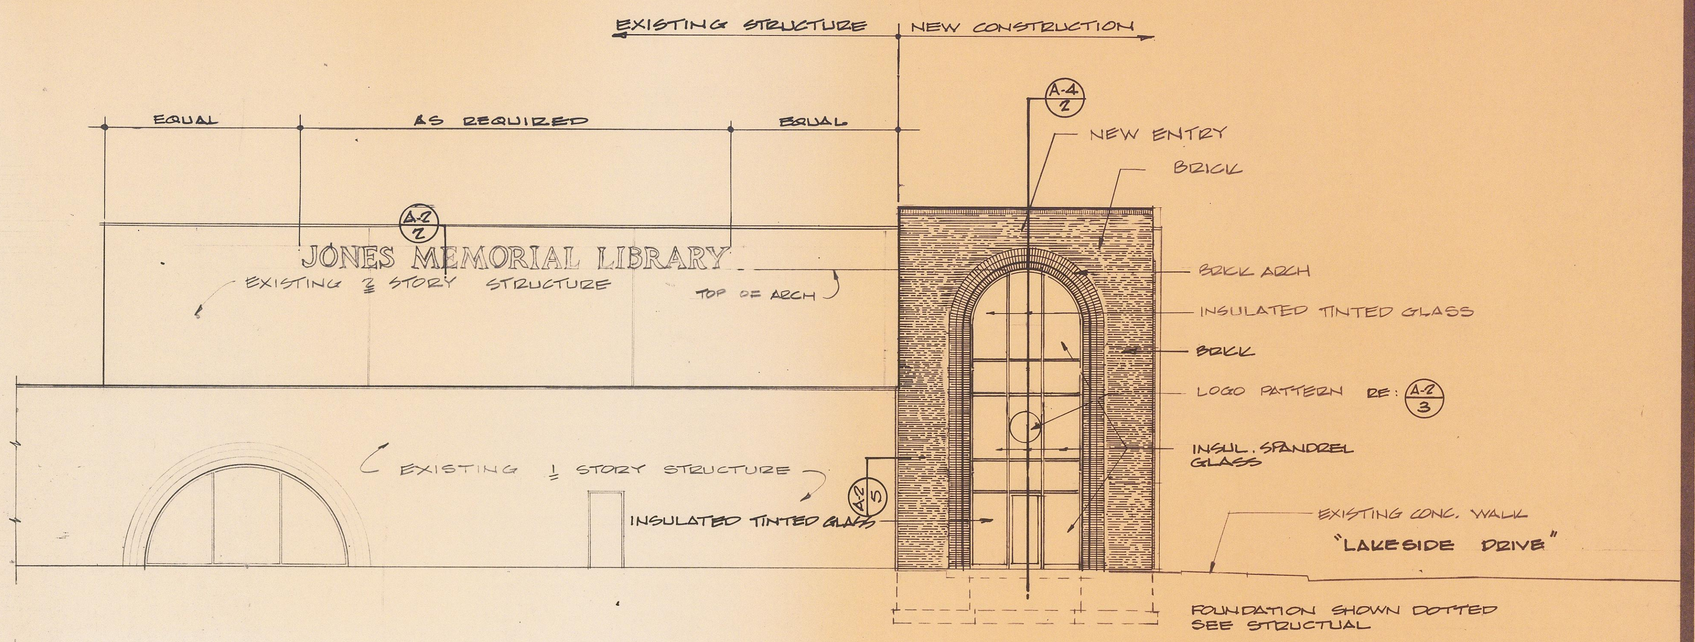

PARTIAL EAST ELEVATION
⅛" = 1'-0"

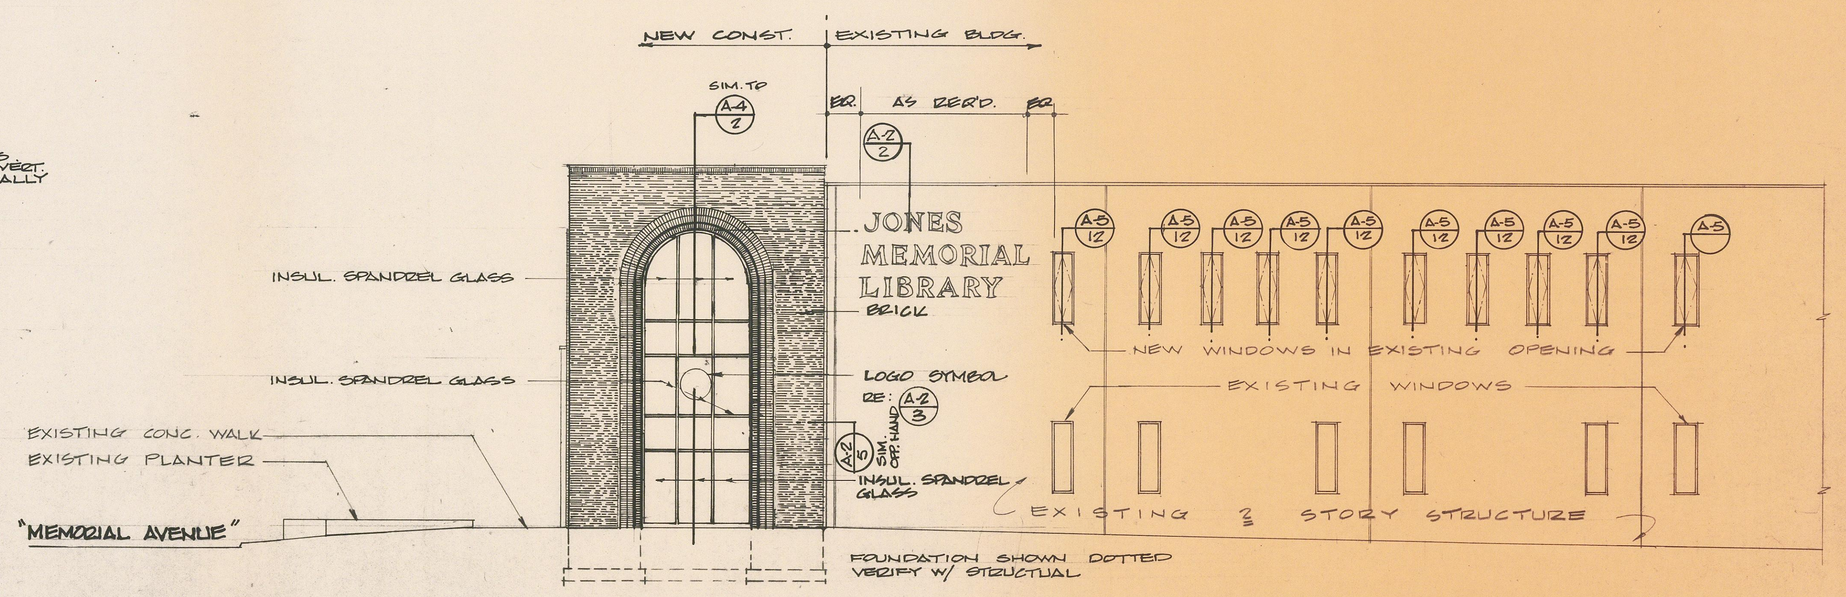

PARTIAL NORTH ELEVATION
⅛" = 1'-0"

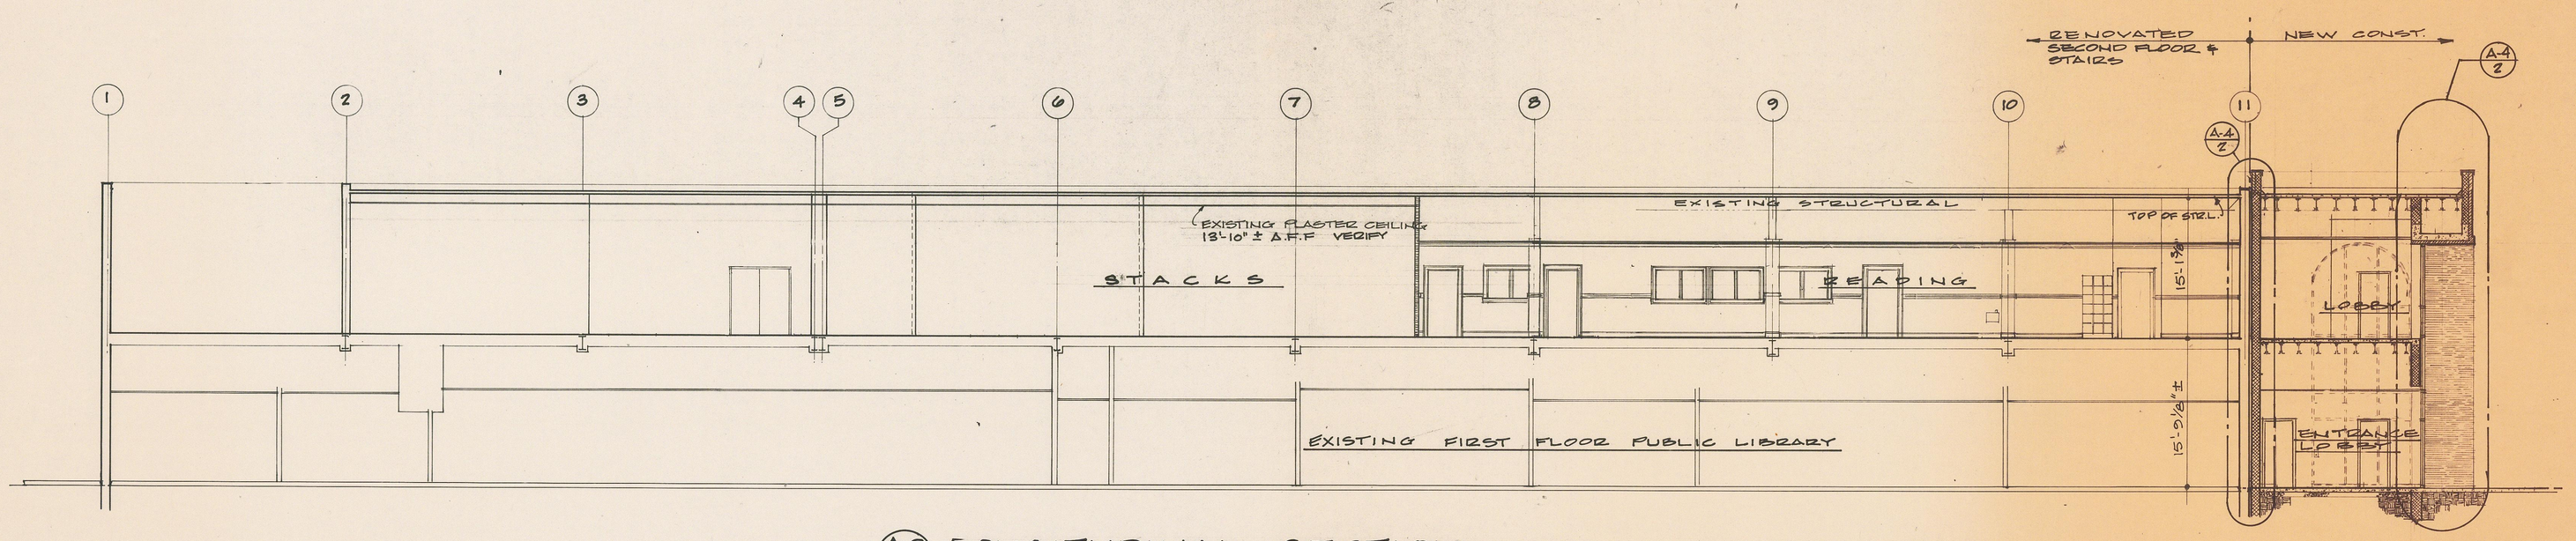

A-2/4 LONGITUDINAL SECTION
⅛" = 1'-0"

CLARK • NEXSEN • OWEN • BARBIERI • GIBSON
Architects • Engineers
A PROFESSIONAL CORPORATION
ALLIED ARTS BLDG. BOX 1156 • LYNCHBURG, VA. 24505 • 804/847-9081
740 DUKE STREET / SUITE 200 • NORFOLK, VA. 23510 • 804/622-2800

RELOCATION OF THE
JONES MEMORIAL LIBRARY
MEMORIAL AVE. & LAKESIDE DR.
LYNCHBURG, VIRGINIA

PART. EAST ELEV.
PART. NORTH ELEV.
LONGITUDINAL SECTION

revision

design by J.R.O.
drawn by A.F.W.
checked J.R.O.
date SEPT. 86
comm 207-1

scale NOTED

drawing A-2

These construction documents are for use in connection with this project only and are not intended or represented to be suitable for reuse on additions to this project, or on any other project. They may be used only with agreement in writing of, and appropriate compensation to, the Architect/Engineer. Any reuse without written agreement will be at the user's sole risk and without liability or legal exposure to the Architect/Engineer; the user shall indemnify and hold harmless the Architect/Engineer from all claims, damages, losses and expenses arising out of or resulting therefrom.