
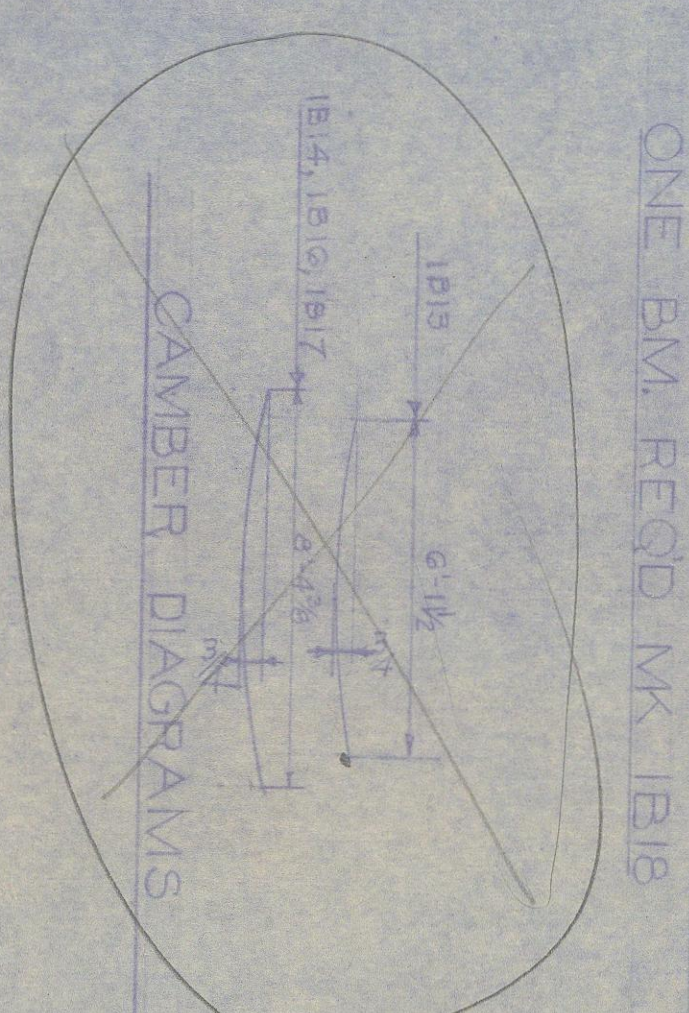
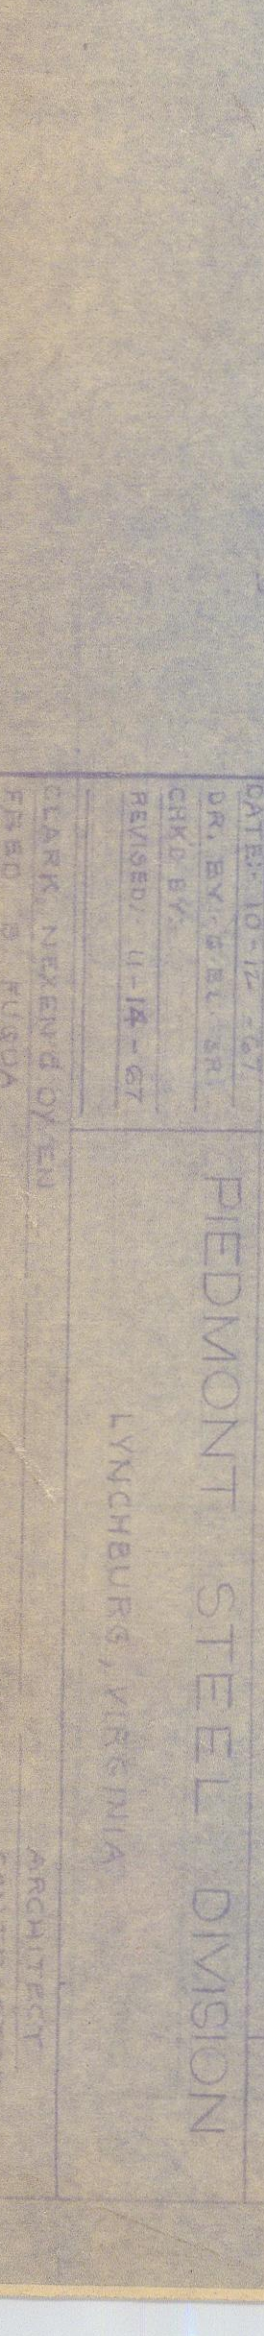
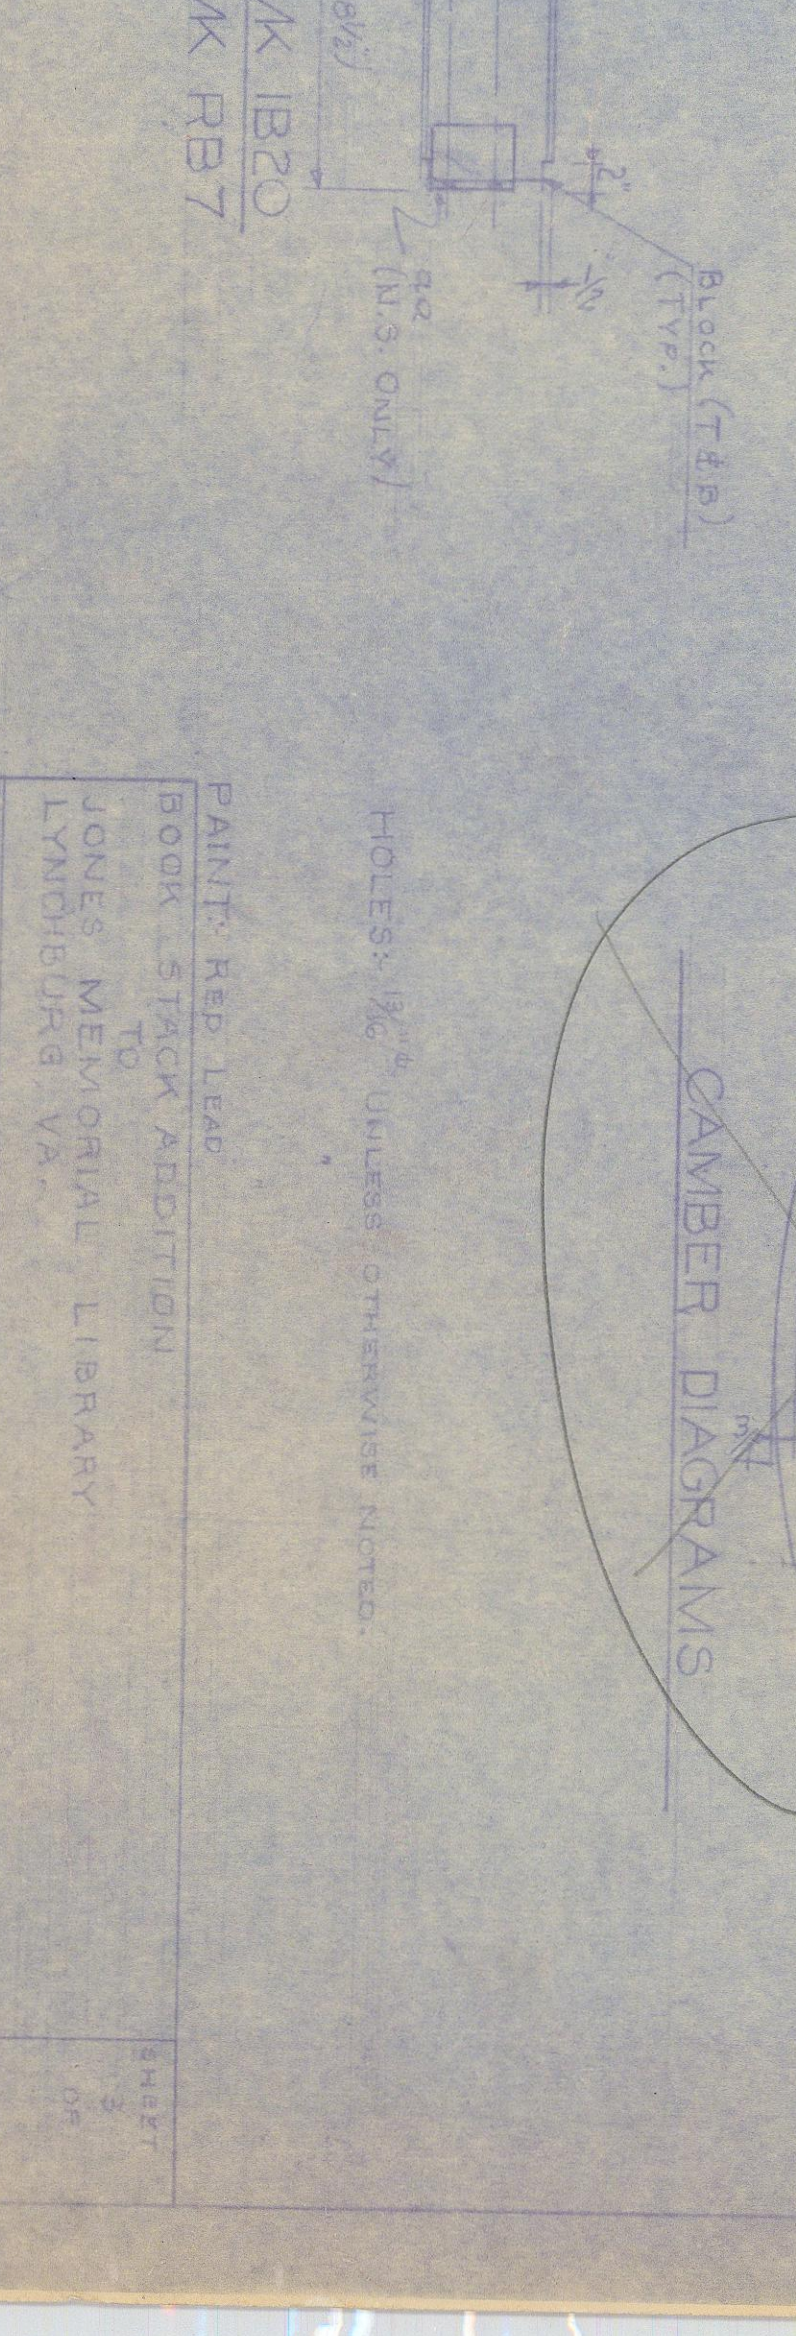
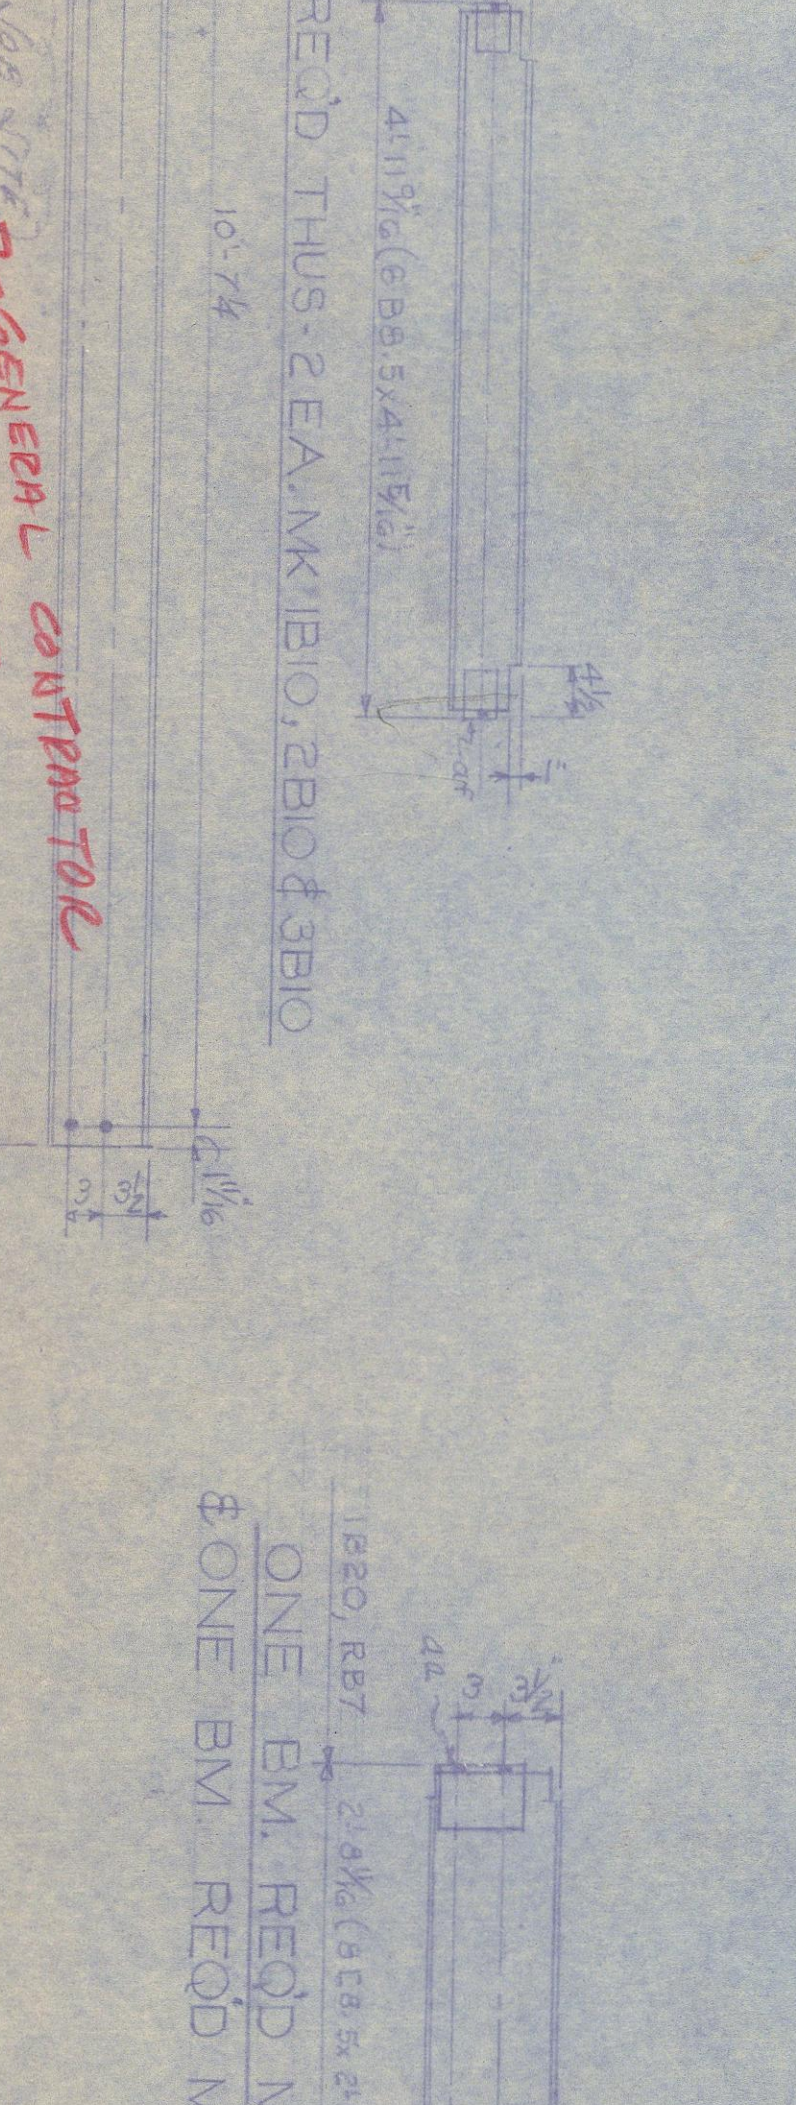
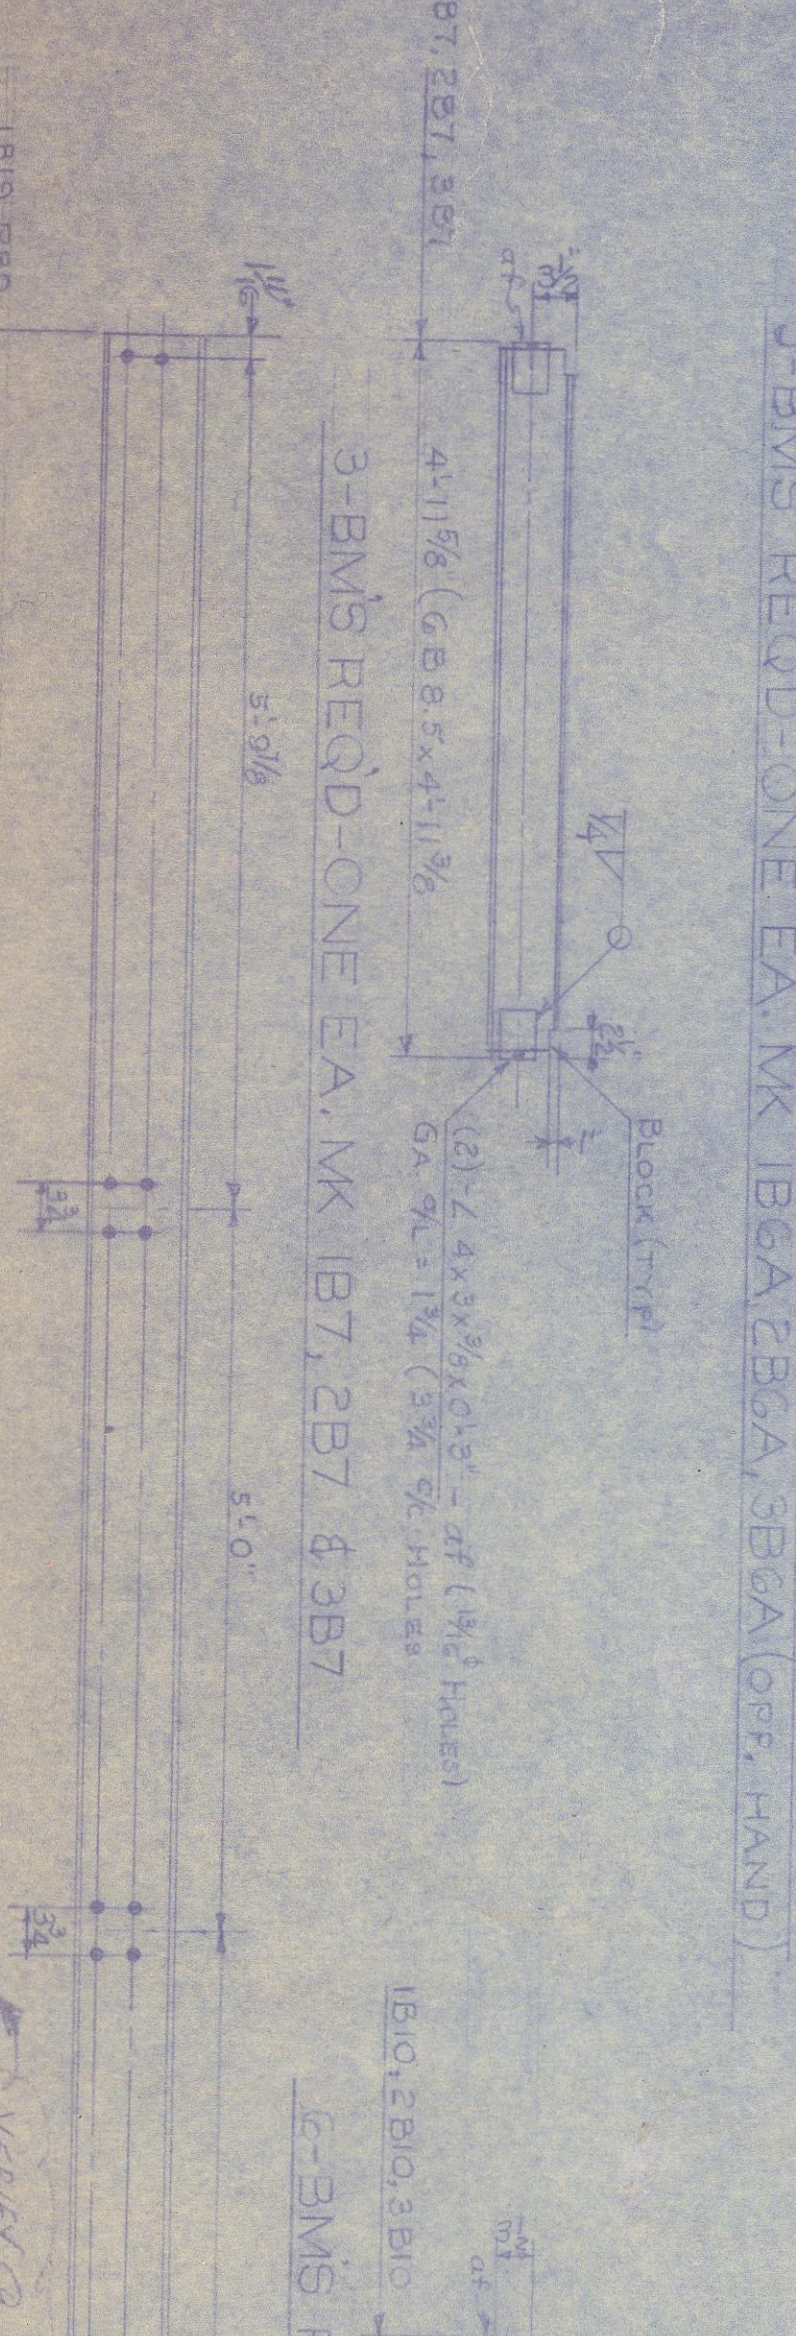
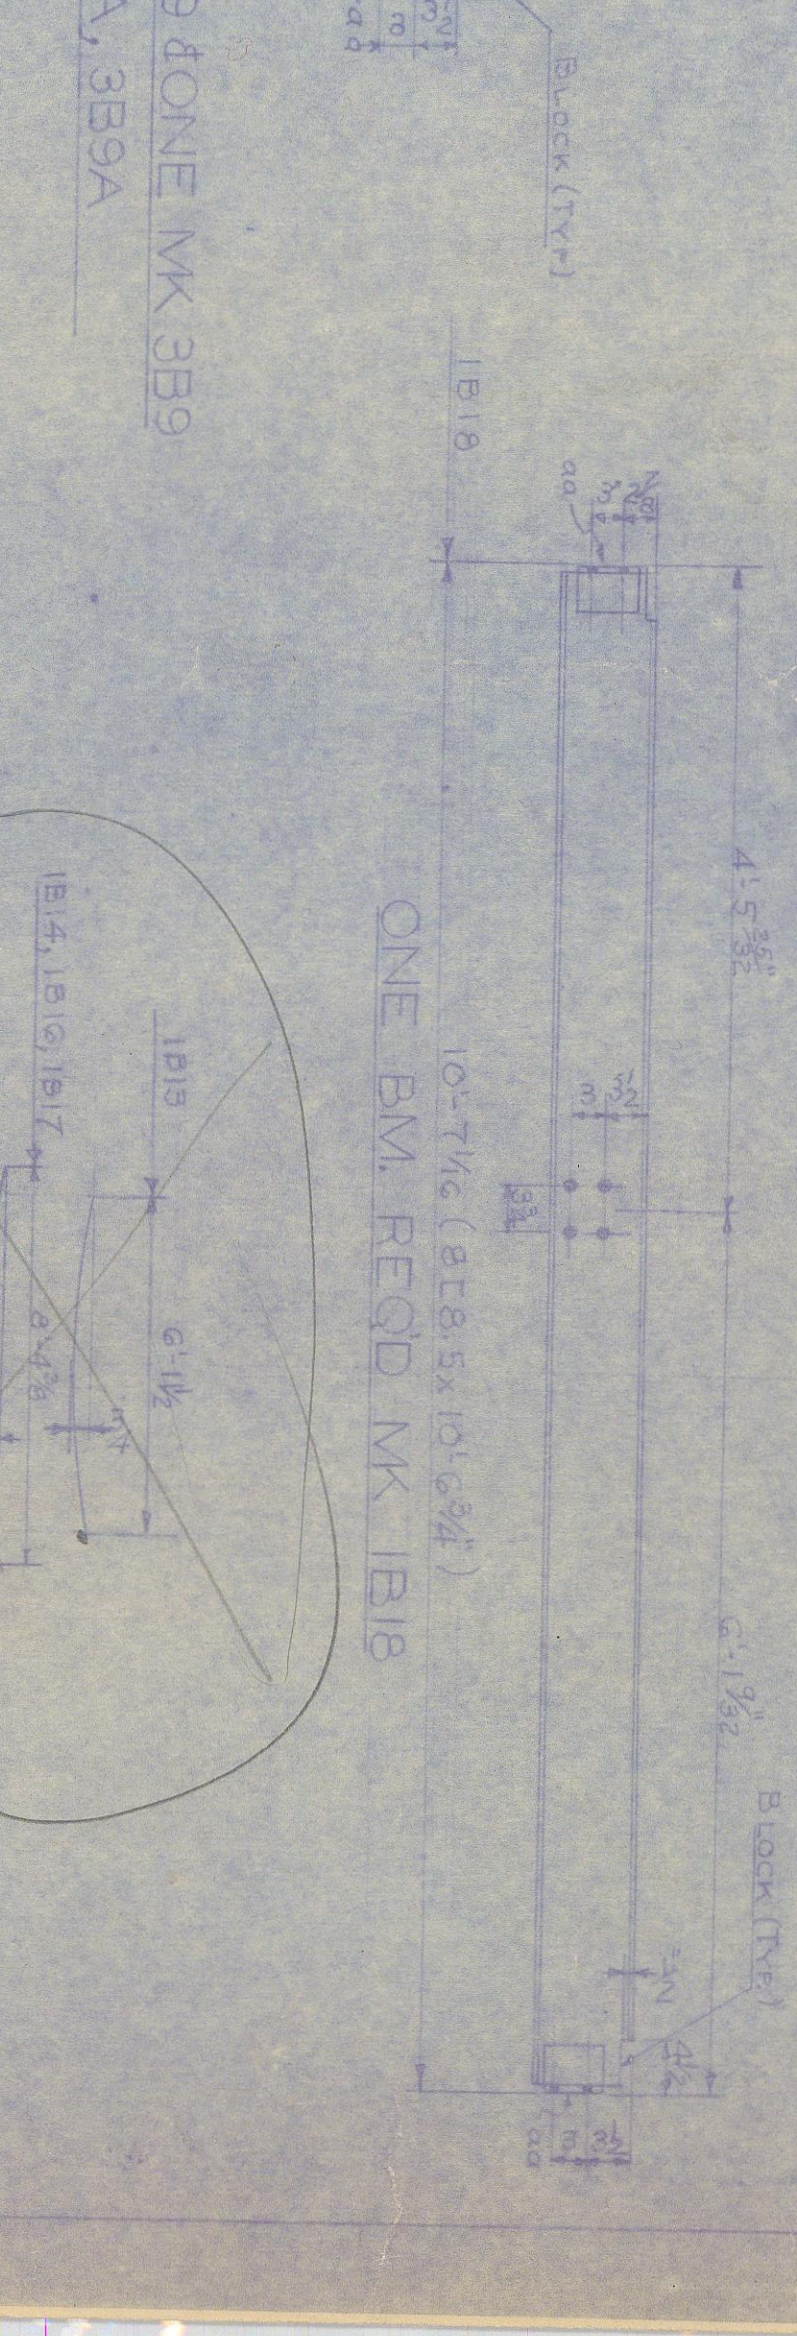
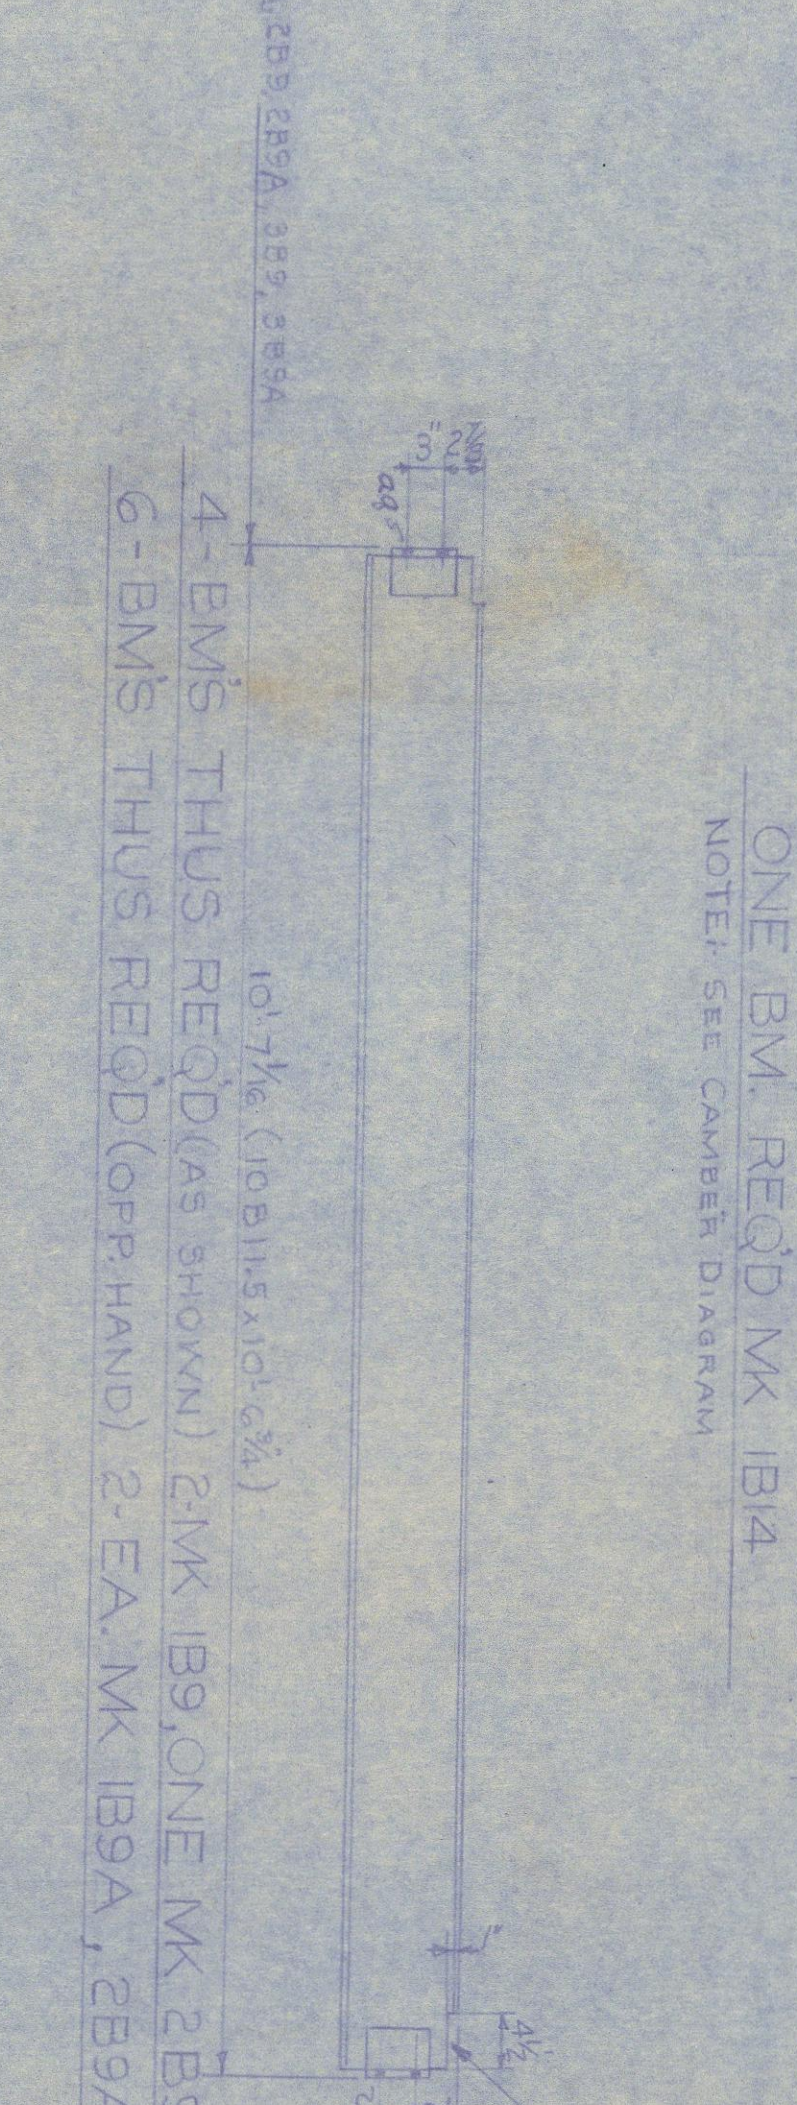
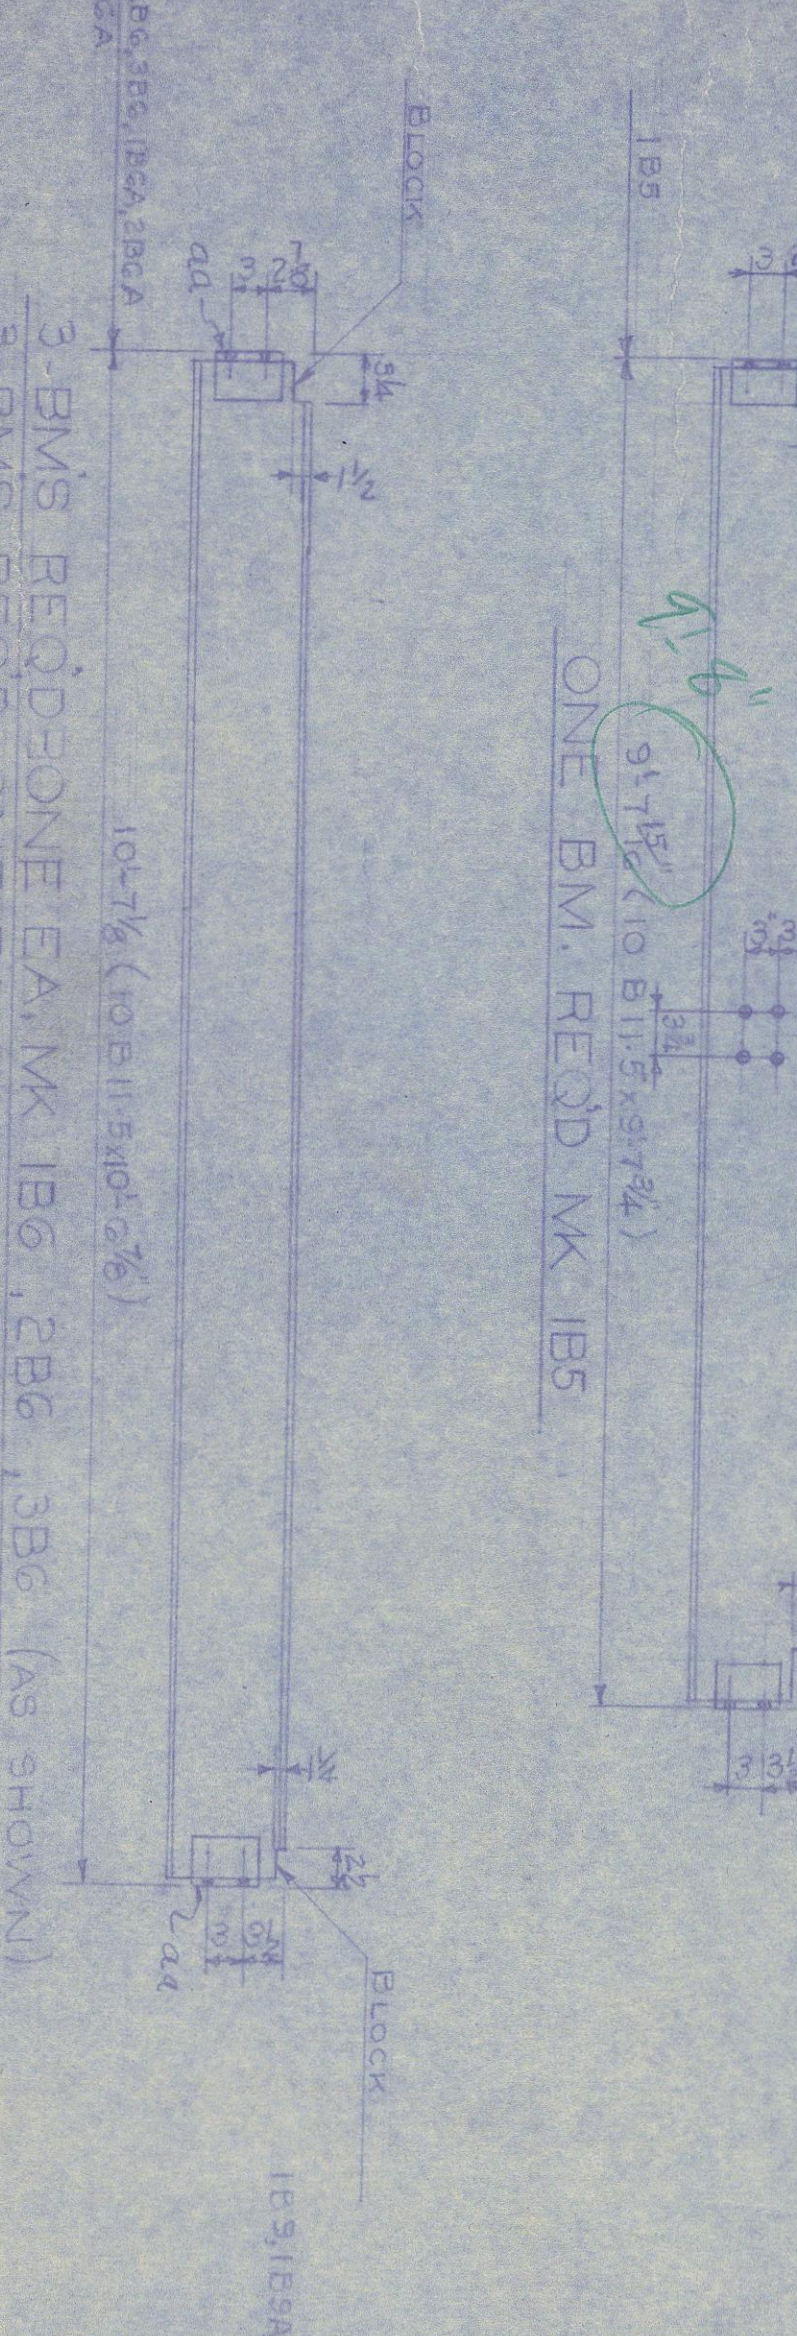
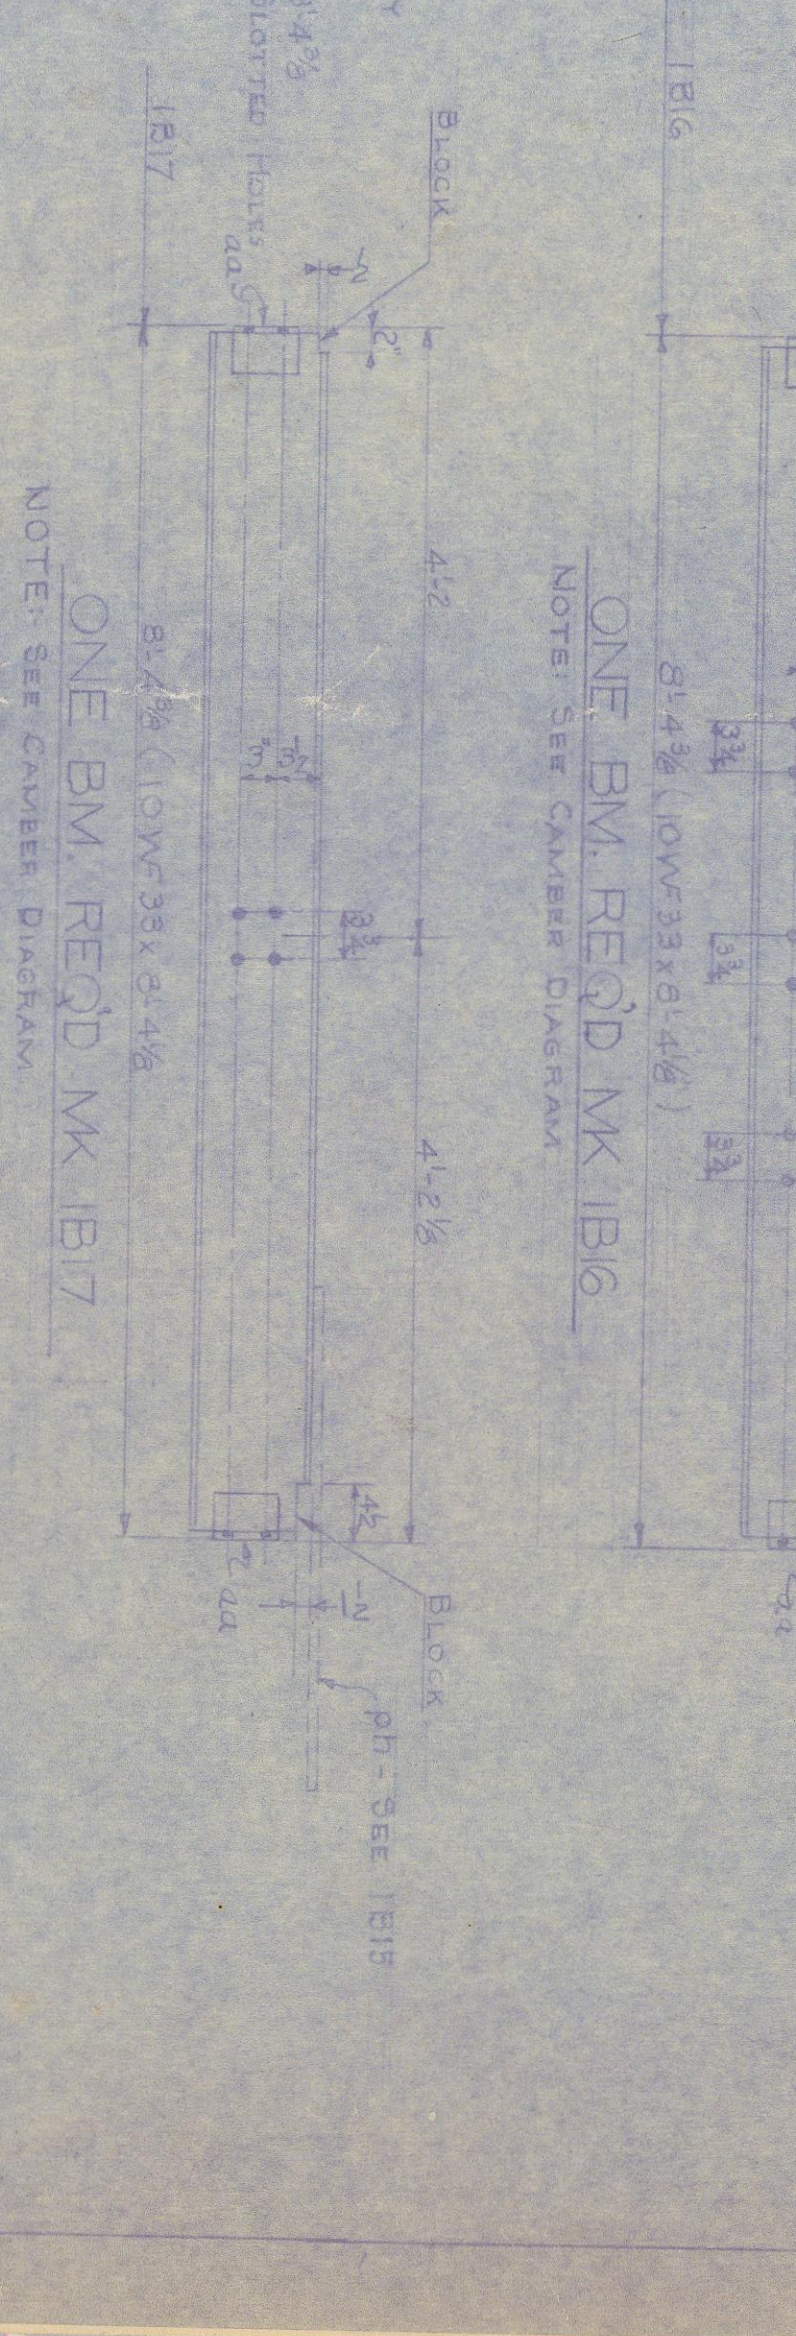
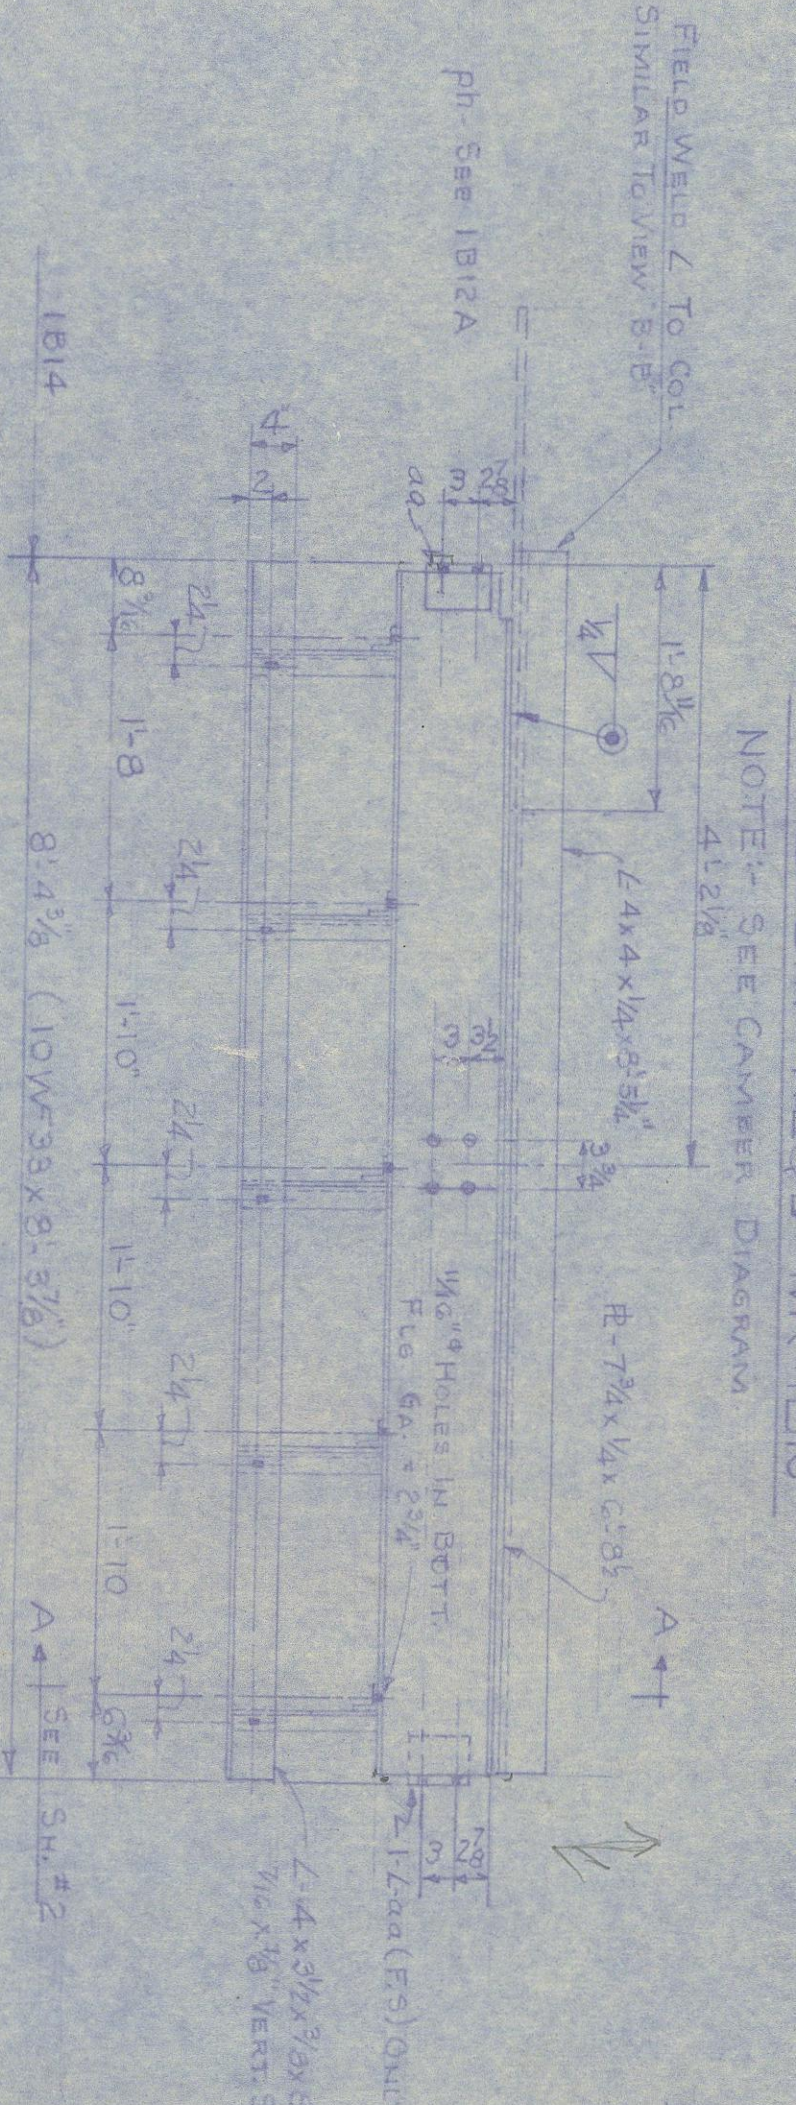
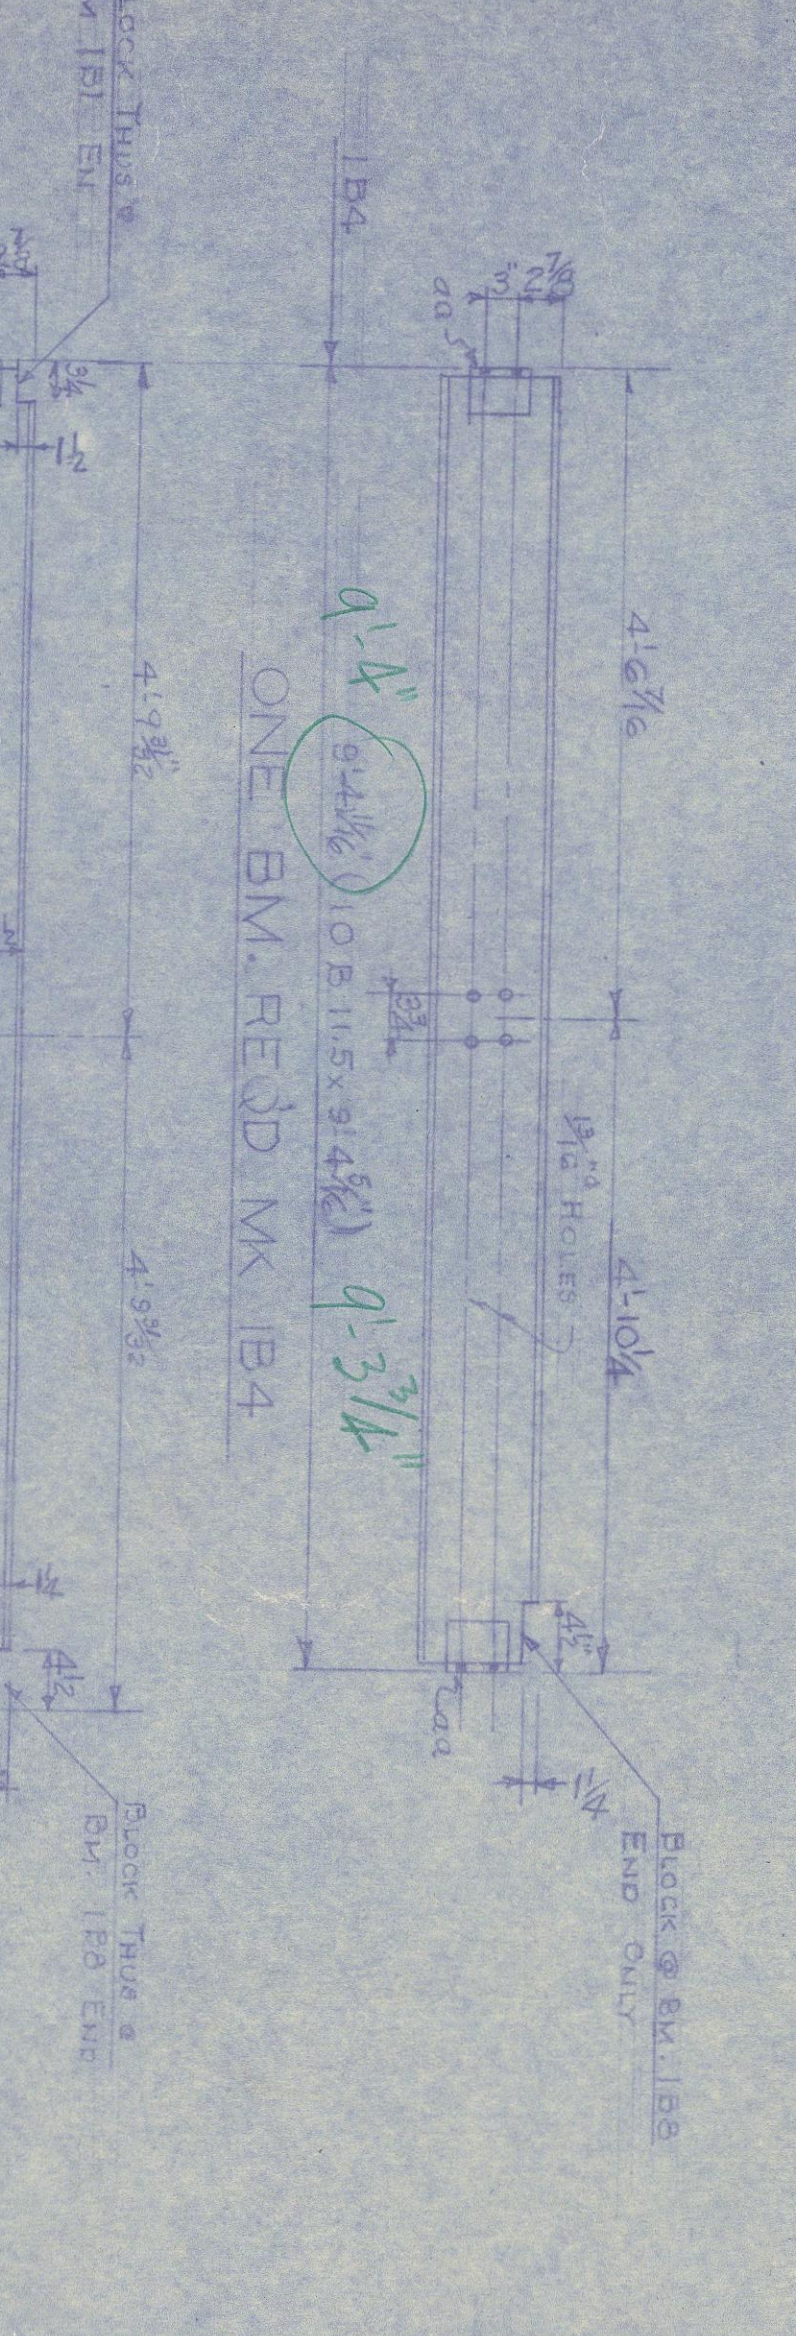
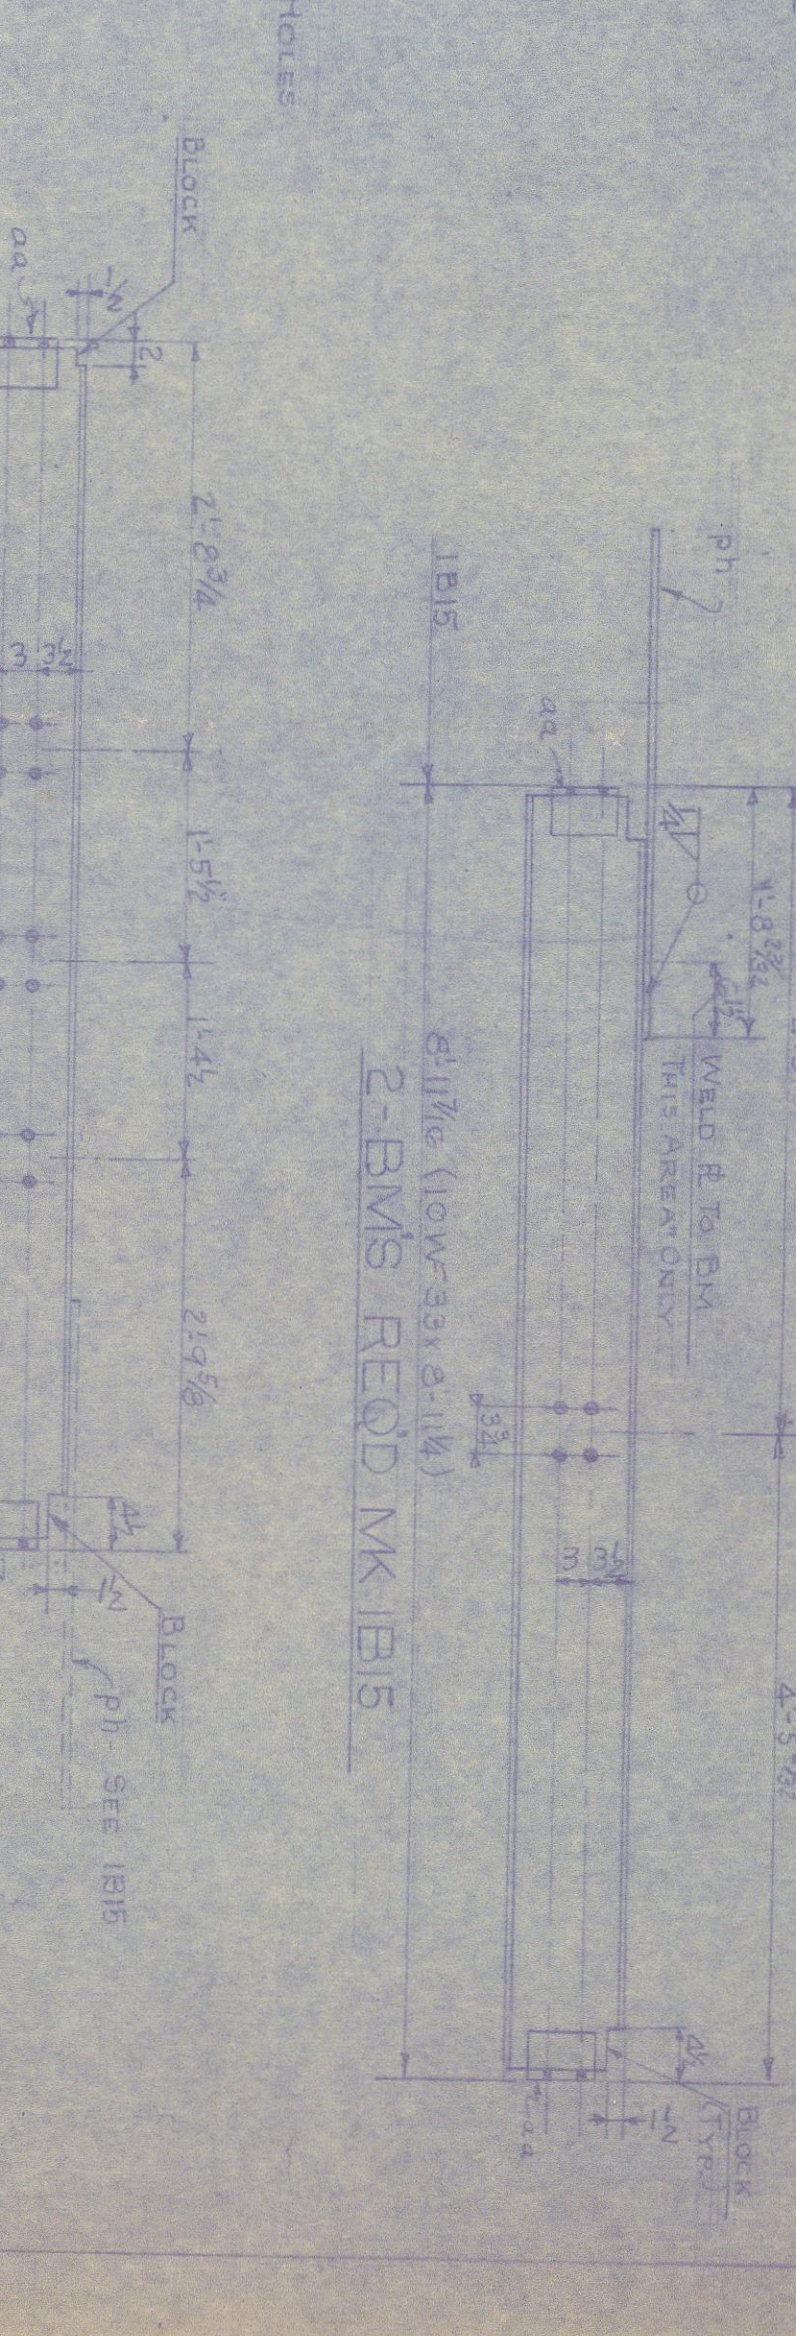
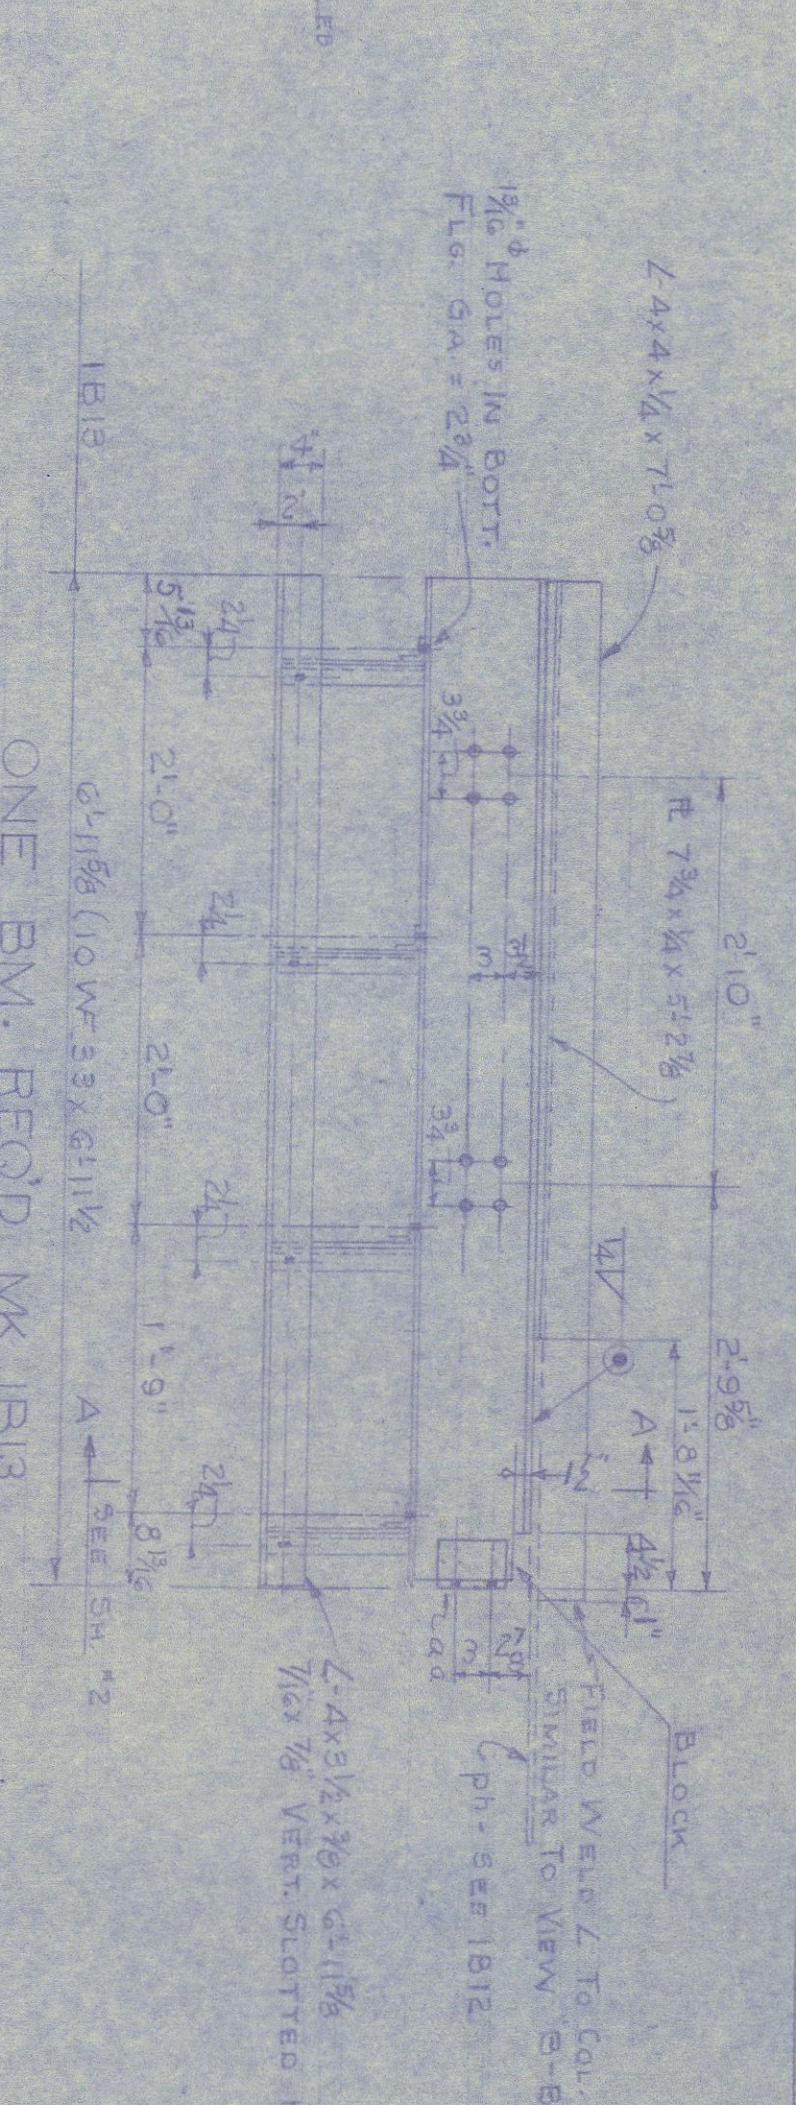
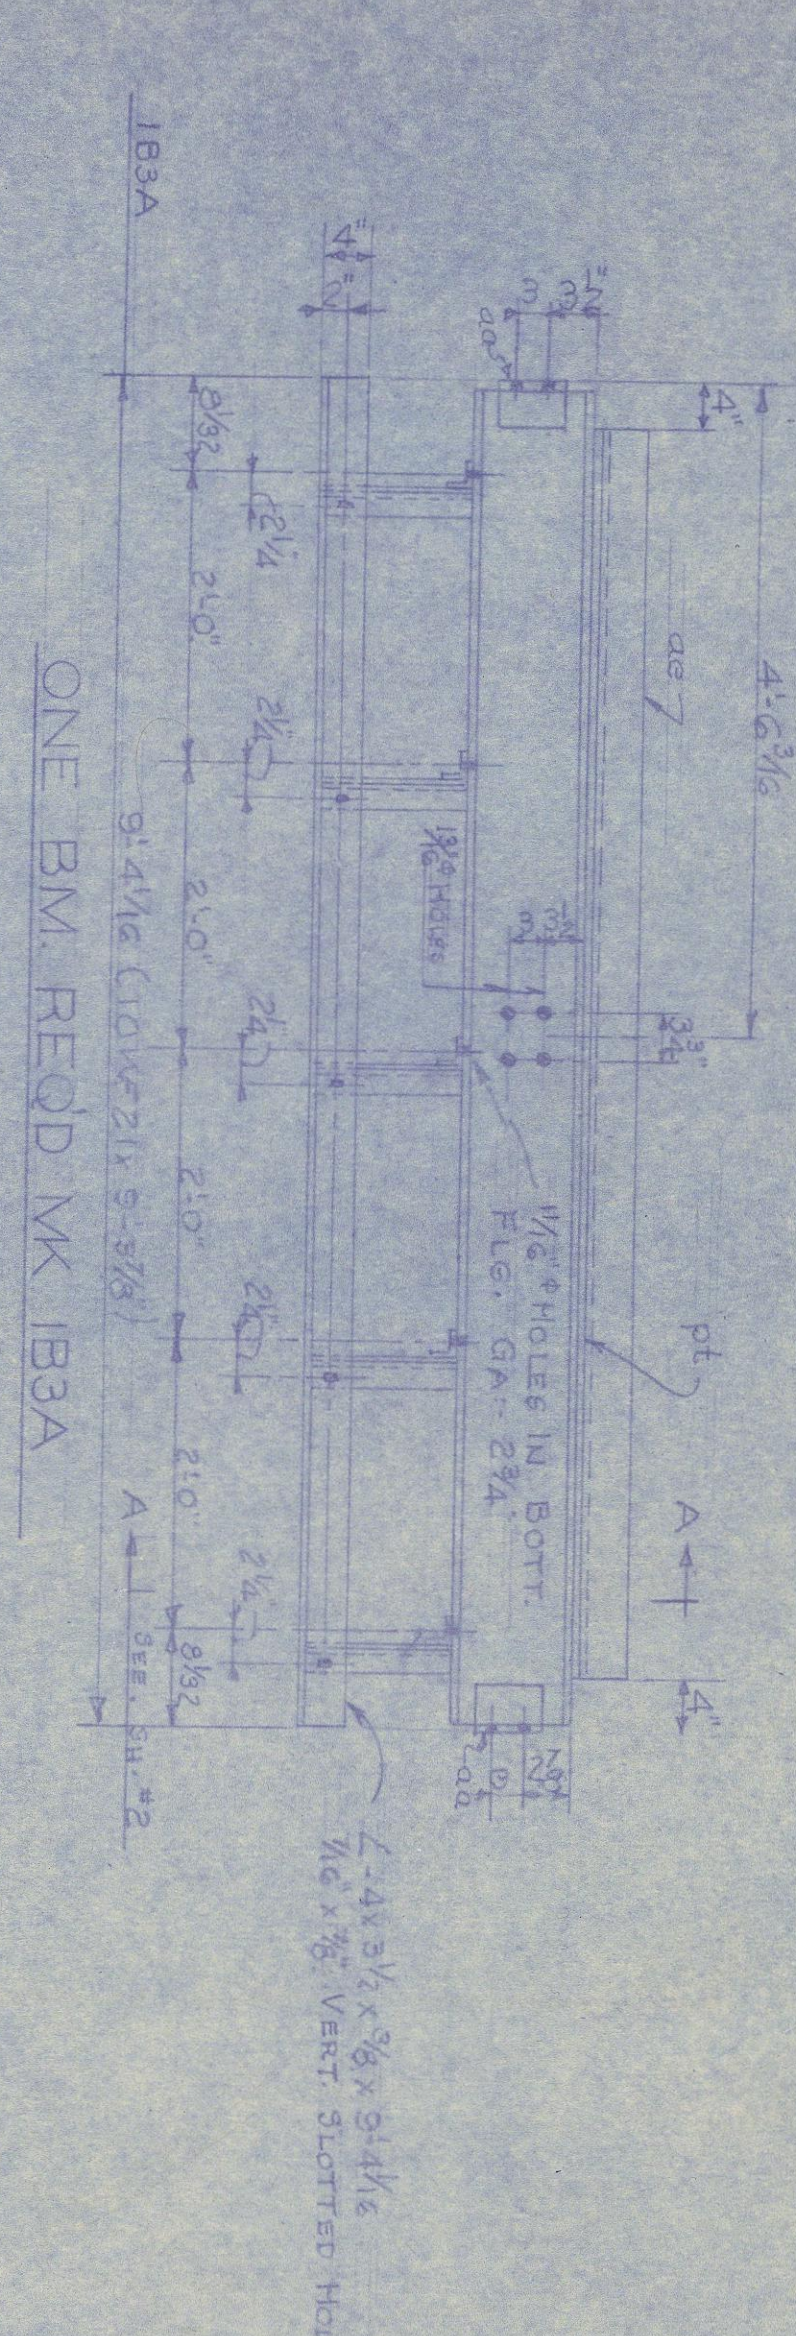
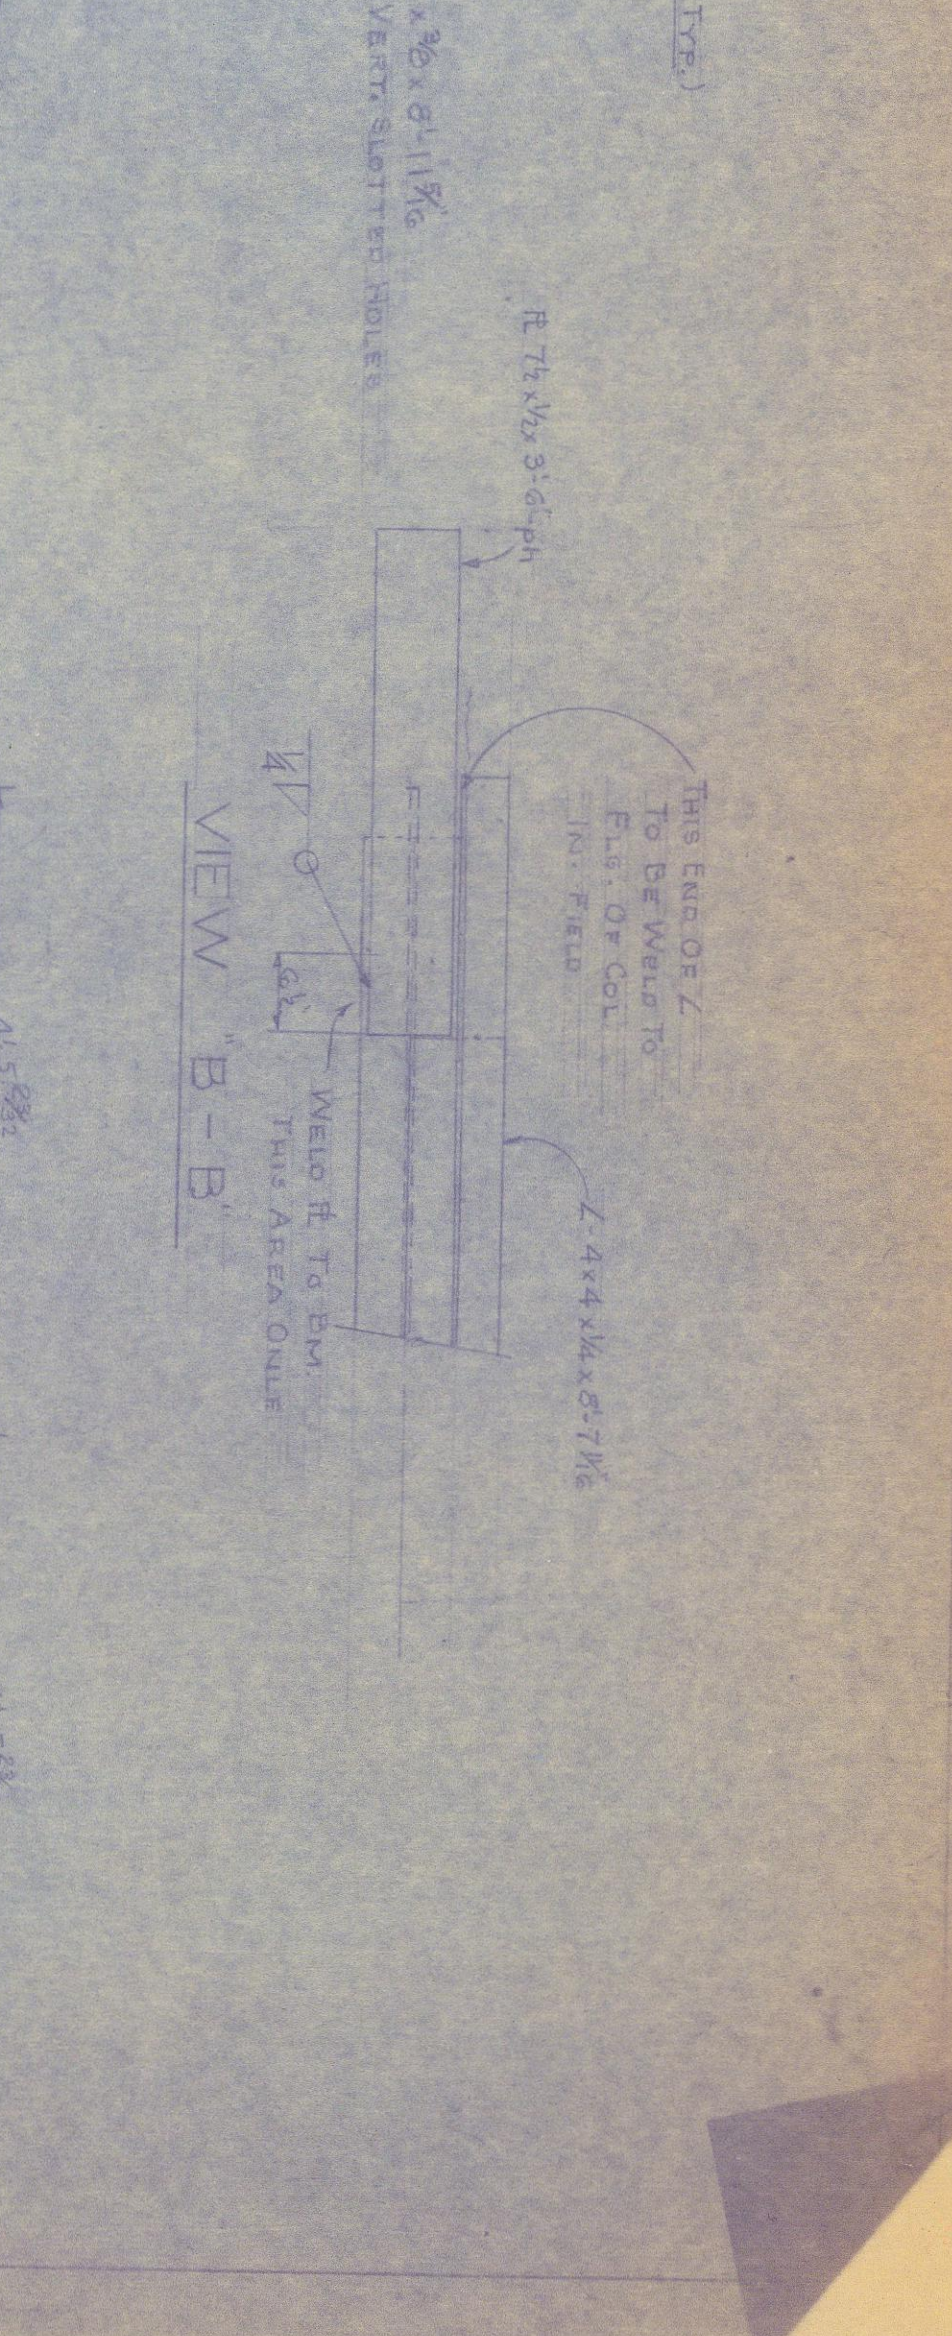
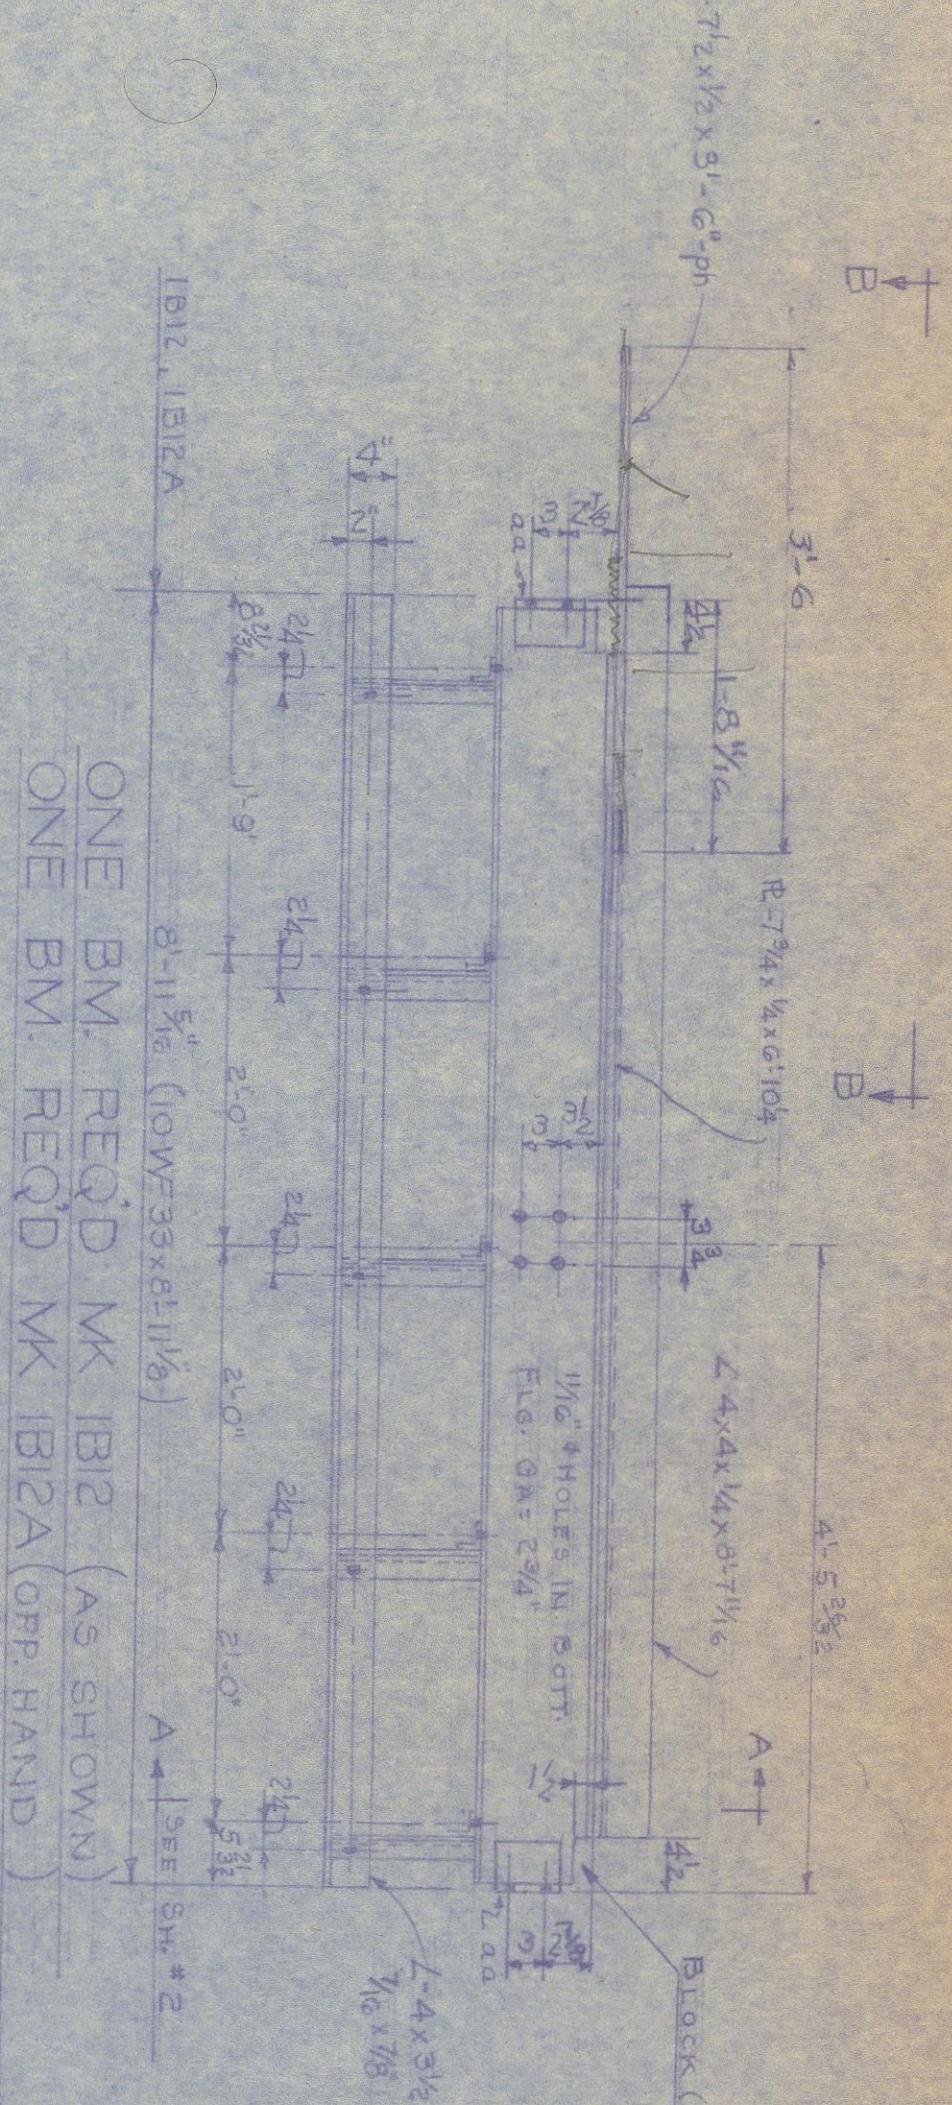


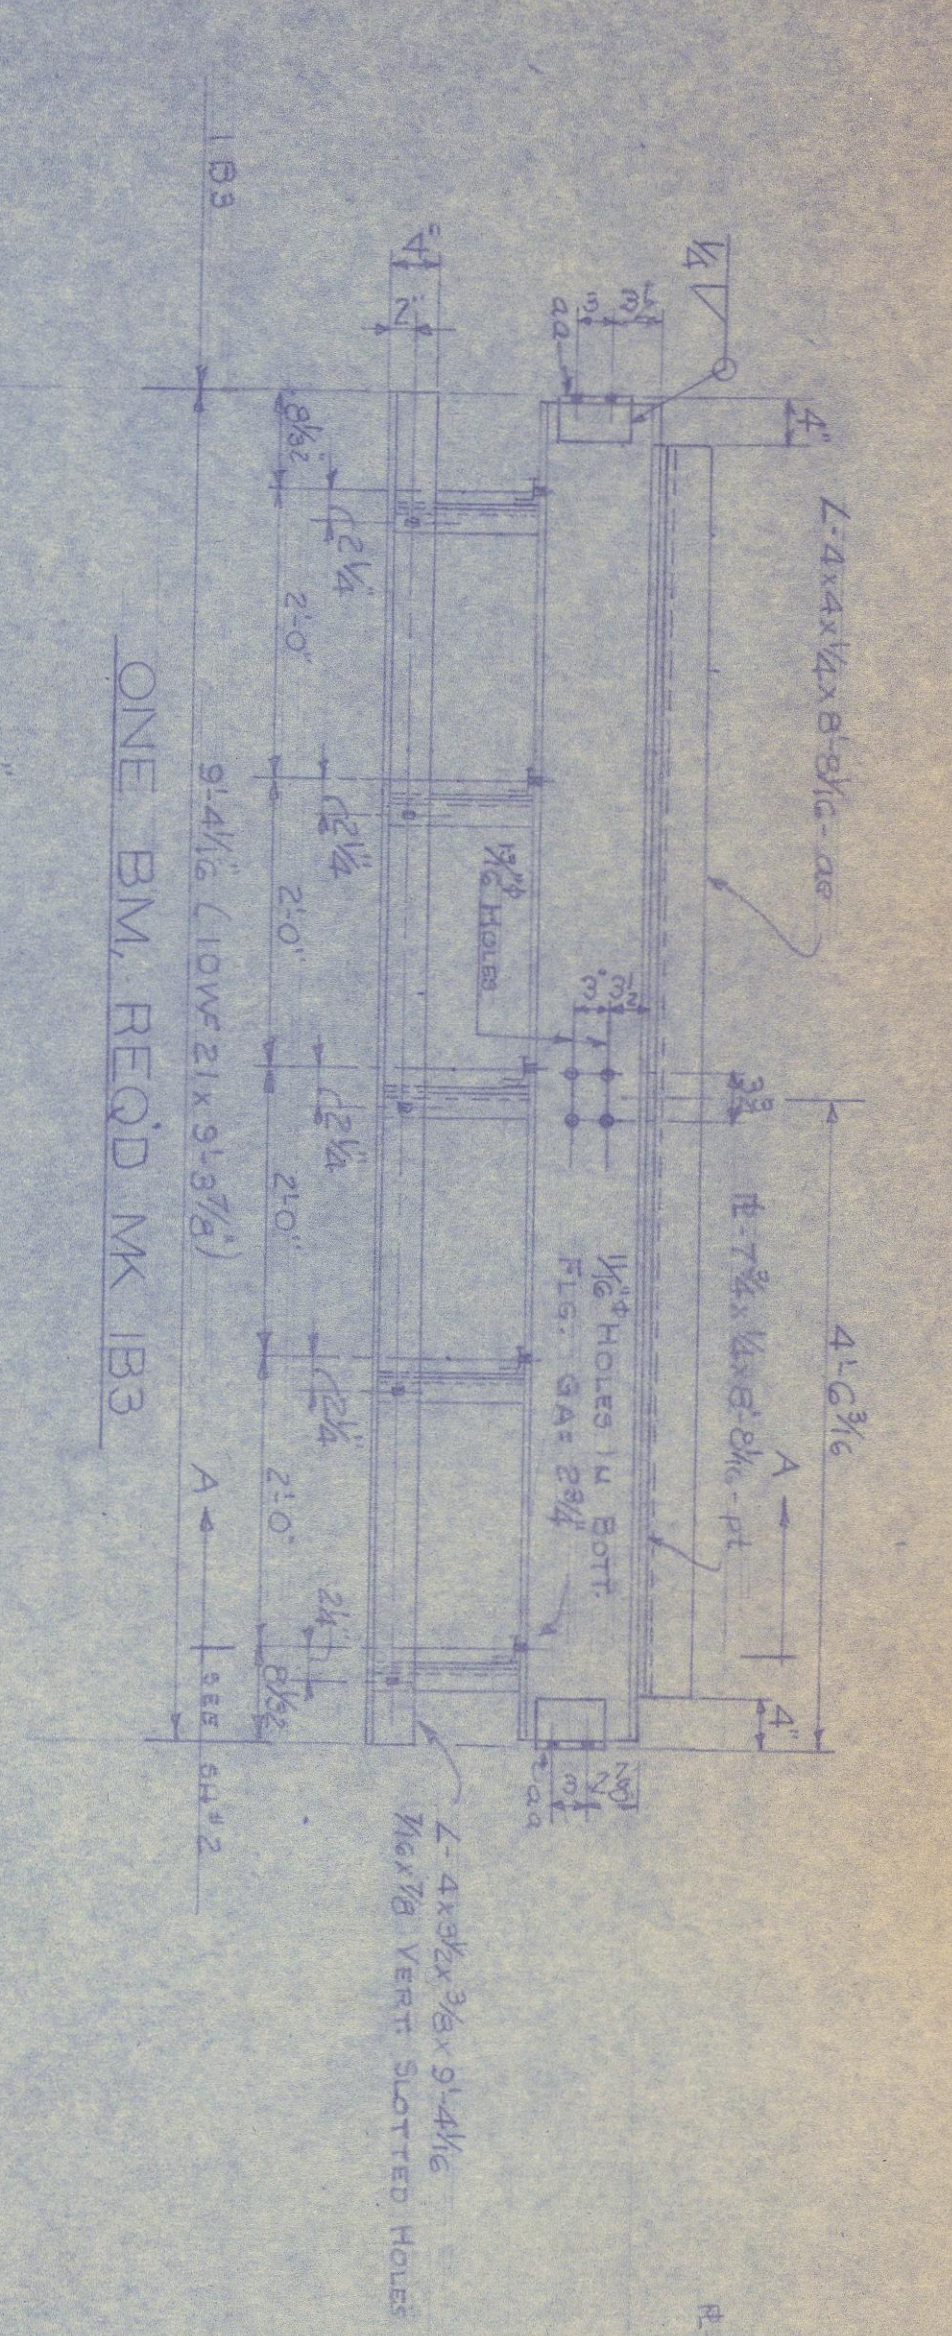

PAINT RED LEAD
BOOK STACK ADDITION
TO
JONES MEMORIAL LIBRARY
LYNCHBURG, VA.
PIEDMONT STEEL DIVISION
LYNCHBURG, VIRGINIA
ARCHITECT
CONTRACTOR

27 x 40-7

40 x 55