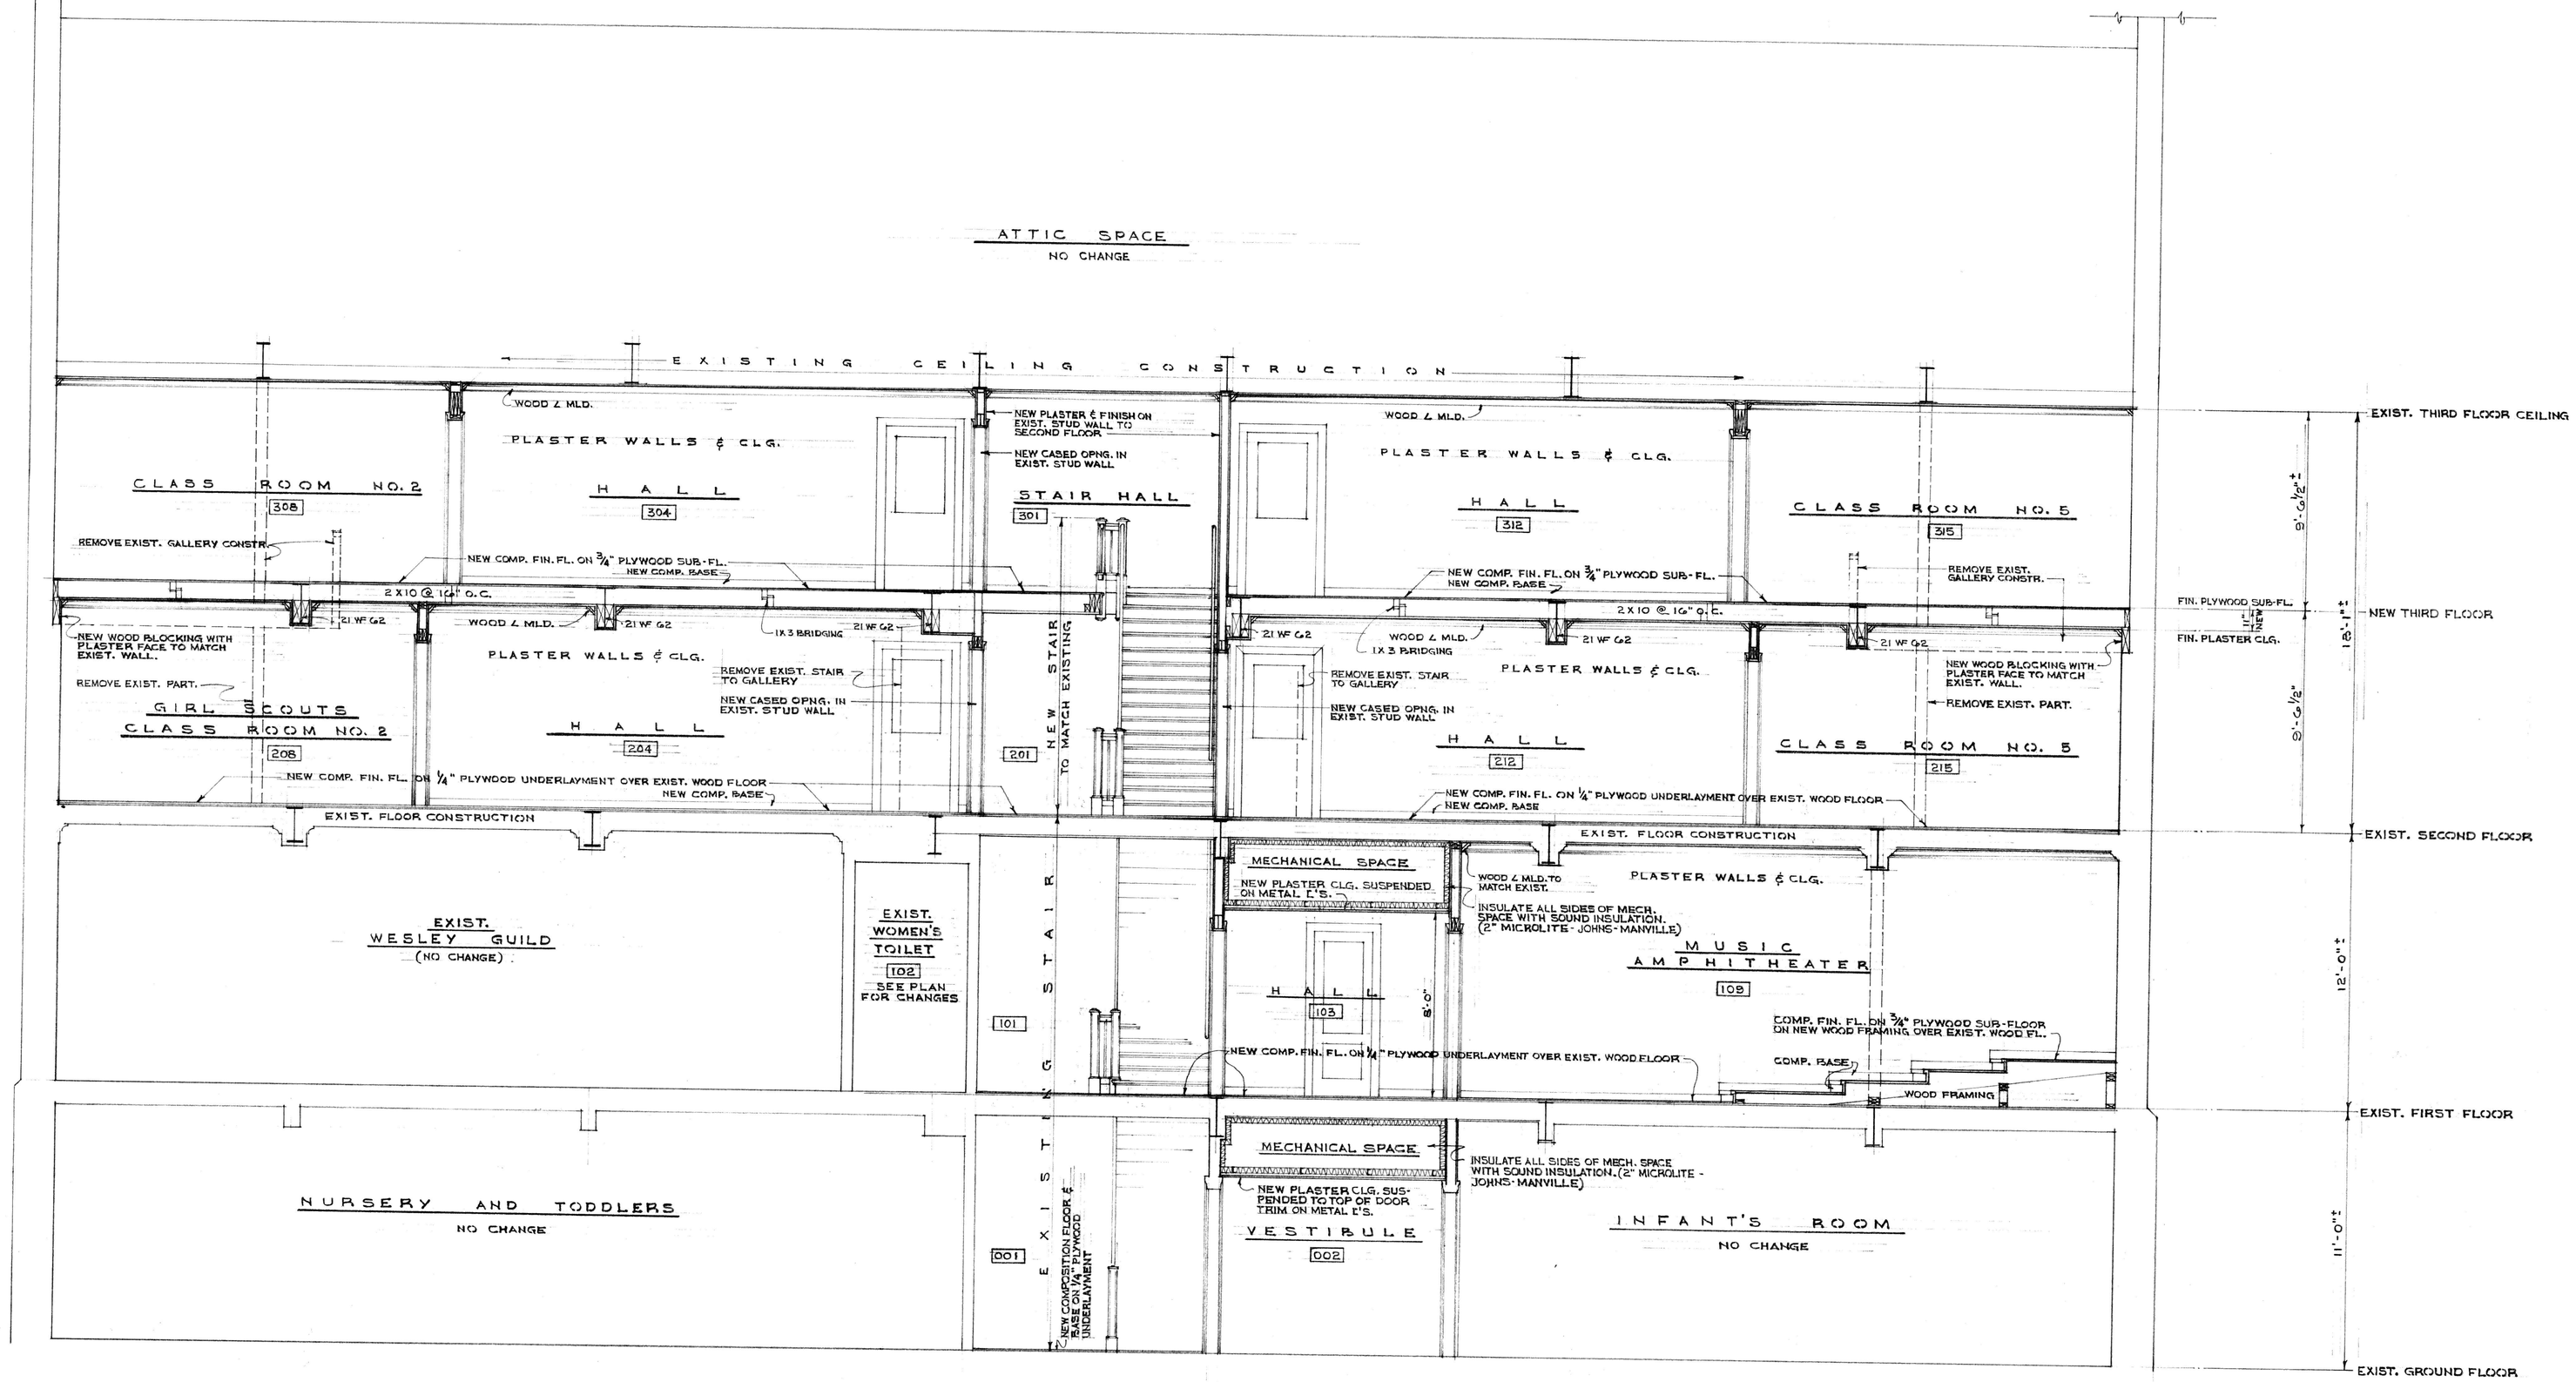

SECTION A-A

SCALE 1/4" = 1'-0"

ALTERATIONS TO SUNDAY SCHOOL
COURT STREET METHODIST CHURCH
LYNCHBURG, VIRGINIA

STANHOPE S. JOHNSON · ARCHITECT

16 MAY 1966
11 JULY 1966

DRAWING NO. 5