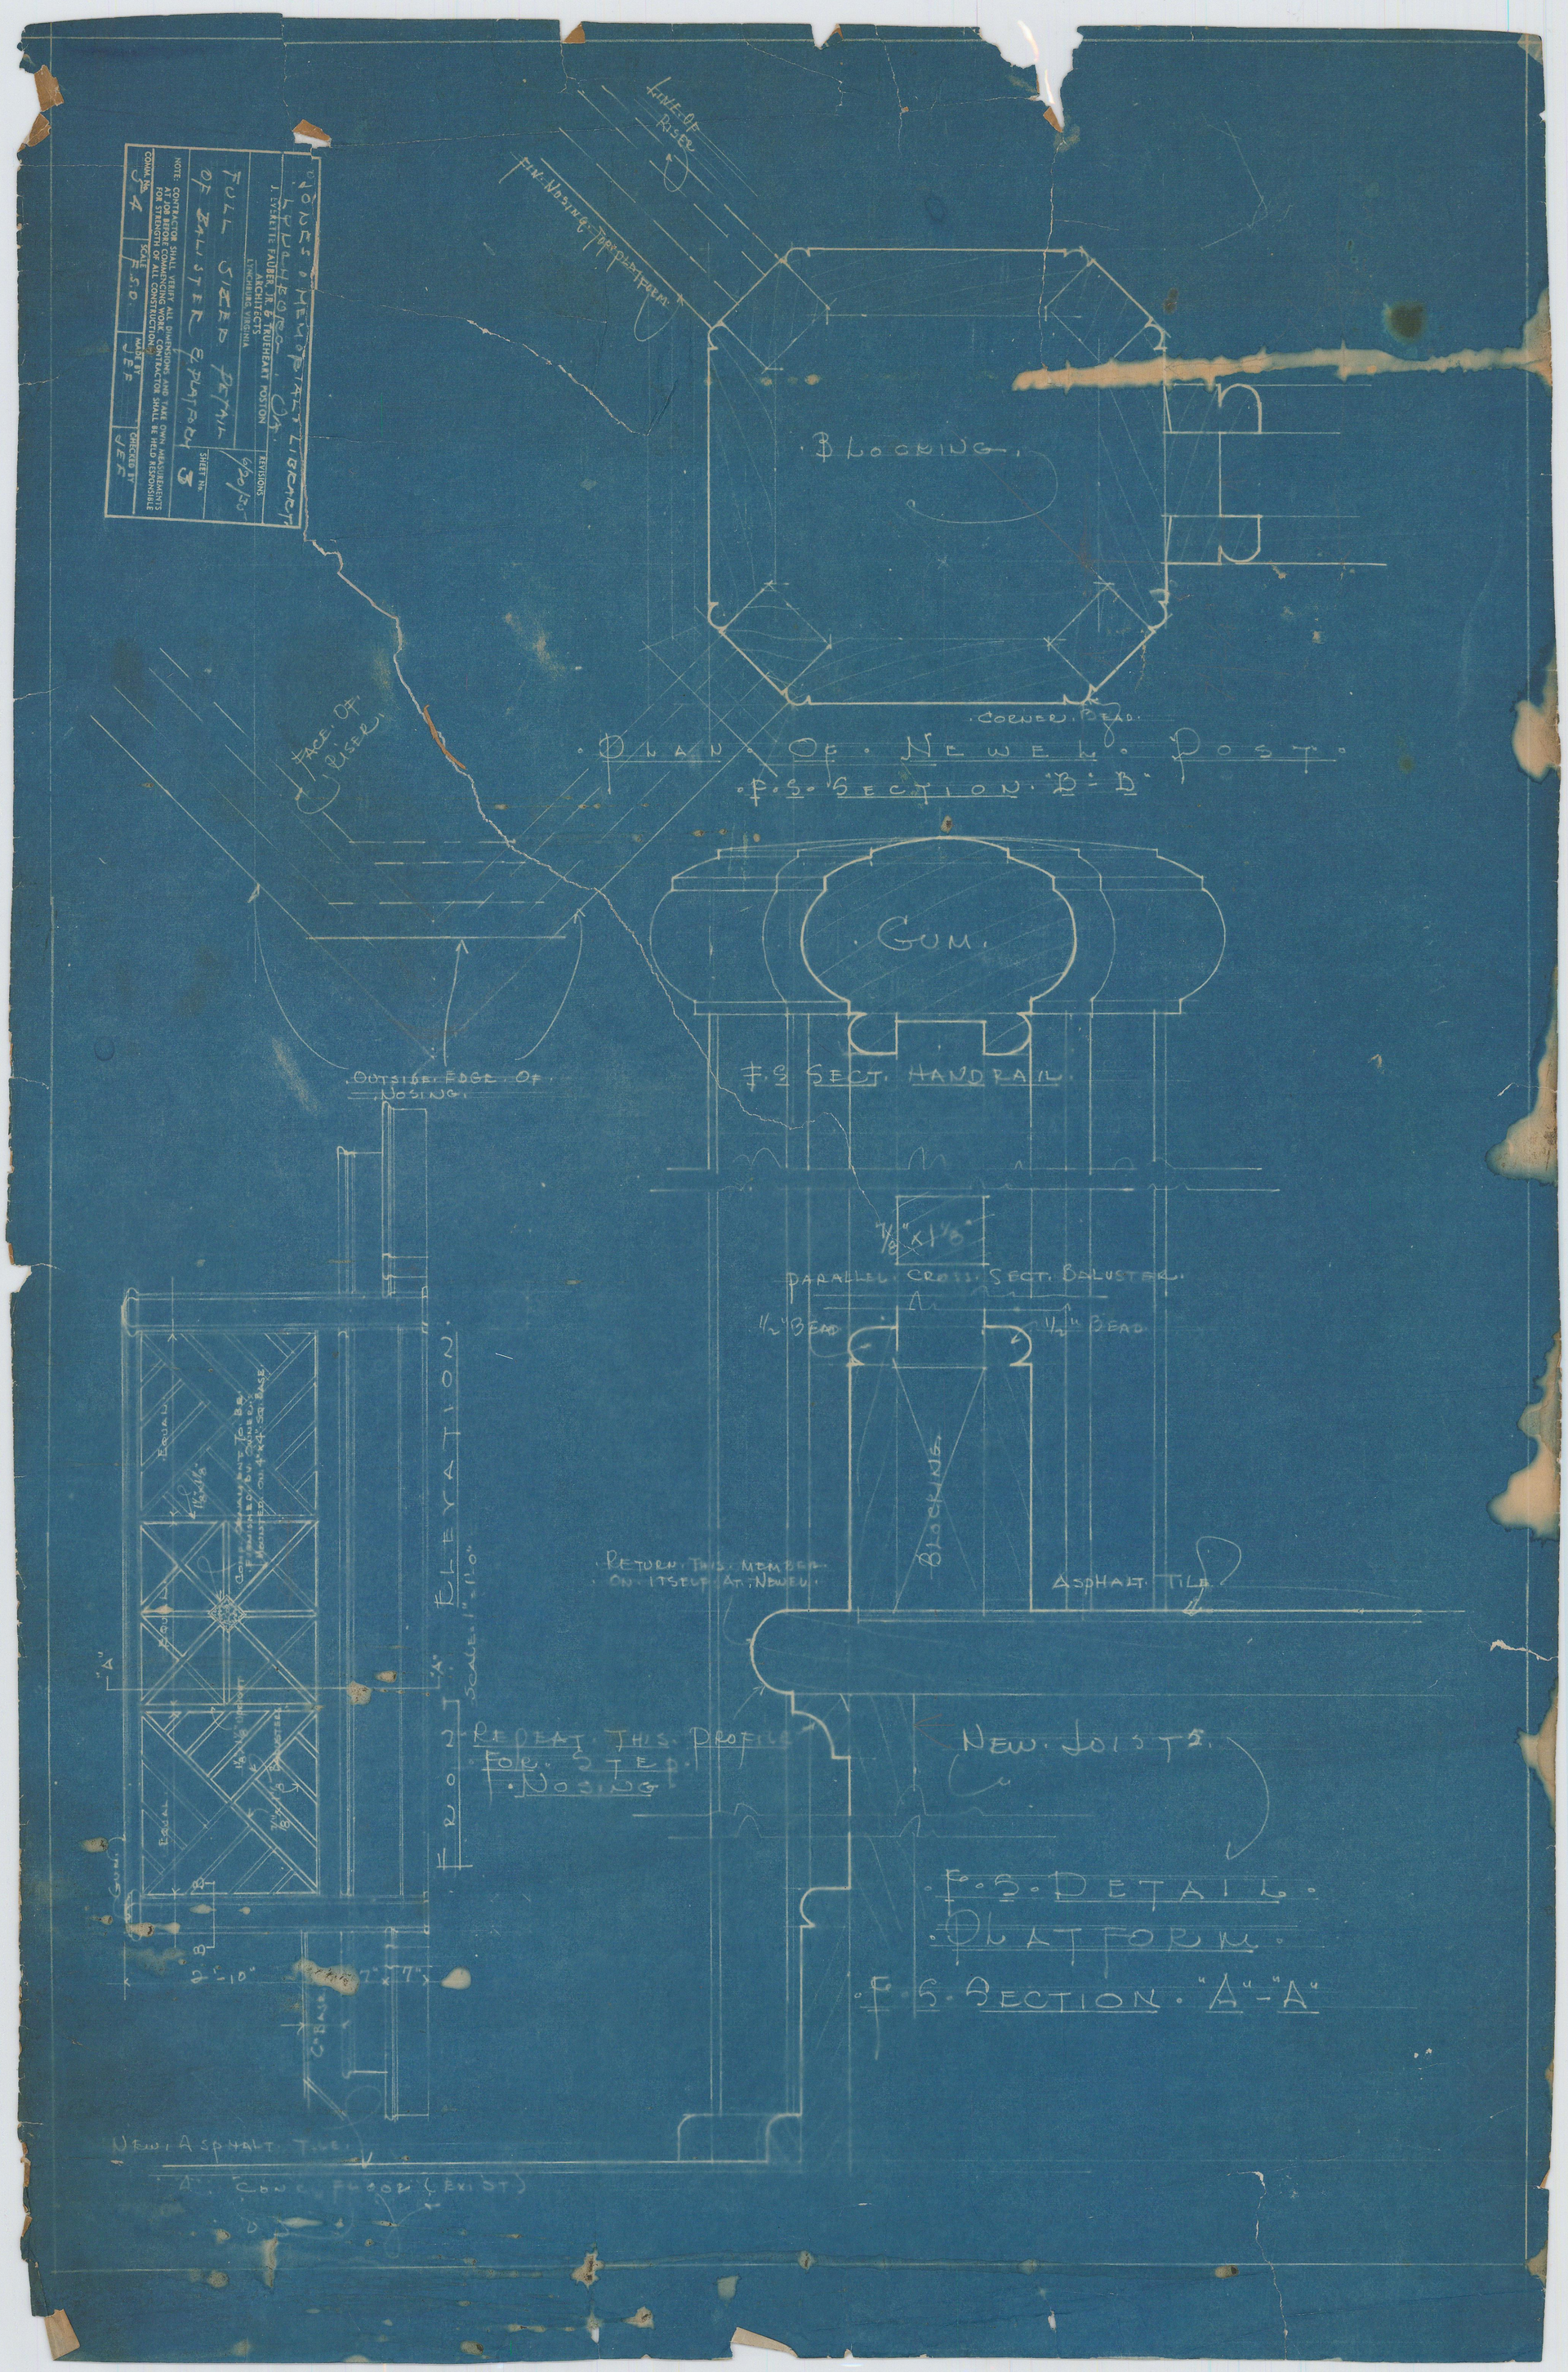
HOUSES & MEMORIAL LIBRARY
LYNCHBURG, VA.
J. EVERETTE FAUBER, JR. & TRUEHEART POSTON
ARCHITECTS
LYNCHBURG, VIRGINIA
REVISIONS
FULL SIZED DETAIL OF BALUSTER & PLATFORM
6/20/30
SHEET No. 3
NOTE: CONTRACTOR SHALL VERIFY ALL DIMENSIONS AND TAKE OWN MEASUREMENTS AT JOB BEFORE ORDERING WORK. CONTRACTOR SHALL BE HELD RESPONSIBLE FOR STRENGTH OF ALL CONSTRUCTION.
COMM. No. 34
SCALE F.S.D.
MADE BY JEF
CHECKED BY JEF
LINE OF RISER
FACE OF RISER
NOSING OF PLATFORM
BLOCKING
CORNER BEAD
PLAN OF NEWEL POST
F.S. SECTION "B-B"
GUM
F.S. SECT. HANDRAIL
OUTSIDE EDGE OF NOSING
1/8" x 1 1/8"
PARALLEL CROSS SECT. BALUSTER
1/2" BEAD
1/2" BEAD
BLOCKING
ASPHALT TILE
RETURN THIS MEMBER ON ITSELF AT NEWEL
FRONT ELEVATION
SCALE 1" = 1'-0"
REPEAT THIS PROFILE FOR STEP NOSING
NEW JOISTS
F.S. DETAIL PLATFORM
F.S. SECTION "A"-"A"
NEW ASPHALT TILE
CONC. FLOOR (EXIST)
2'-10"
7" x 7"