REMODELING OF RESIDENCE FOR O. B BARKER ESQ

STANHOPE S JOHNSON
ARCHITECT

1104 WISE STREET LYNCHBURG VA.
SCALE 1/4" = 1'-0"

MAY — 1921
SHEET NO 1

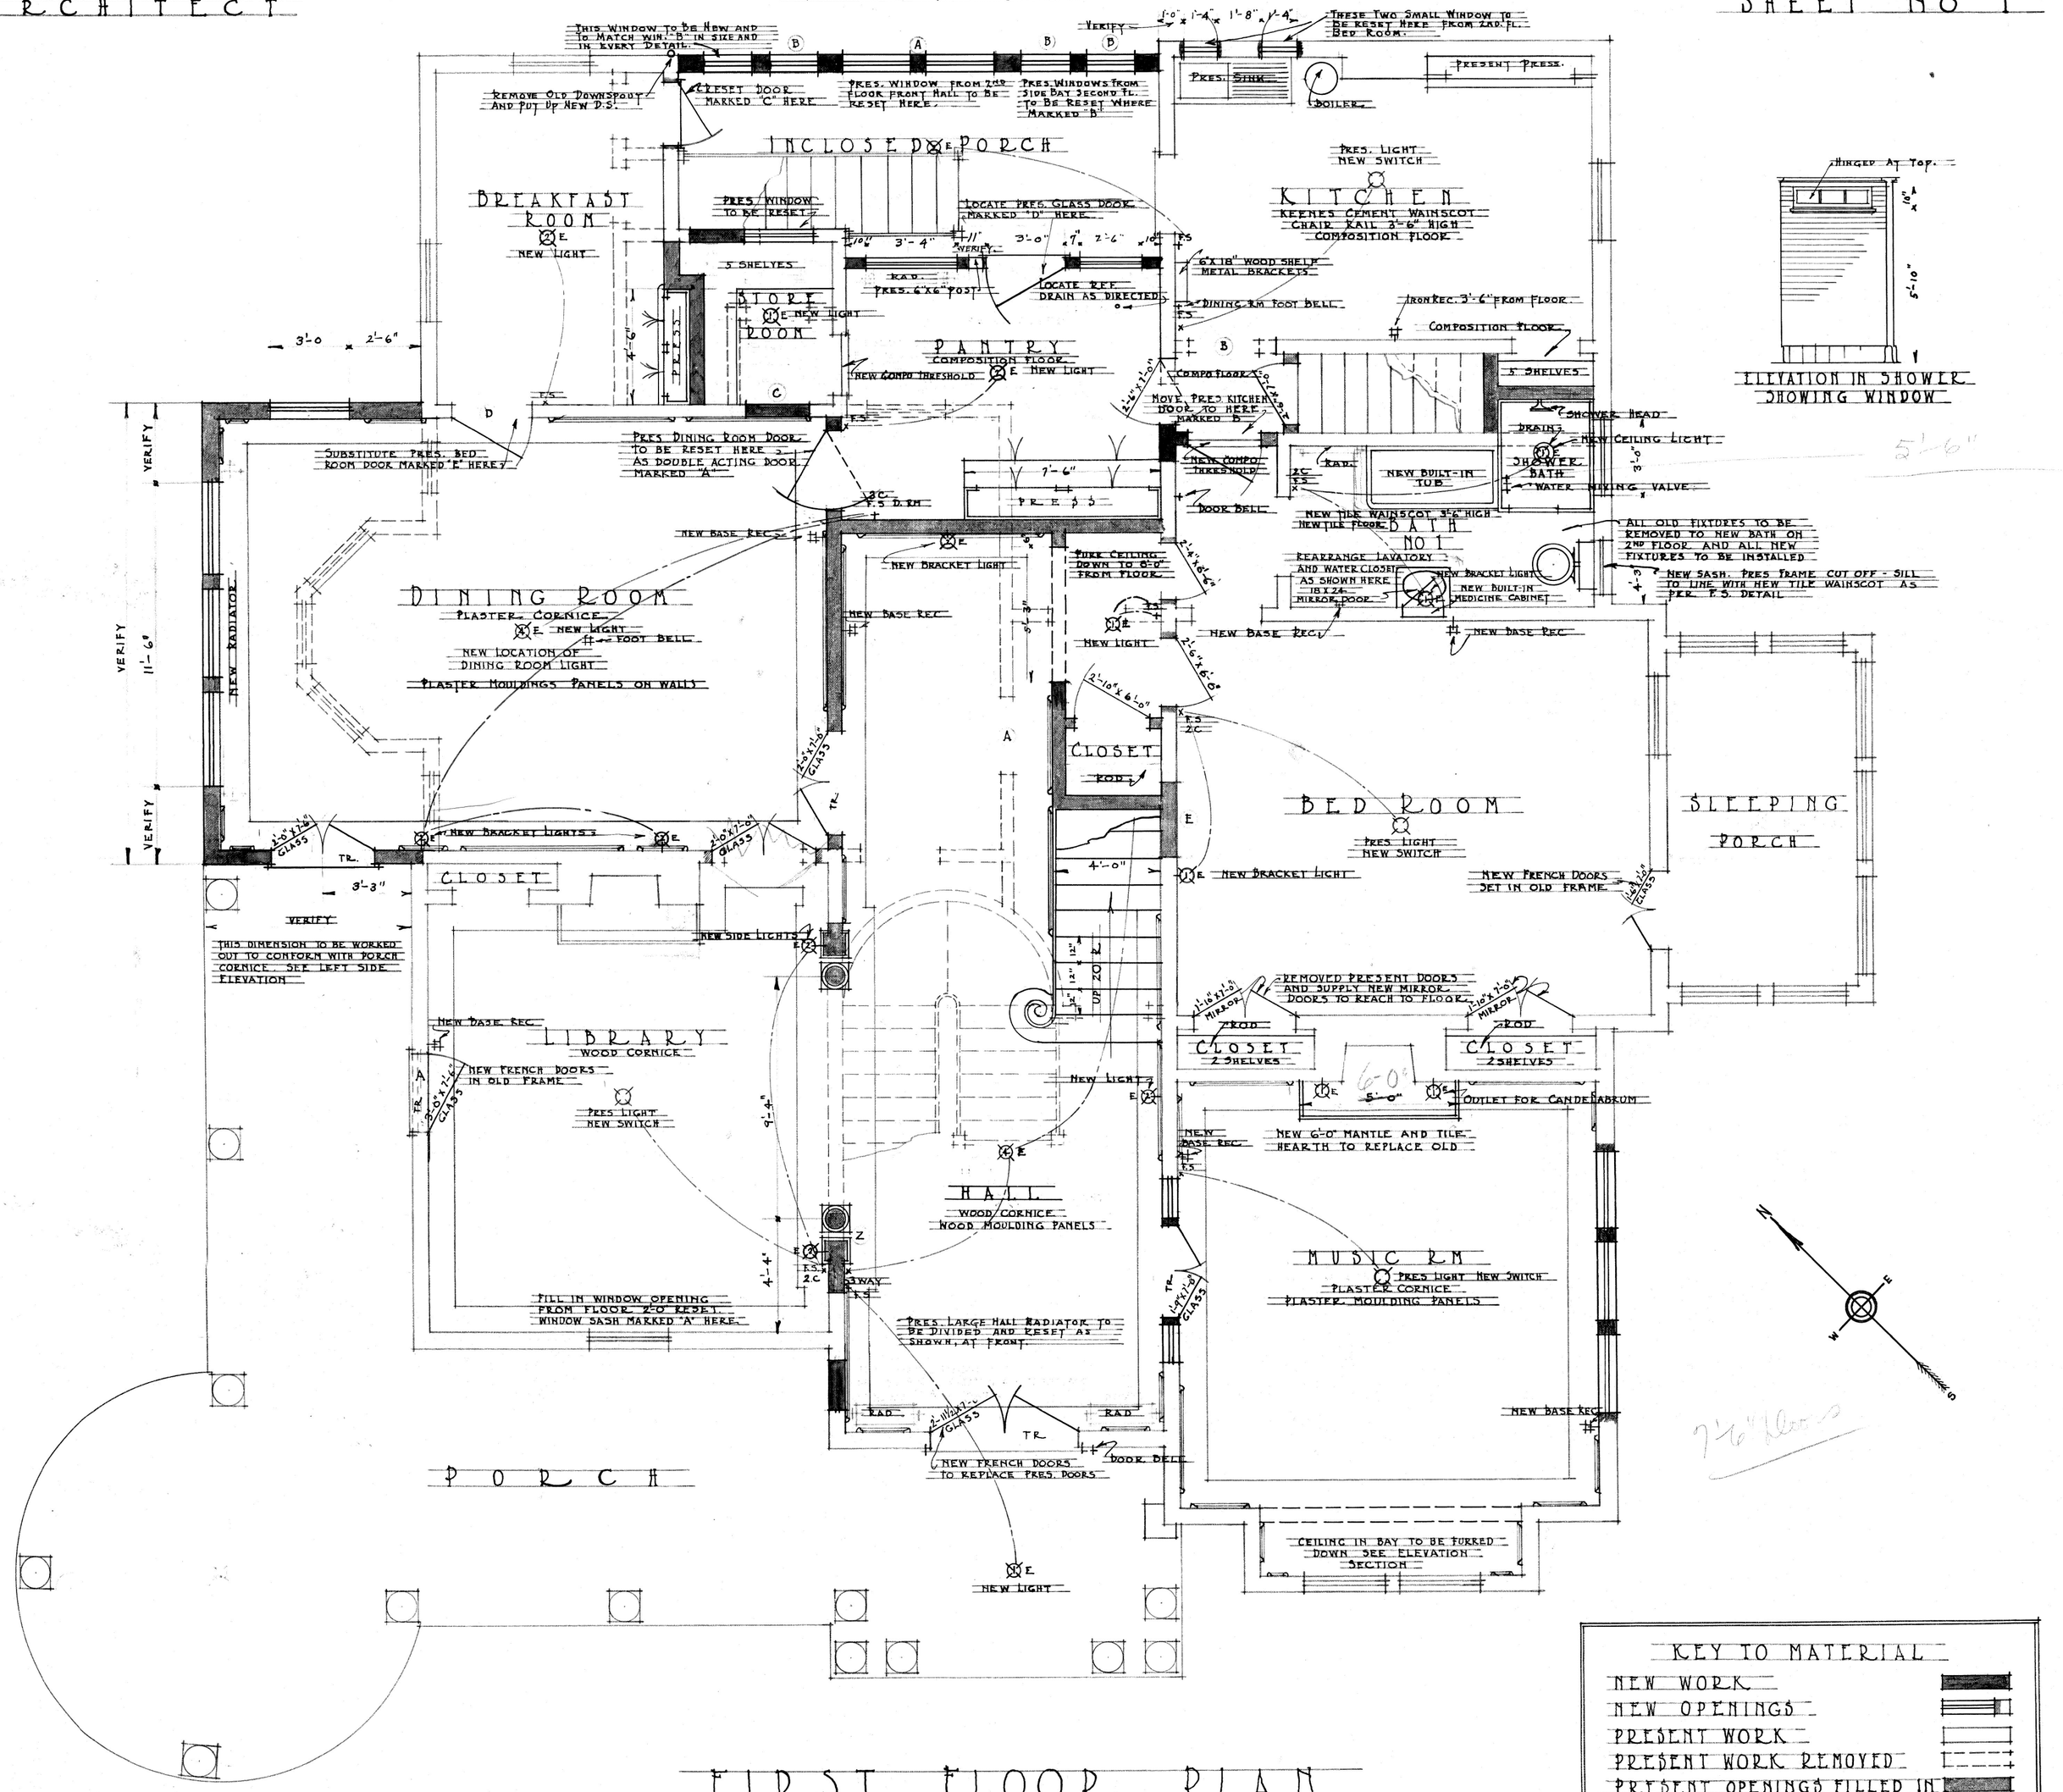

FIRST FLOOR PLAN