Comm. No. N-1383

FRAIOLI-BLUM-YESSELMAN ASSOCIATES, CONSULTING ENGINEERS

Sheet No. SX-1

fs

Archt CLARK, NEXSEN & OWEN

Date 10/24/68

fc

Project ALT. & ADD. TO GUGGENHEIMER HOSP. Subject 1ST FL. FRM'G. PLAN Des. By D.L.I.

BOTT. JOIST REINF. SAME AS SHOWN ON CONTRACT DWGS. TOP JOIST REINF. IS CHANGED AS SHOWN FOR JOIST MARKED 'A'.

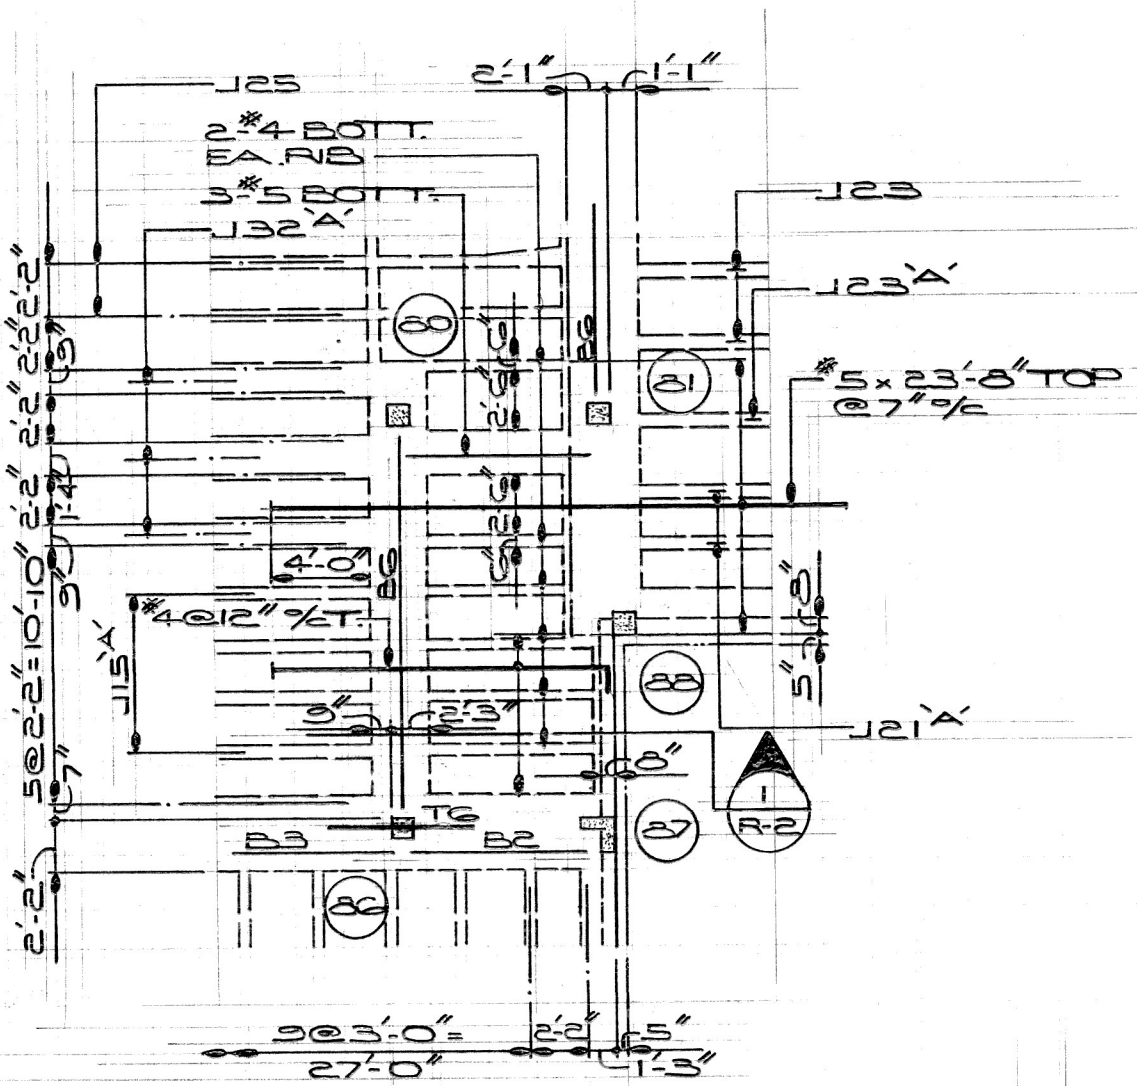

NOTE: BEAM REINF. SAME AS CONTRACT DWGS. EXCEPT AS SHOWN FOR BEAM BETWEEN COL. 80 & 81 AND BETWEEN 80 & 86.

FIRST FLOOR FRM'G. PLAN REVISED

SCALE: 1/8" = 1'-0"