



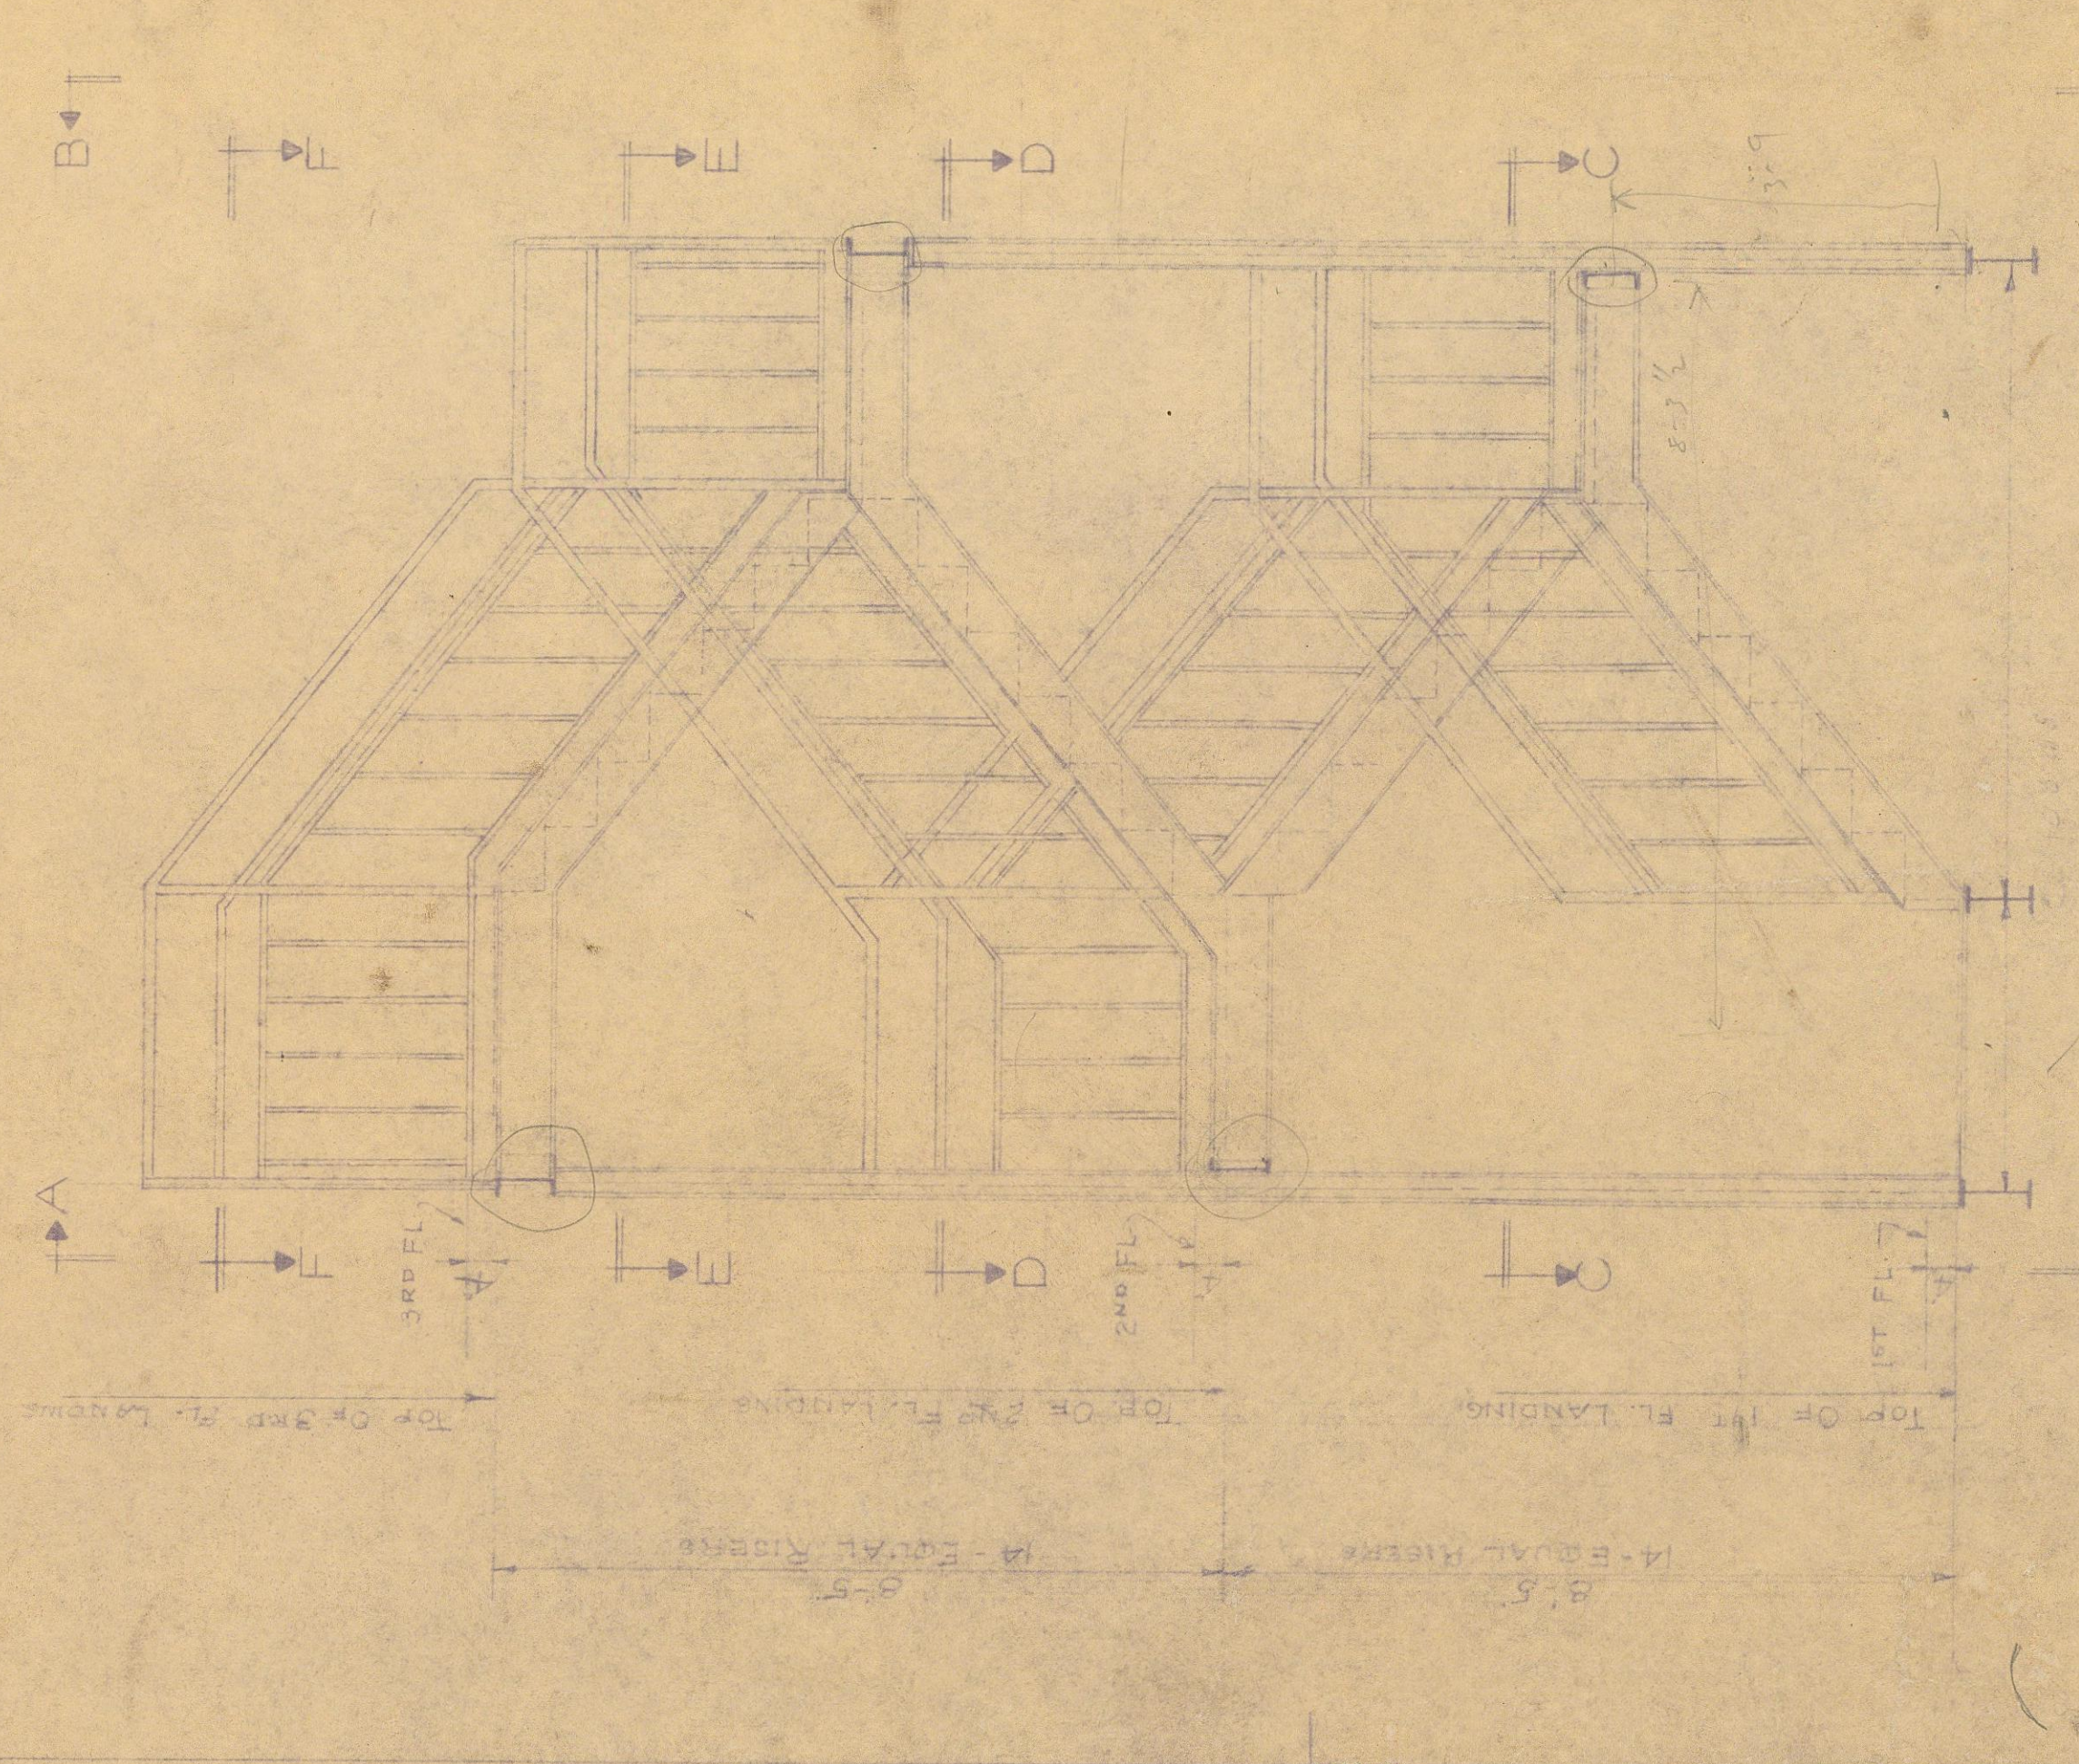

SIDE ELEVATION


$K'' = 10^\circ$

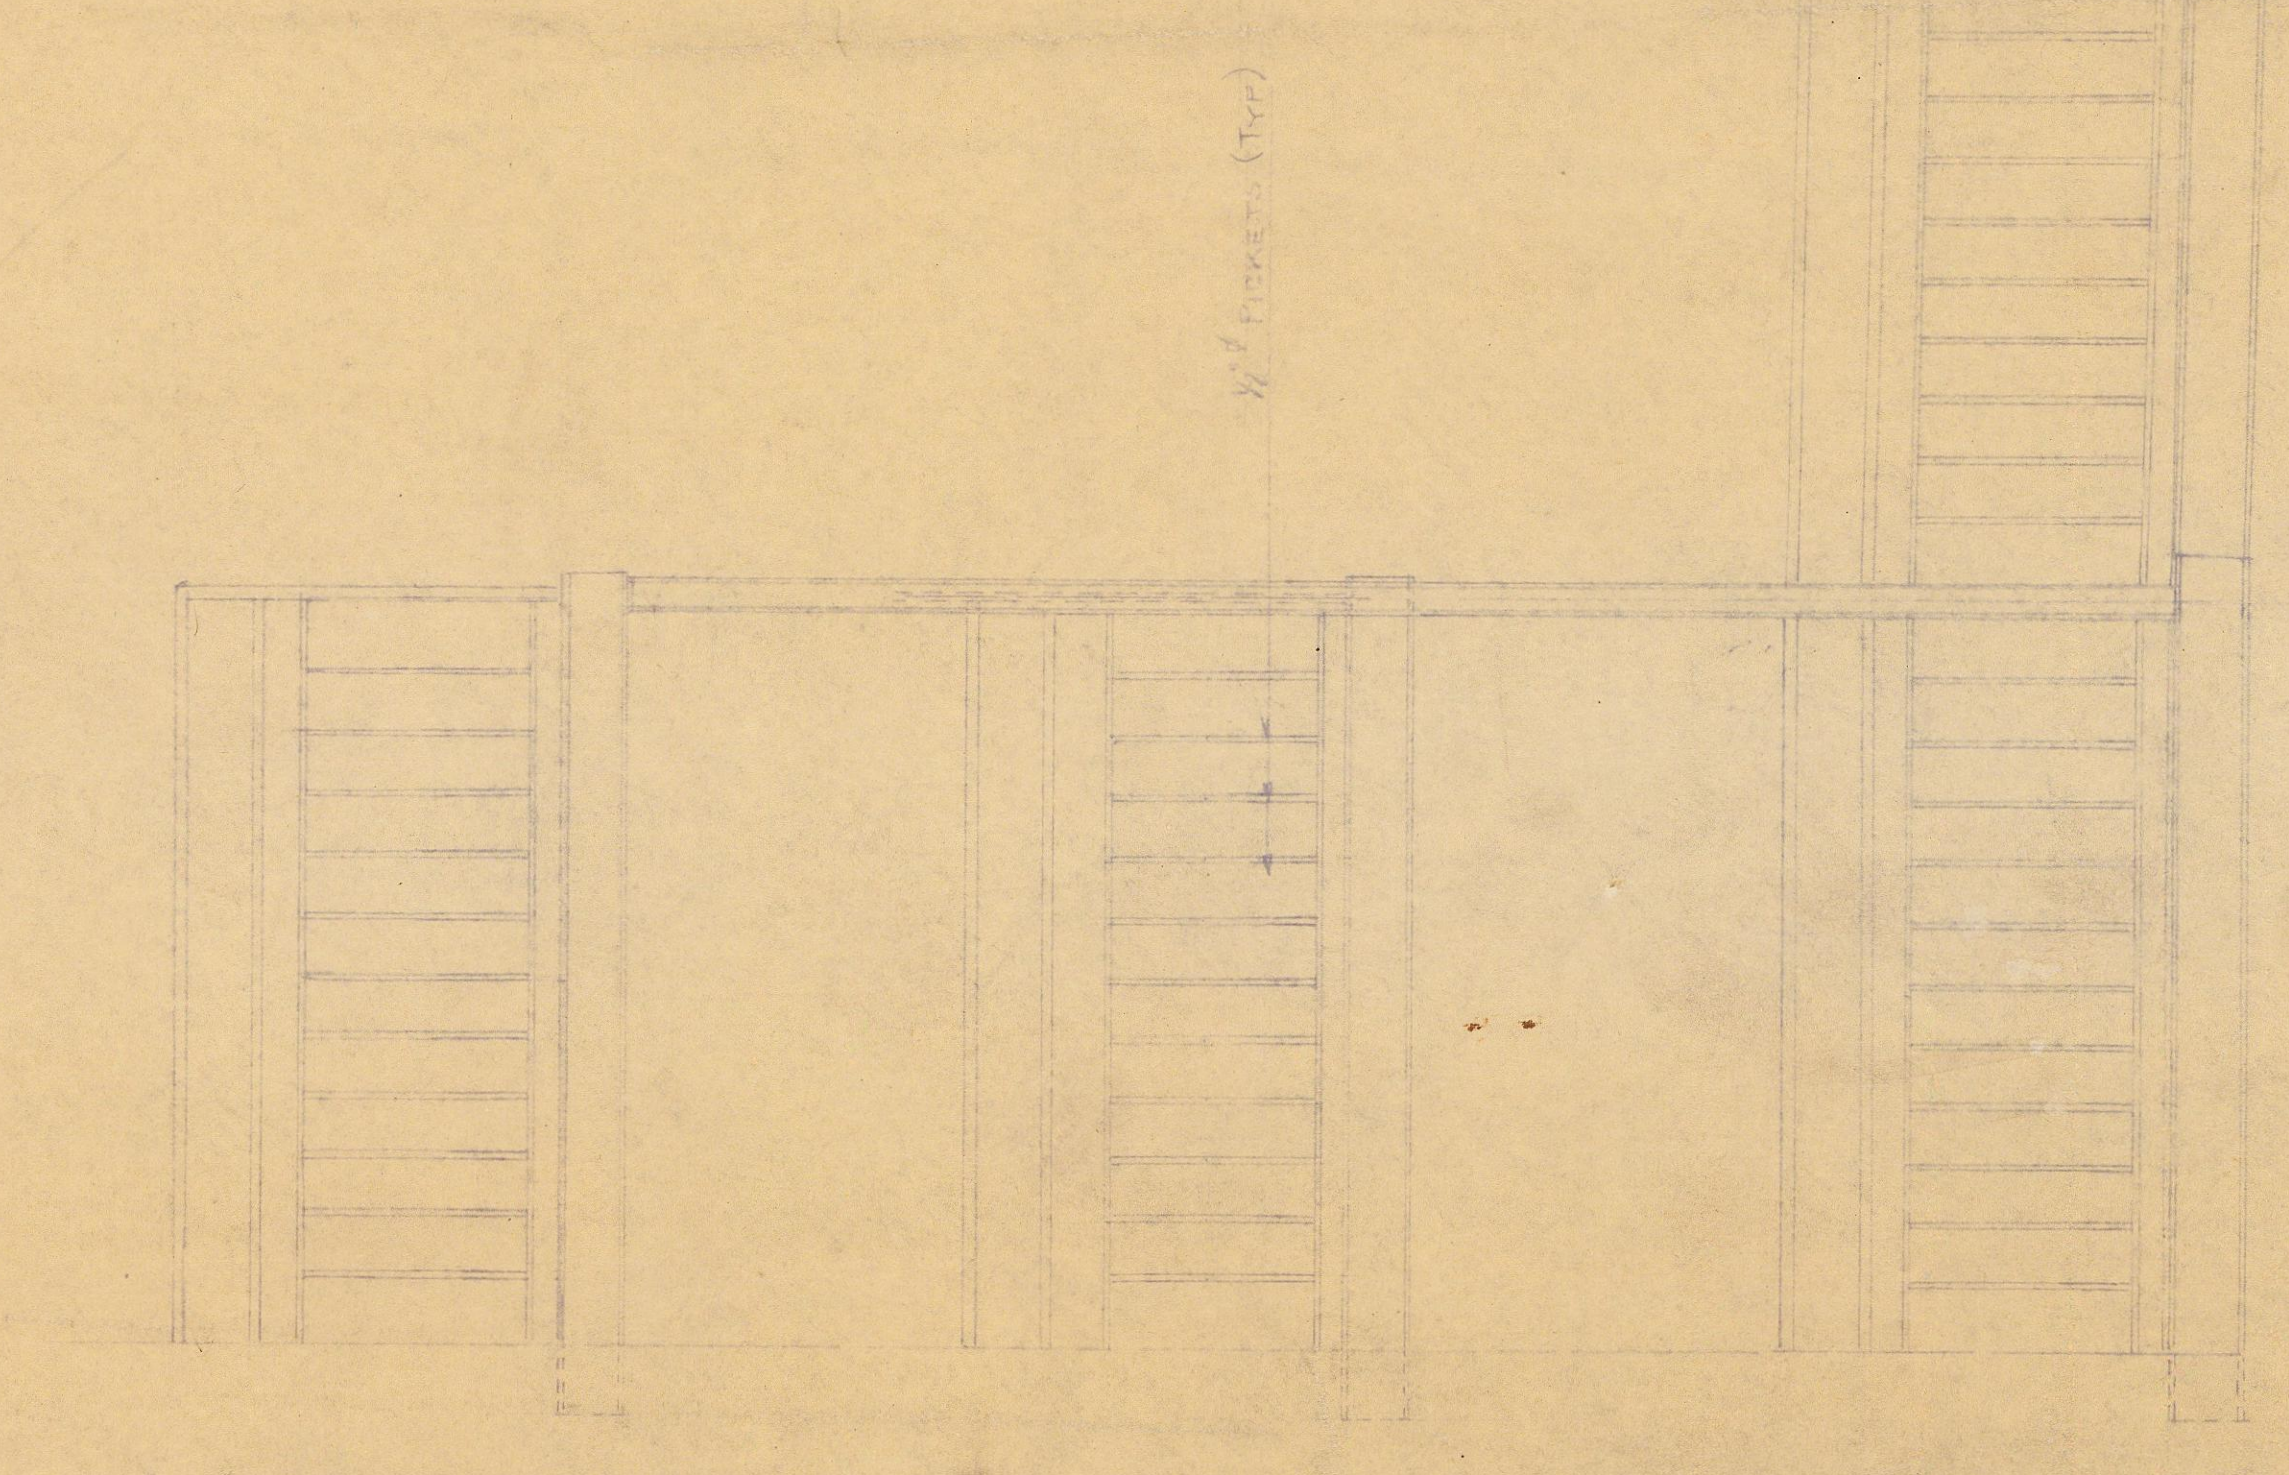

VIEW A-A



VIEW B-B

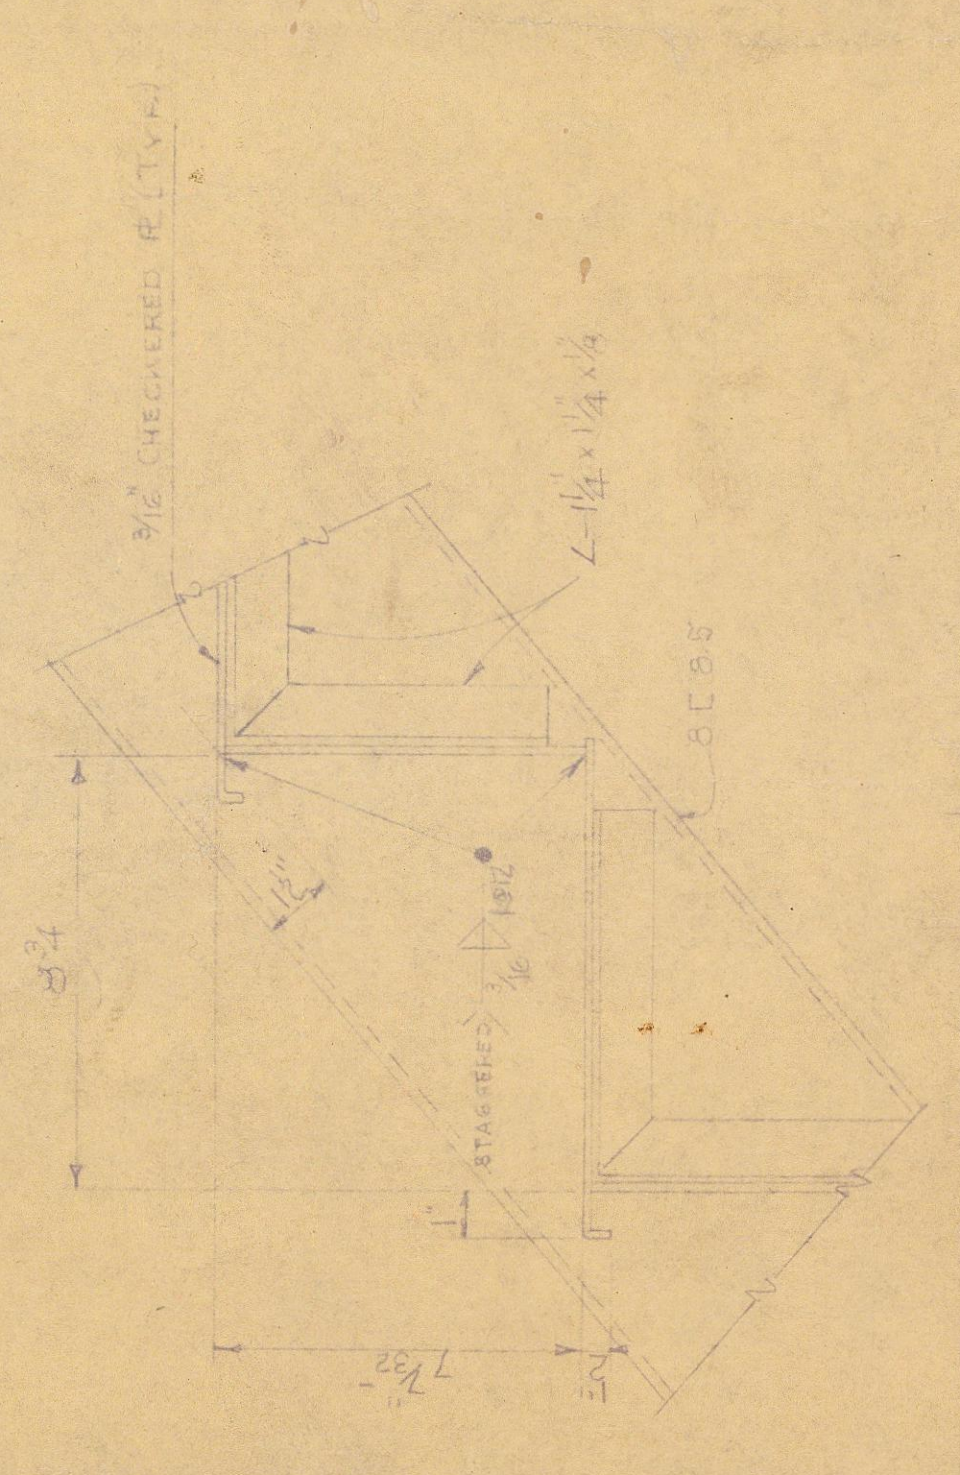

TYP. TREAD & RISER DETAIL

CLARK, RESEK & OWEN, Architects Lynchburg, Va.	Revised To
✓	Approved for design only
✓	Approved for construction only, as noted
	Unapproved
Notes: (Referenced Sheet To The Problems Of The Contract Documents)	
DATE 12-11-67 BY CCB	

Reviewed & Approved
Gen. Design Only
Fred B. Payne, Builder
By 12/11/67

PAINT PERMANENT
BOB STALL, ARCHITECT
JONES MEMORIAL LIBRARY
LYNCHBURG, VA.
EDMONT STEEL DIVISION
LYNCHBURG, VIRGINIA