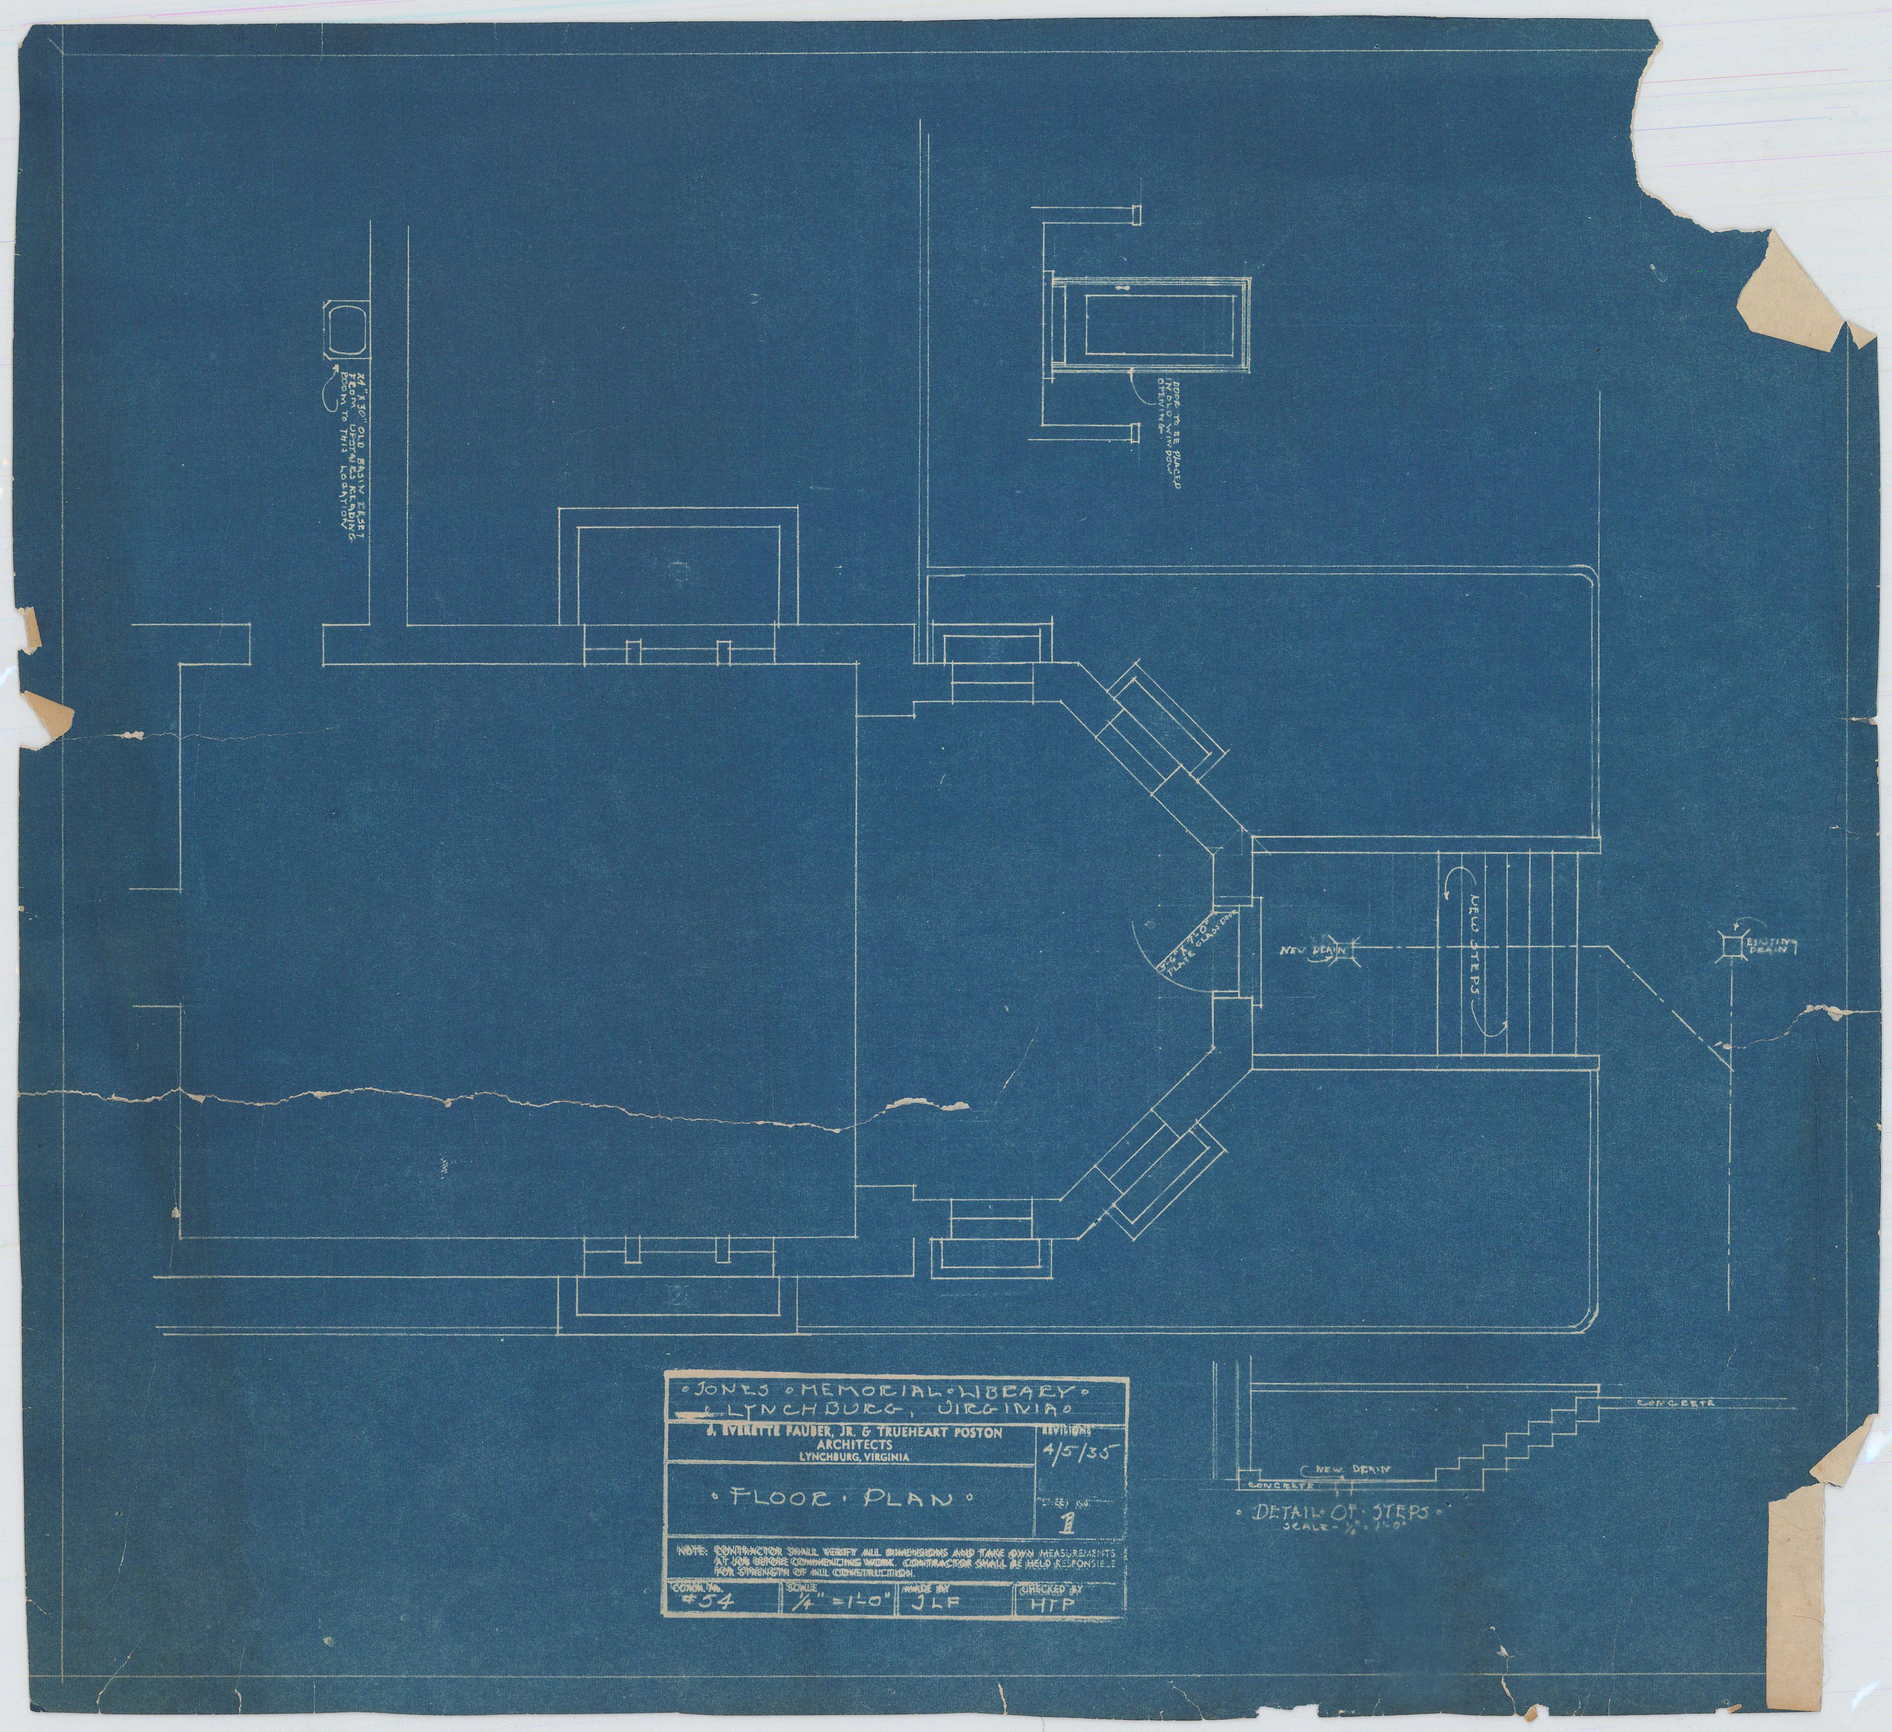
BEAM & PIER OVER OLD BRICK WALL FOUND IN THIS LOCATION
NEW DRAIN
NEW STEPS
BUILDING DRAINS
CONCRETE
NEW DRAIN
CONCRETE
DETAIL OF STEPS
SCALE - 1/4" = 1'-0"
JONES MEMORIAL LIBRARY
LYNCHBURG, VIRGINIA
A. EVERETTE PAUBER, JR. & TRUEHEART POSTON
ARCHITECTS
LYNCHBURG, VIRGINIA
4/5/35
FLOOR PLAN
1
NOTE: CONTRACTOR SHALL VERIFY ALL DIMENSIONS AND TAKE OWN MEASUREMENTS AT JOB BEFORE COMMENCING WORK. CONTRACTOR SHALL BE HELD RESPONSIBLE FOR STRENGTH OF ALL CONSTRUCTION.
CONTRACT NO. 204
SCALE 1/4" = 1'-0"
DRAWN BY JLR
CHECKED BY HTP