
COLORED HIGH SCHOOL BUILDING
REVISED DRAWINGS


SCALE 1/8" = 1 FT.

CRAIGHILL & CARDWELL, CERTIFIED ARCHITECTS.


516-17-18 PEOPLES BANK BUILDING, LYNCHBURG, VA.

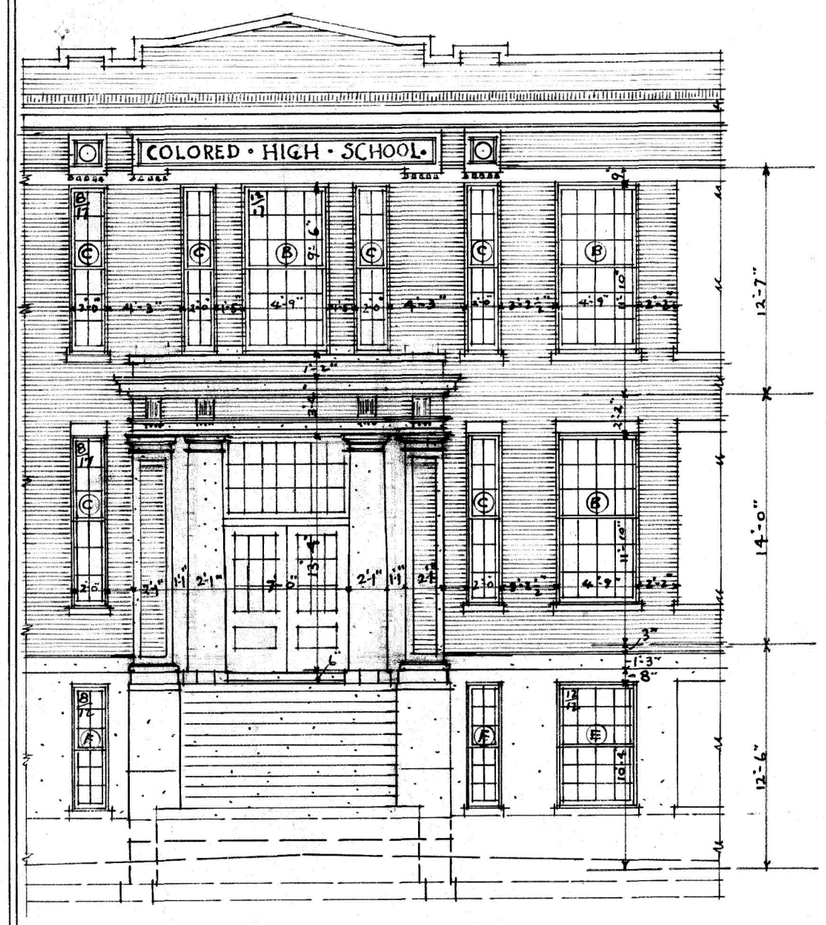


FRONT ENTRANCE

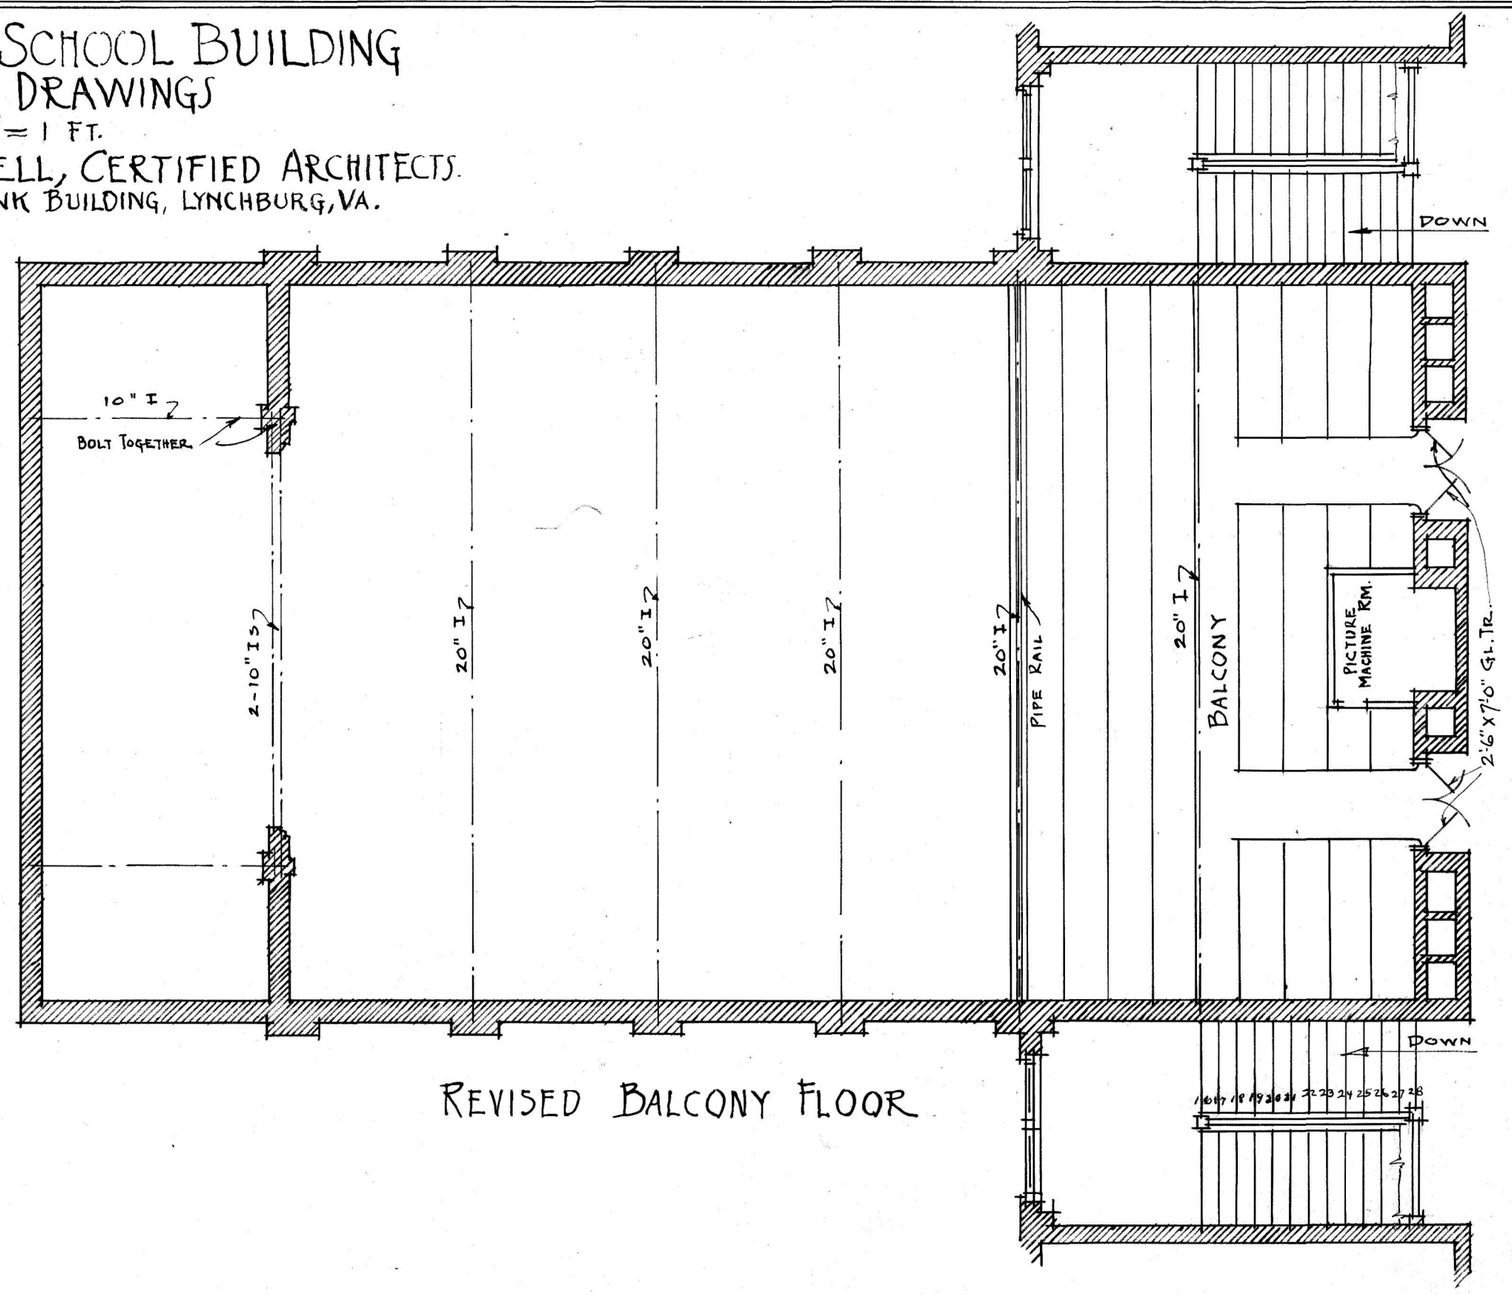


REVISED BALCONY FLOOR

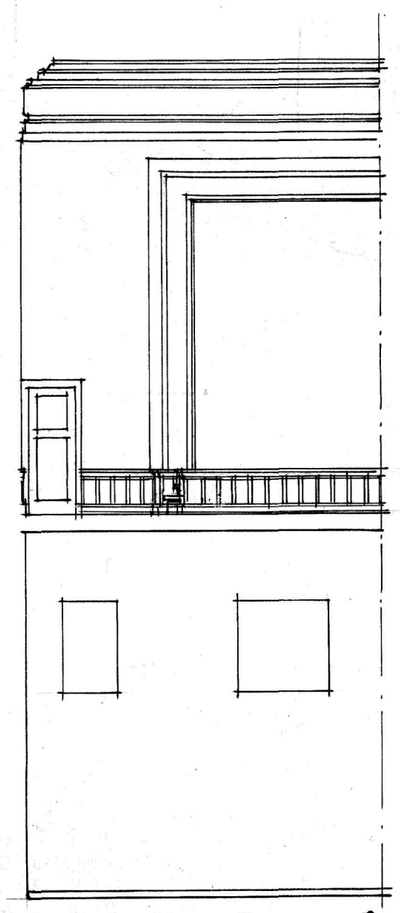

HALF VIEW TOWARDS STAGE

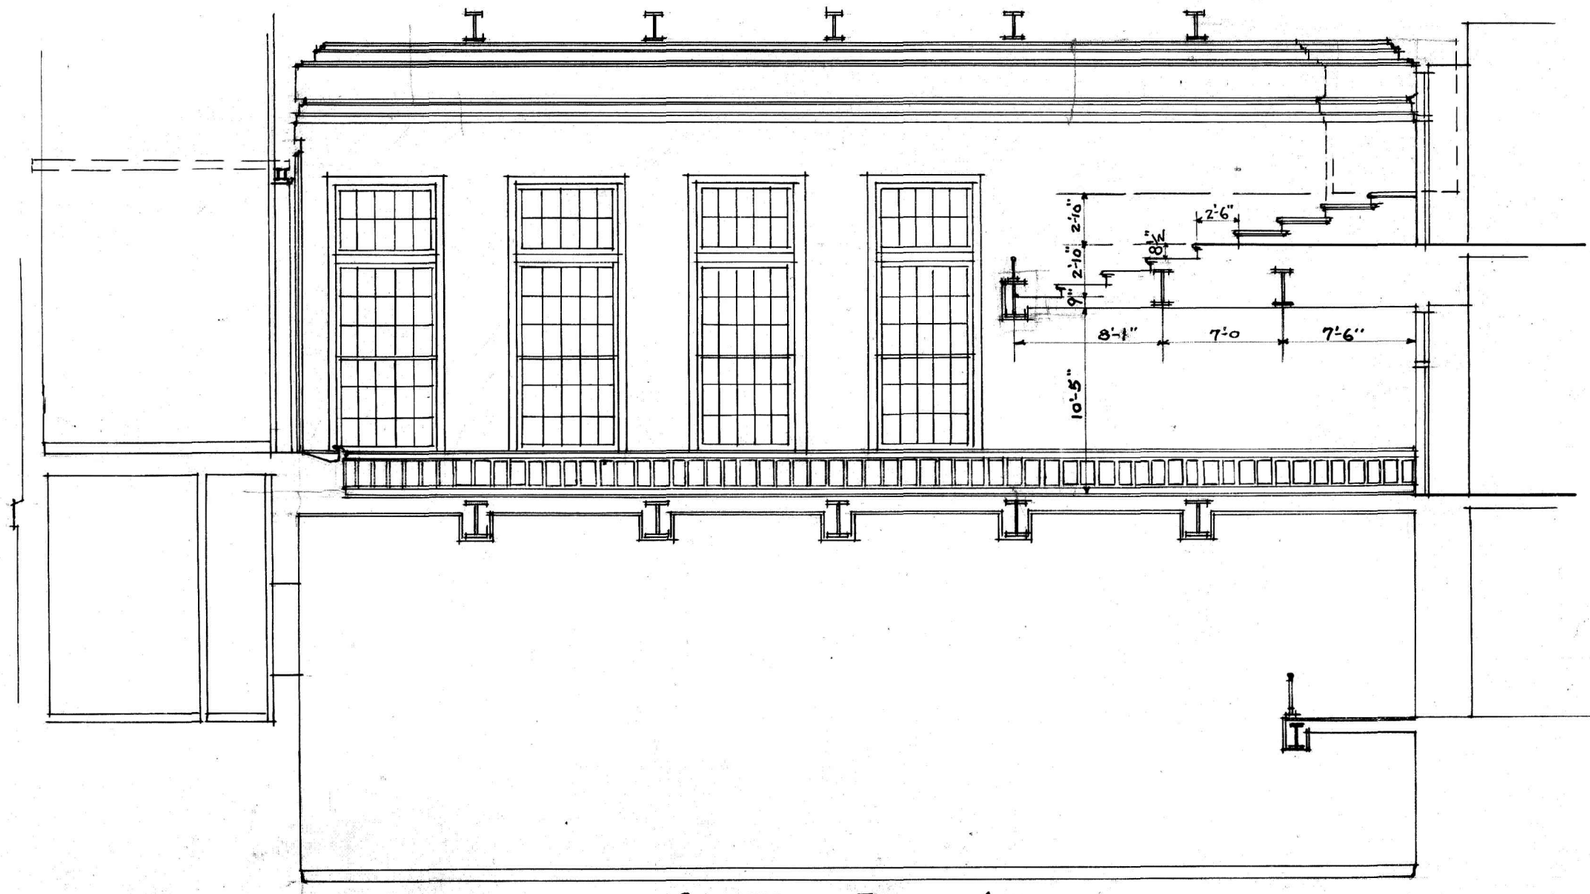

SECTION THRU AUDITORIUM

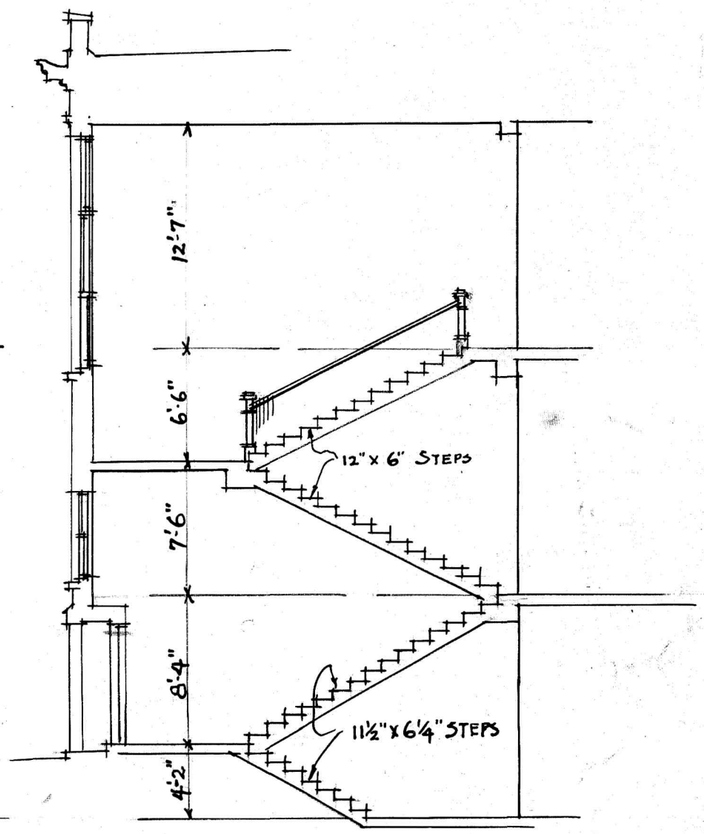

STAIRWAY DIAGRAM


COLORED HIGH SCHOOL BUILDING

REVISED DIMENSIONS OF FIRST FLOOR

SCALE 1/8 IN. = 1 FT.

CRAIGHILL & CARDWELL, CERTIFIED ARCHITECTS,

516-17-18 PEOPLES BANK BLDG, LYNCHBURG, VA.

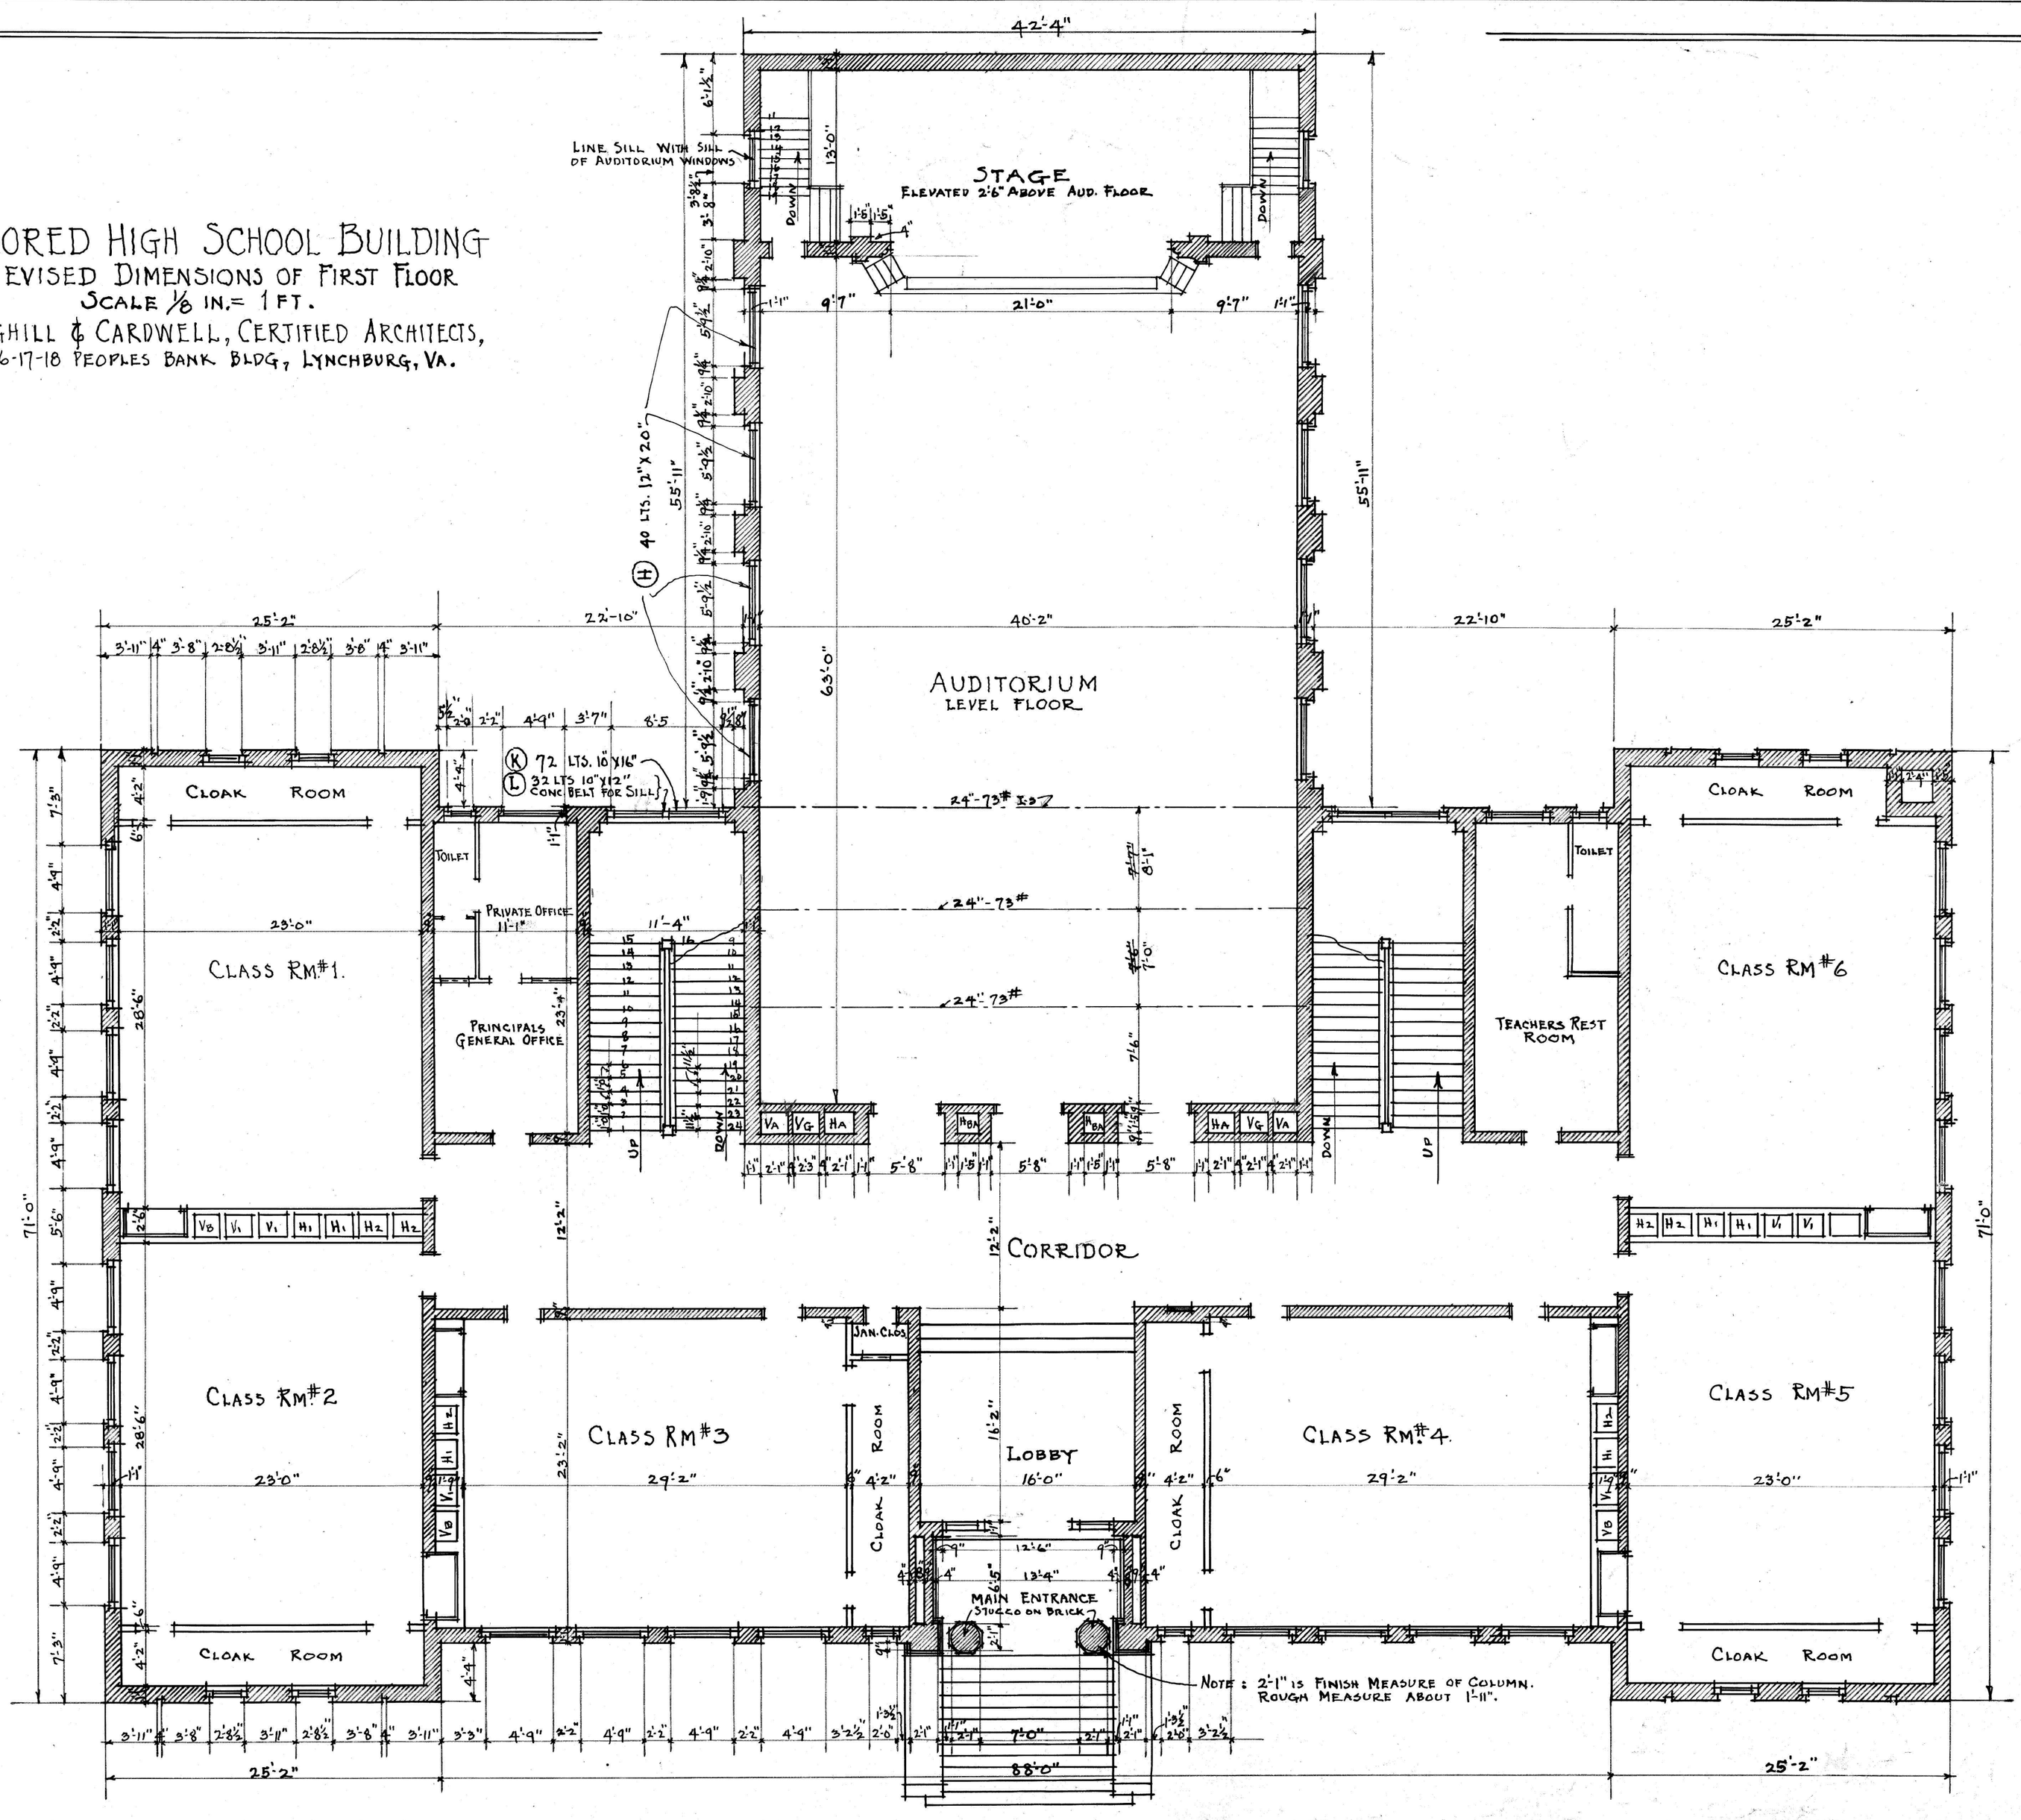


COLORED HIGH SCHOOL BLDG


REVISED BASEMENT PLAN

SCALE 1/8 IN. = 1 F.T.

CRAIGHILL & CARDWELL, CERTIFIED ARCHITECTS,
516-17-18 PEOPLES BANK BLDG, LYNCHBURG, VA.

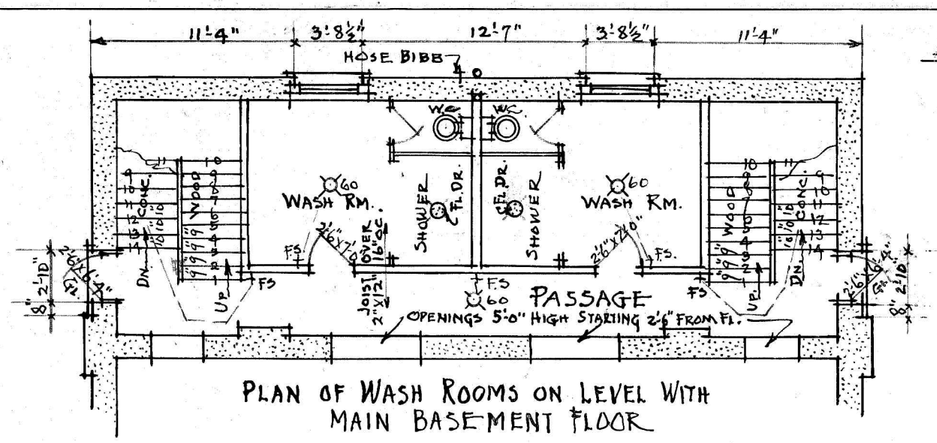

PLAN OF WASH ROOMS ON LEVEL WITH MAIN BASEMENT FLOOR

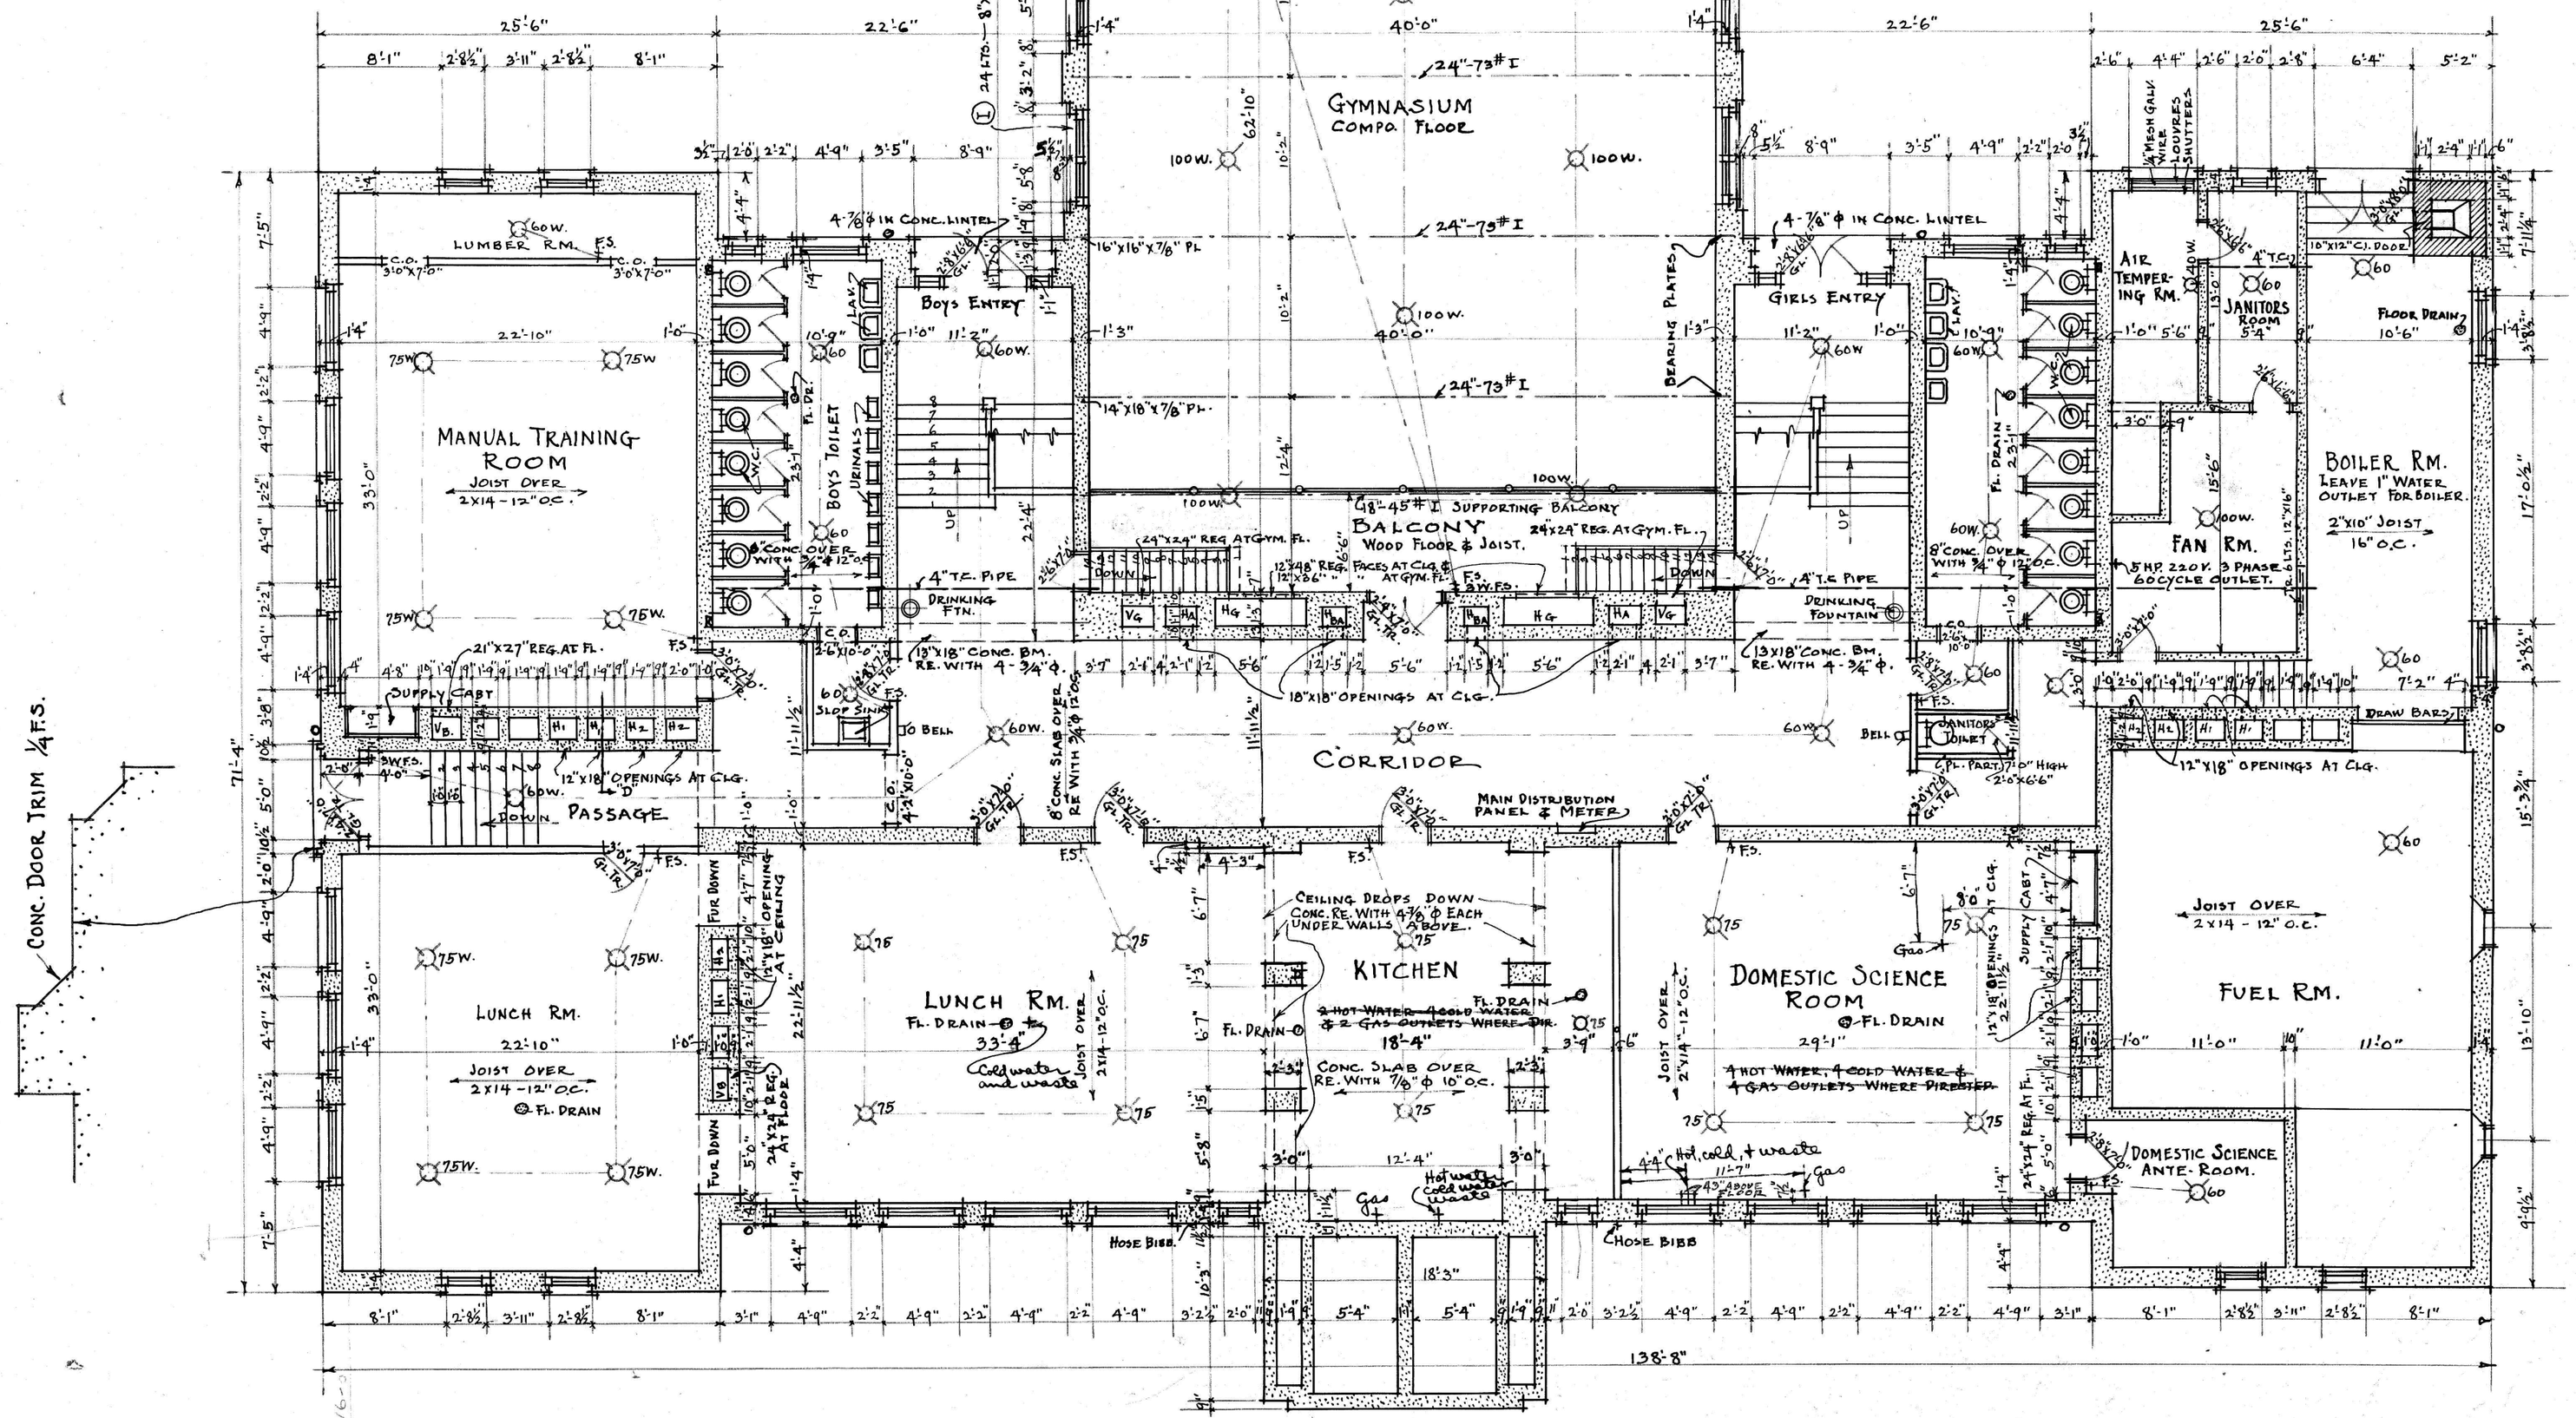

COLORED HIGH SCHOOL BUILDING


POLK & 12TH STS., LYNCHBURG, VA.

FOR SCHOOL BOARD OF CITY OF LYNCHBURG, VA.

CRAIGHILL & CARDWELL, CERTIFIED ARCHITECTS,

516-17-18 PEOPLES BANK BLDG, LYNCHBURG, VA.

DRAWINGS NO. 442. APRIL, 1921.

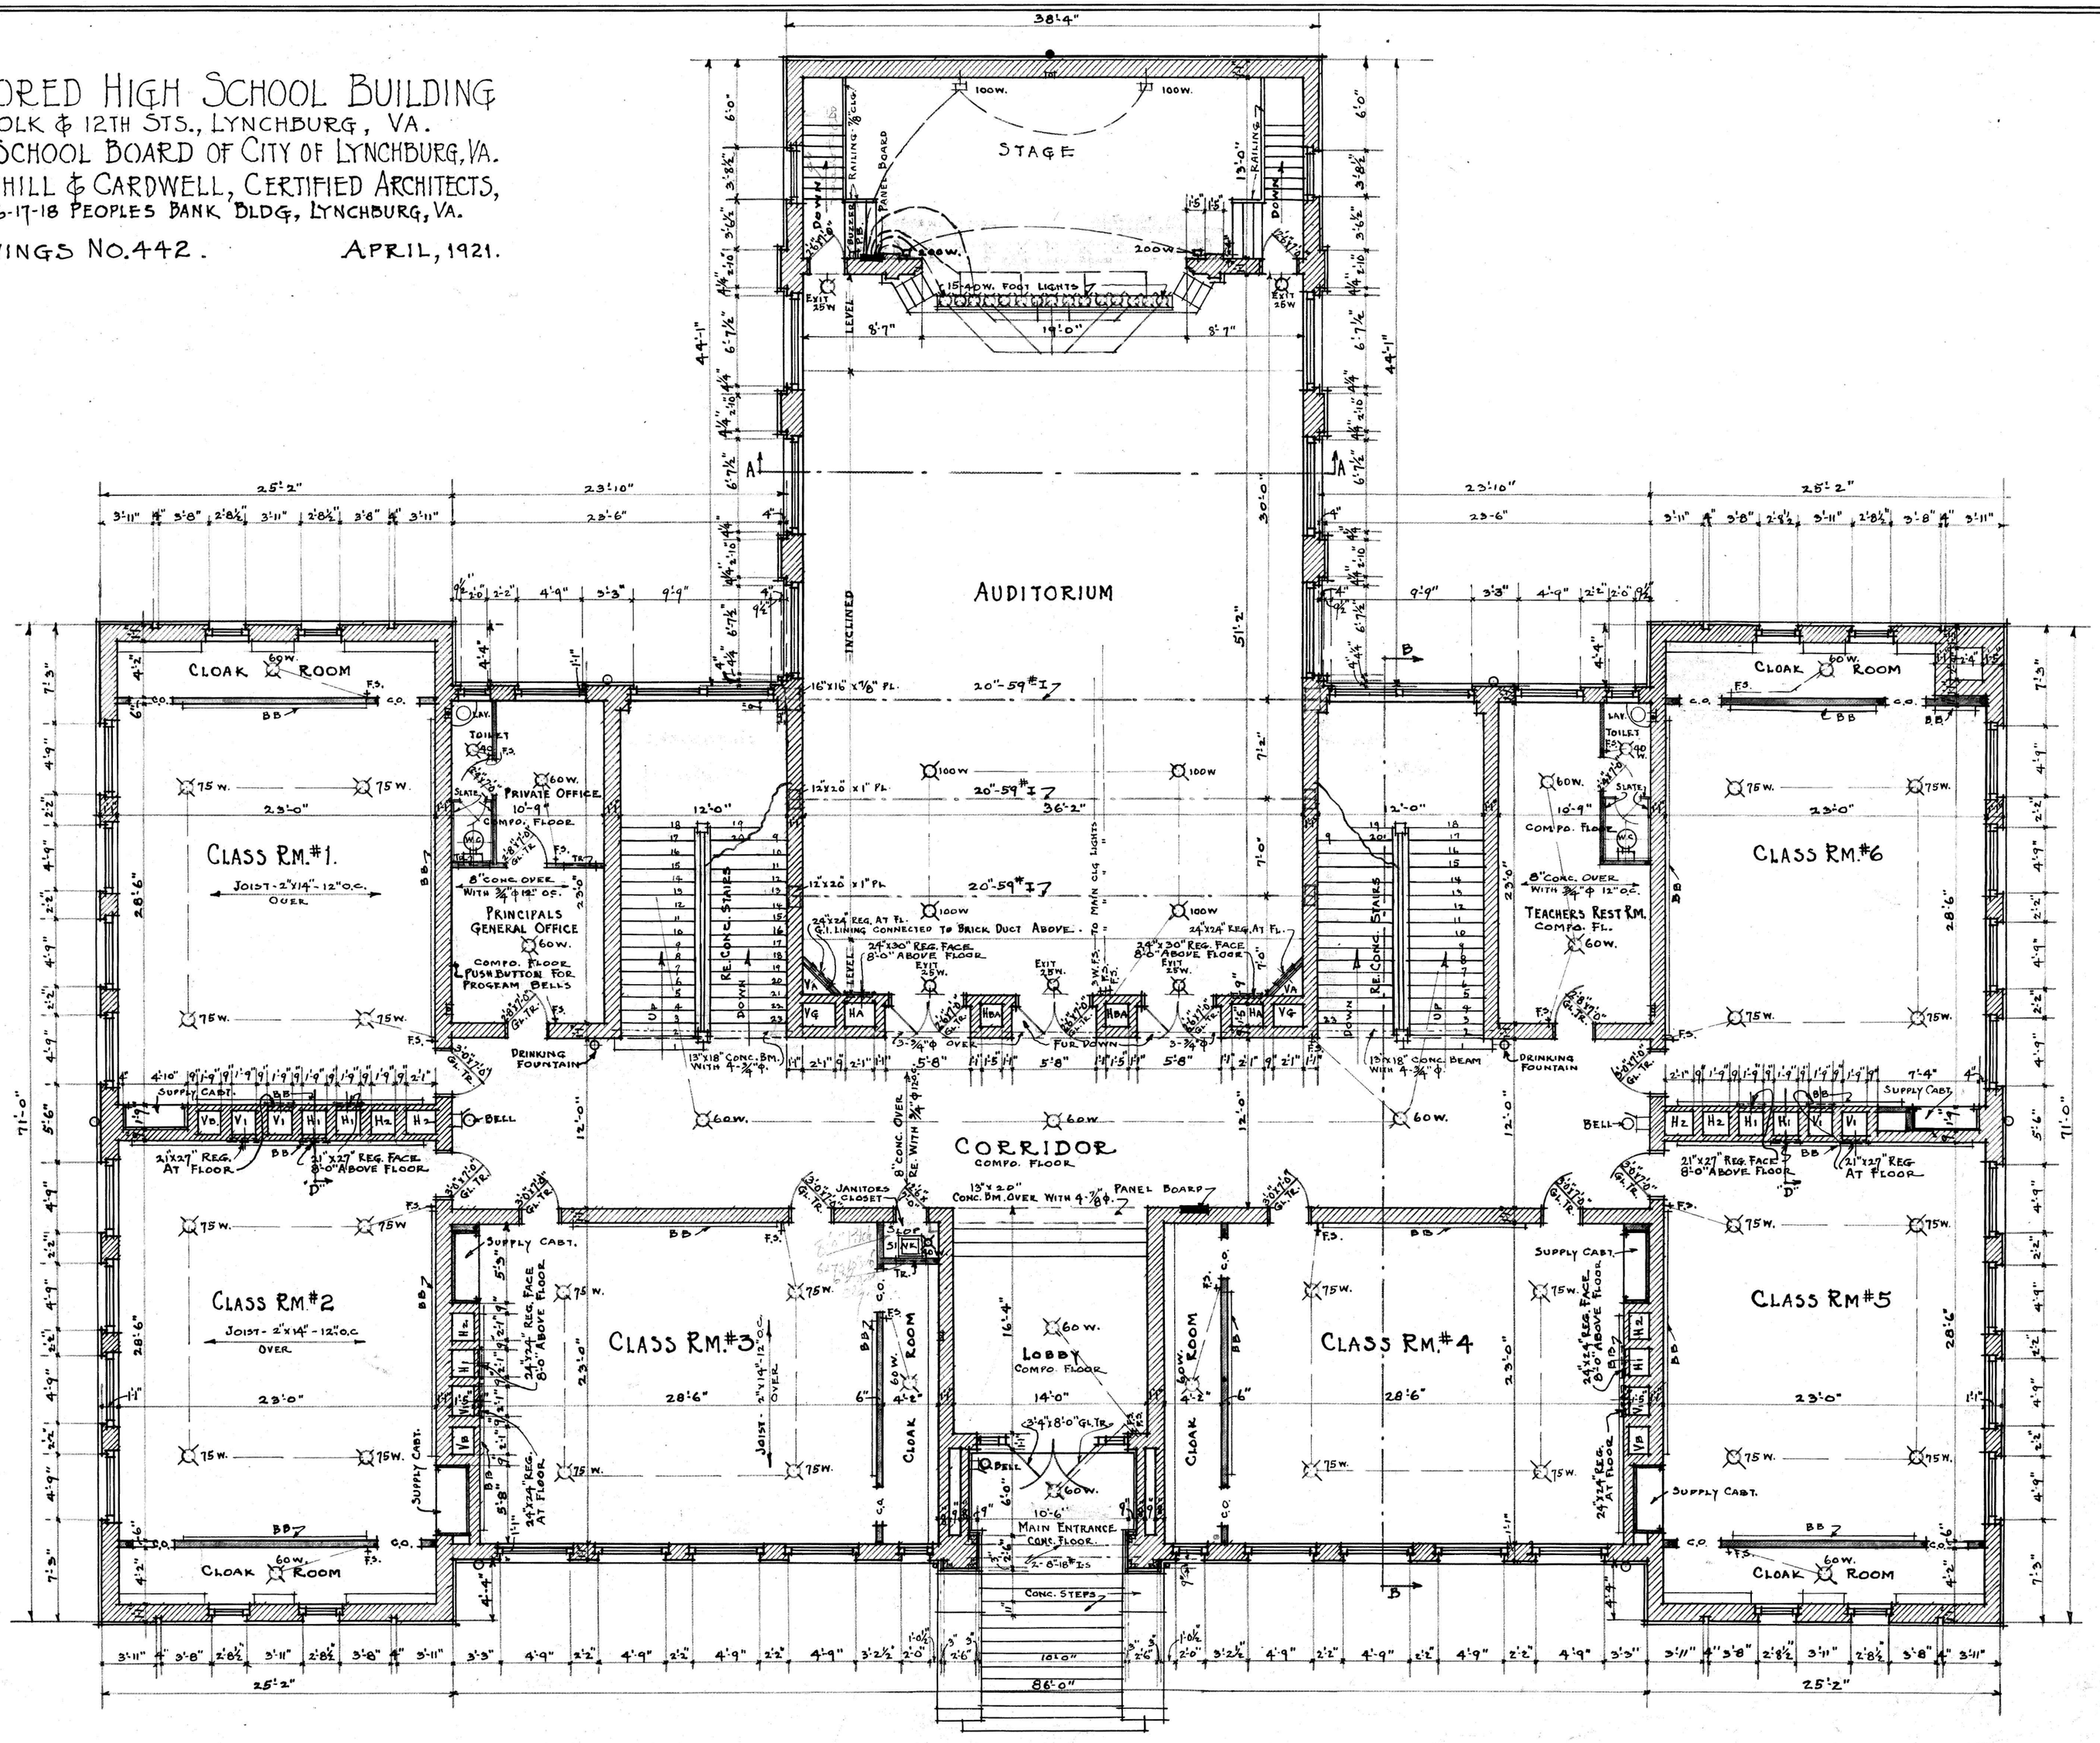


FIRST FLOOR PLAN

SCALE 1/8 IN. = 1 FT.

COLORED HIGH SCHOOL BUILDING

POLK & 12TH STS., LYNCHBURG, VA.
FOR SCHOOL BOARD OF CITY OF LYNCHBURG, VA.
CRAIGHILL & CARDWELL, CERTIFIED ARCHITECTS.
516-17-18 PEOPLES BANK BLDG., LYNCHBURG, VA.

DRAWING S NO. 442. APRIL, 1921.

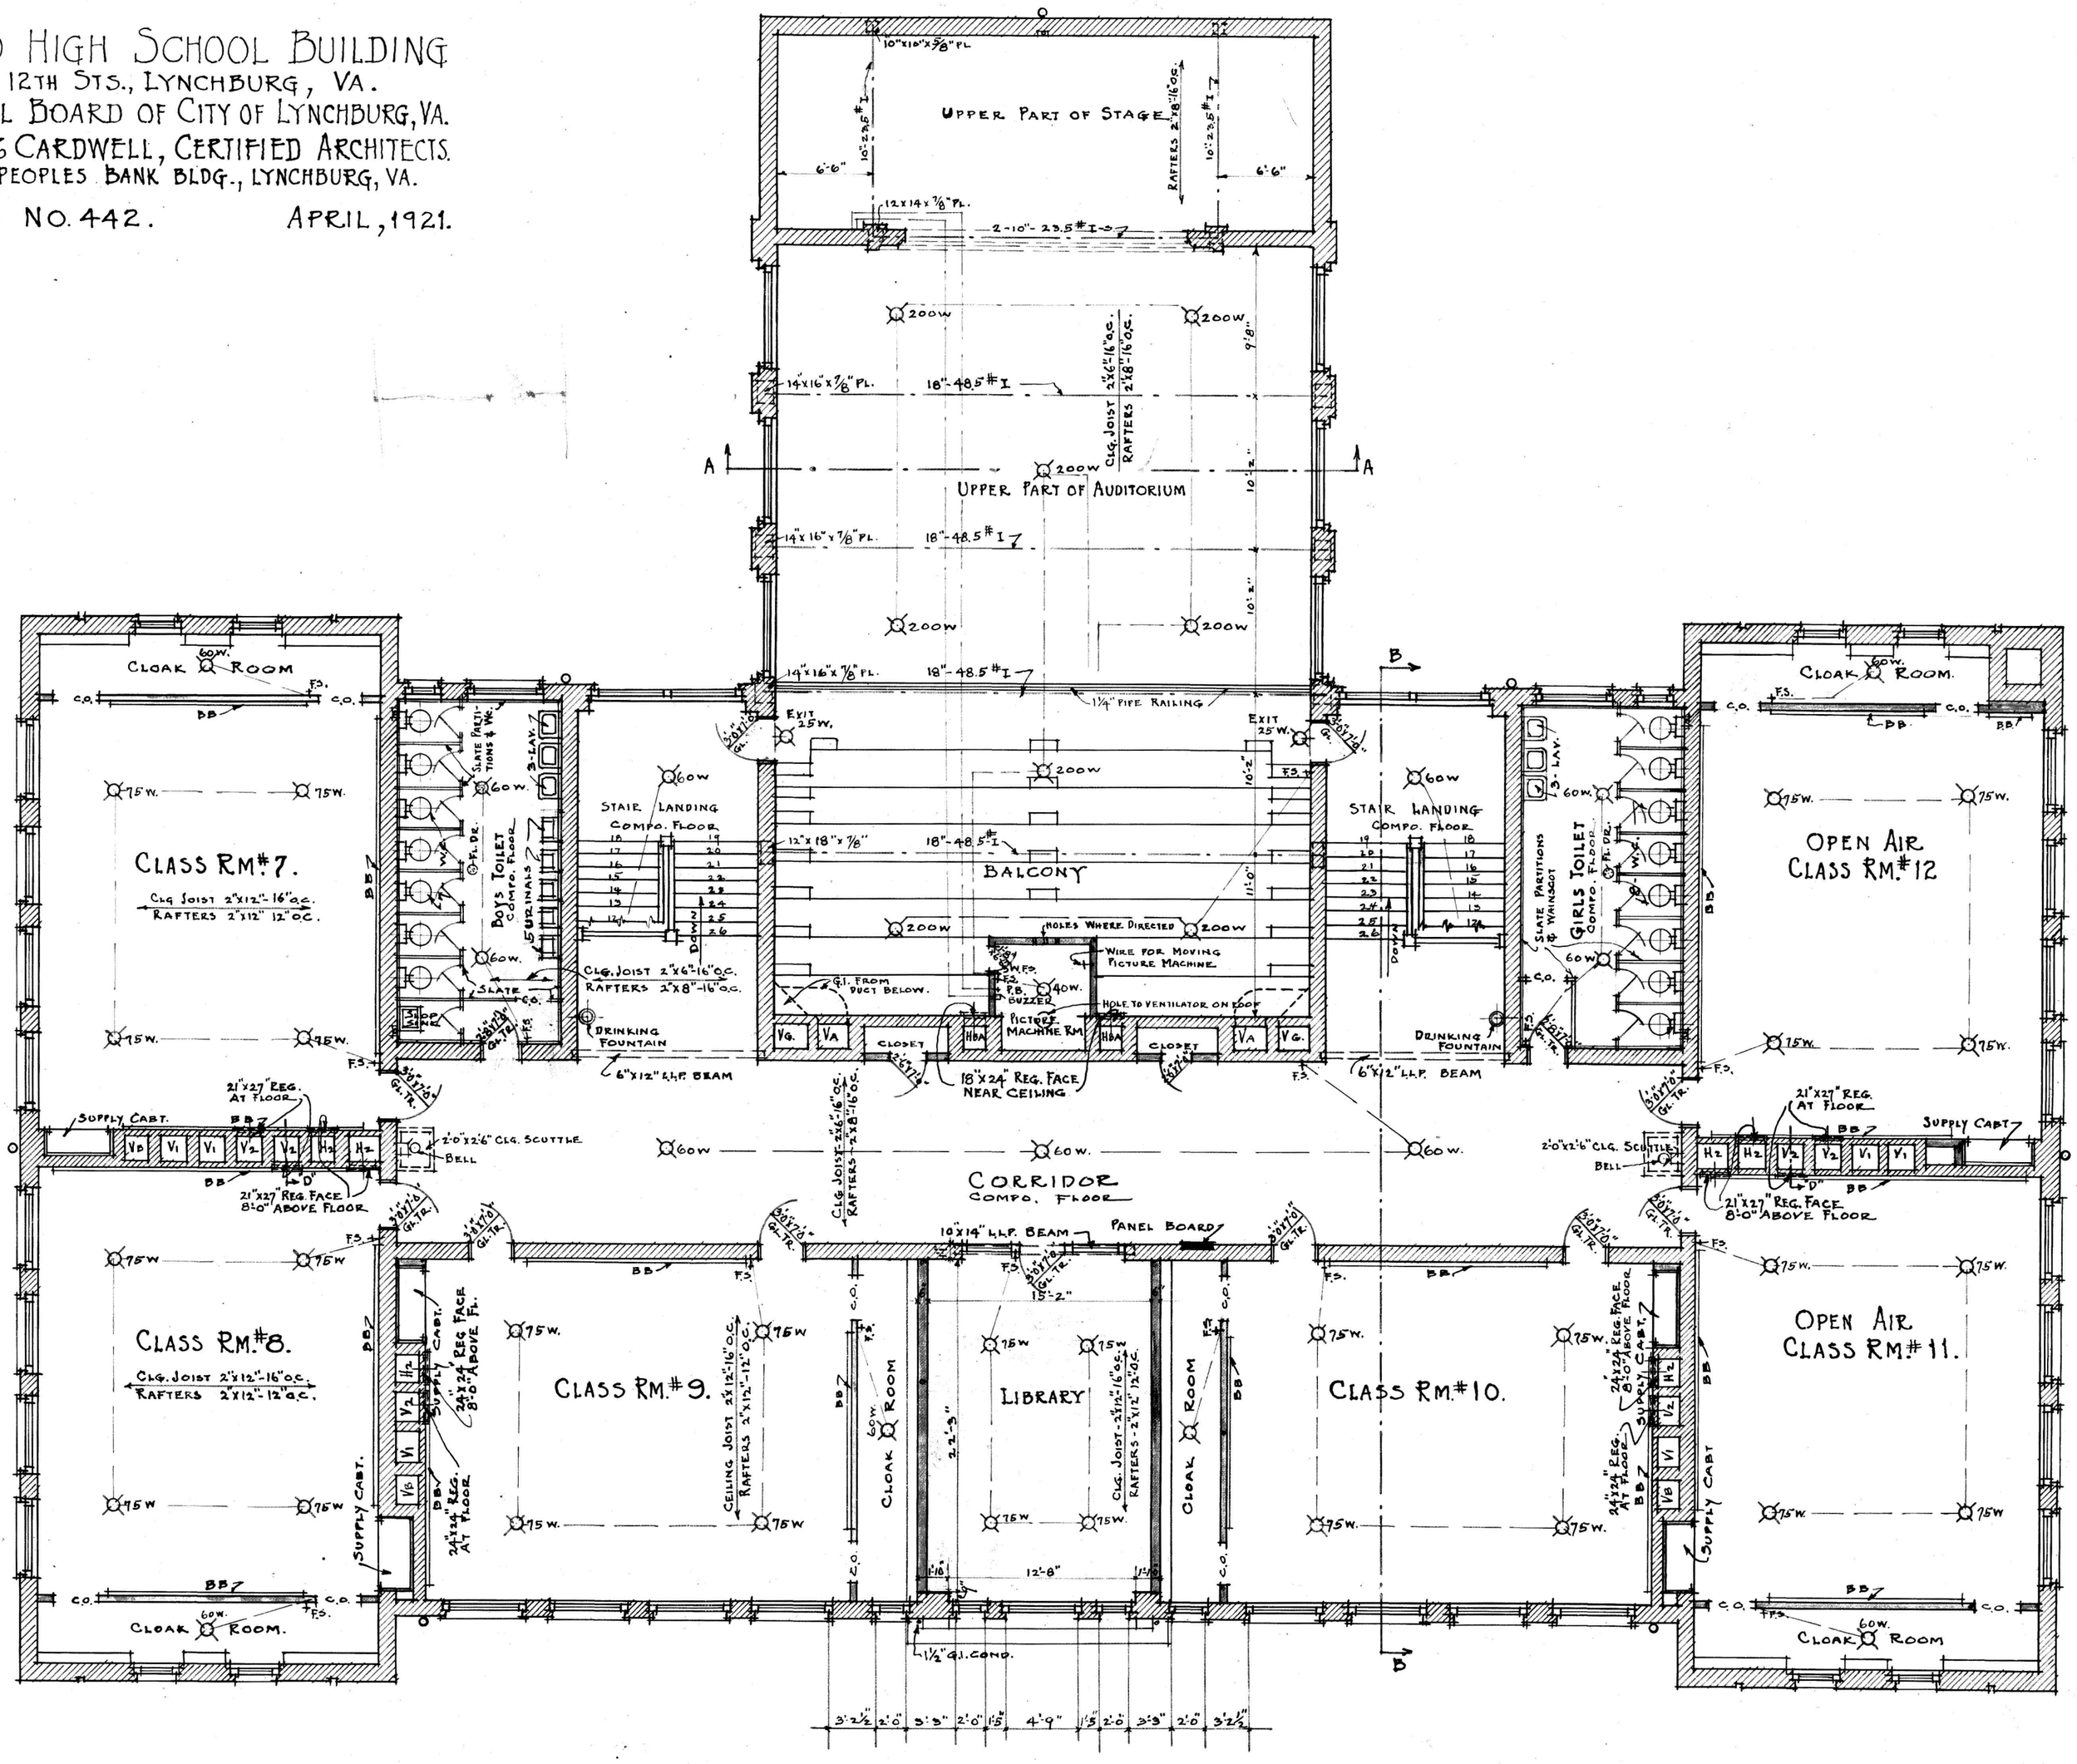


SECOND FLOOR PLAN
SCALE 1/8 IN. = 1 FT.


COLORED HIGH SCHOOL BUILDING FOR SCHOOL BOARD OF CITY OF LYNCHBURG

POLK & 12TH STS, LYNCHBURG, VA. CRAIGHILL & CARDWELL, CERTIFIED ARCHITECTS, 516-17-18 PEOPLES BANK BLDG,. LYNCHBURG, VA.

DRAWINGS NO. 442. APRIL, 1921.

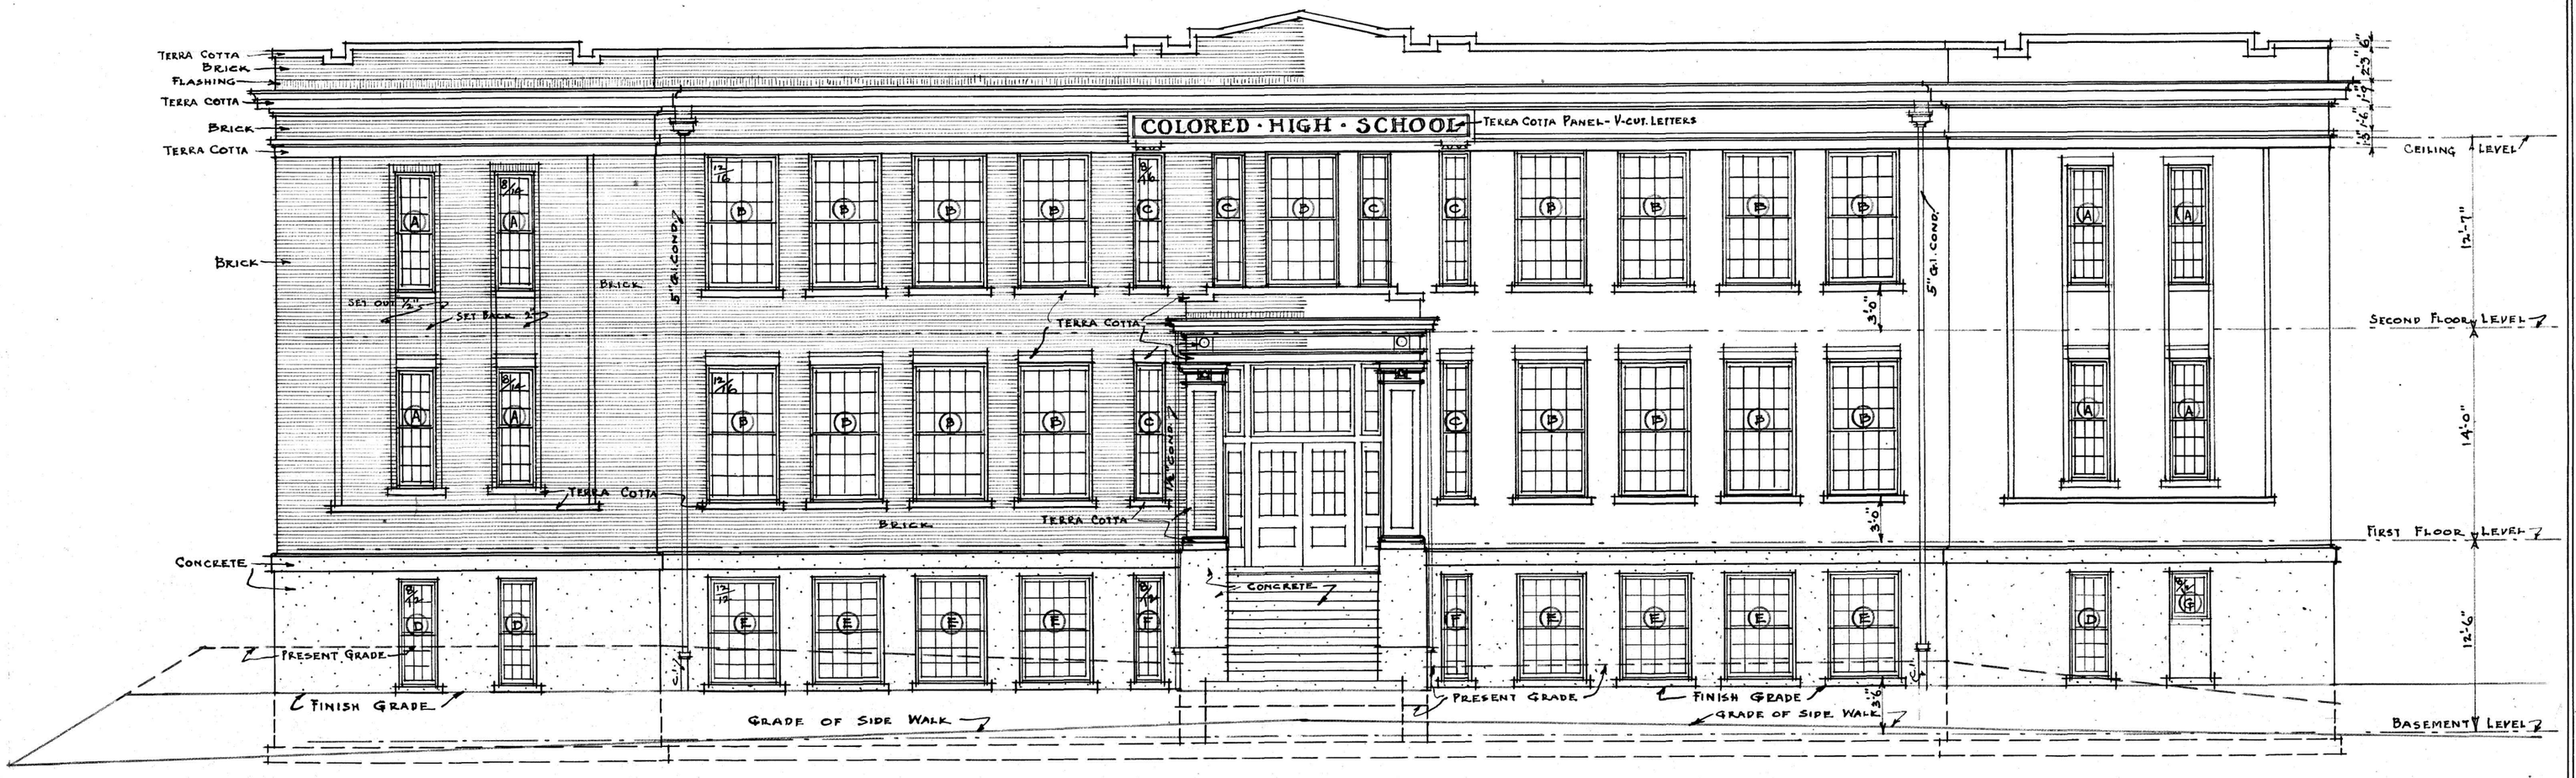

FRONT (POLK ST.) ELEVATION
SCALE ⅛ IN. = 1 FT.

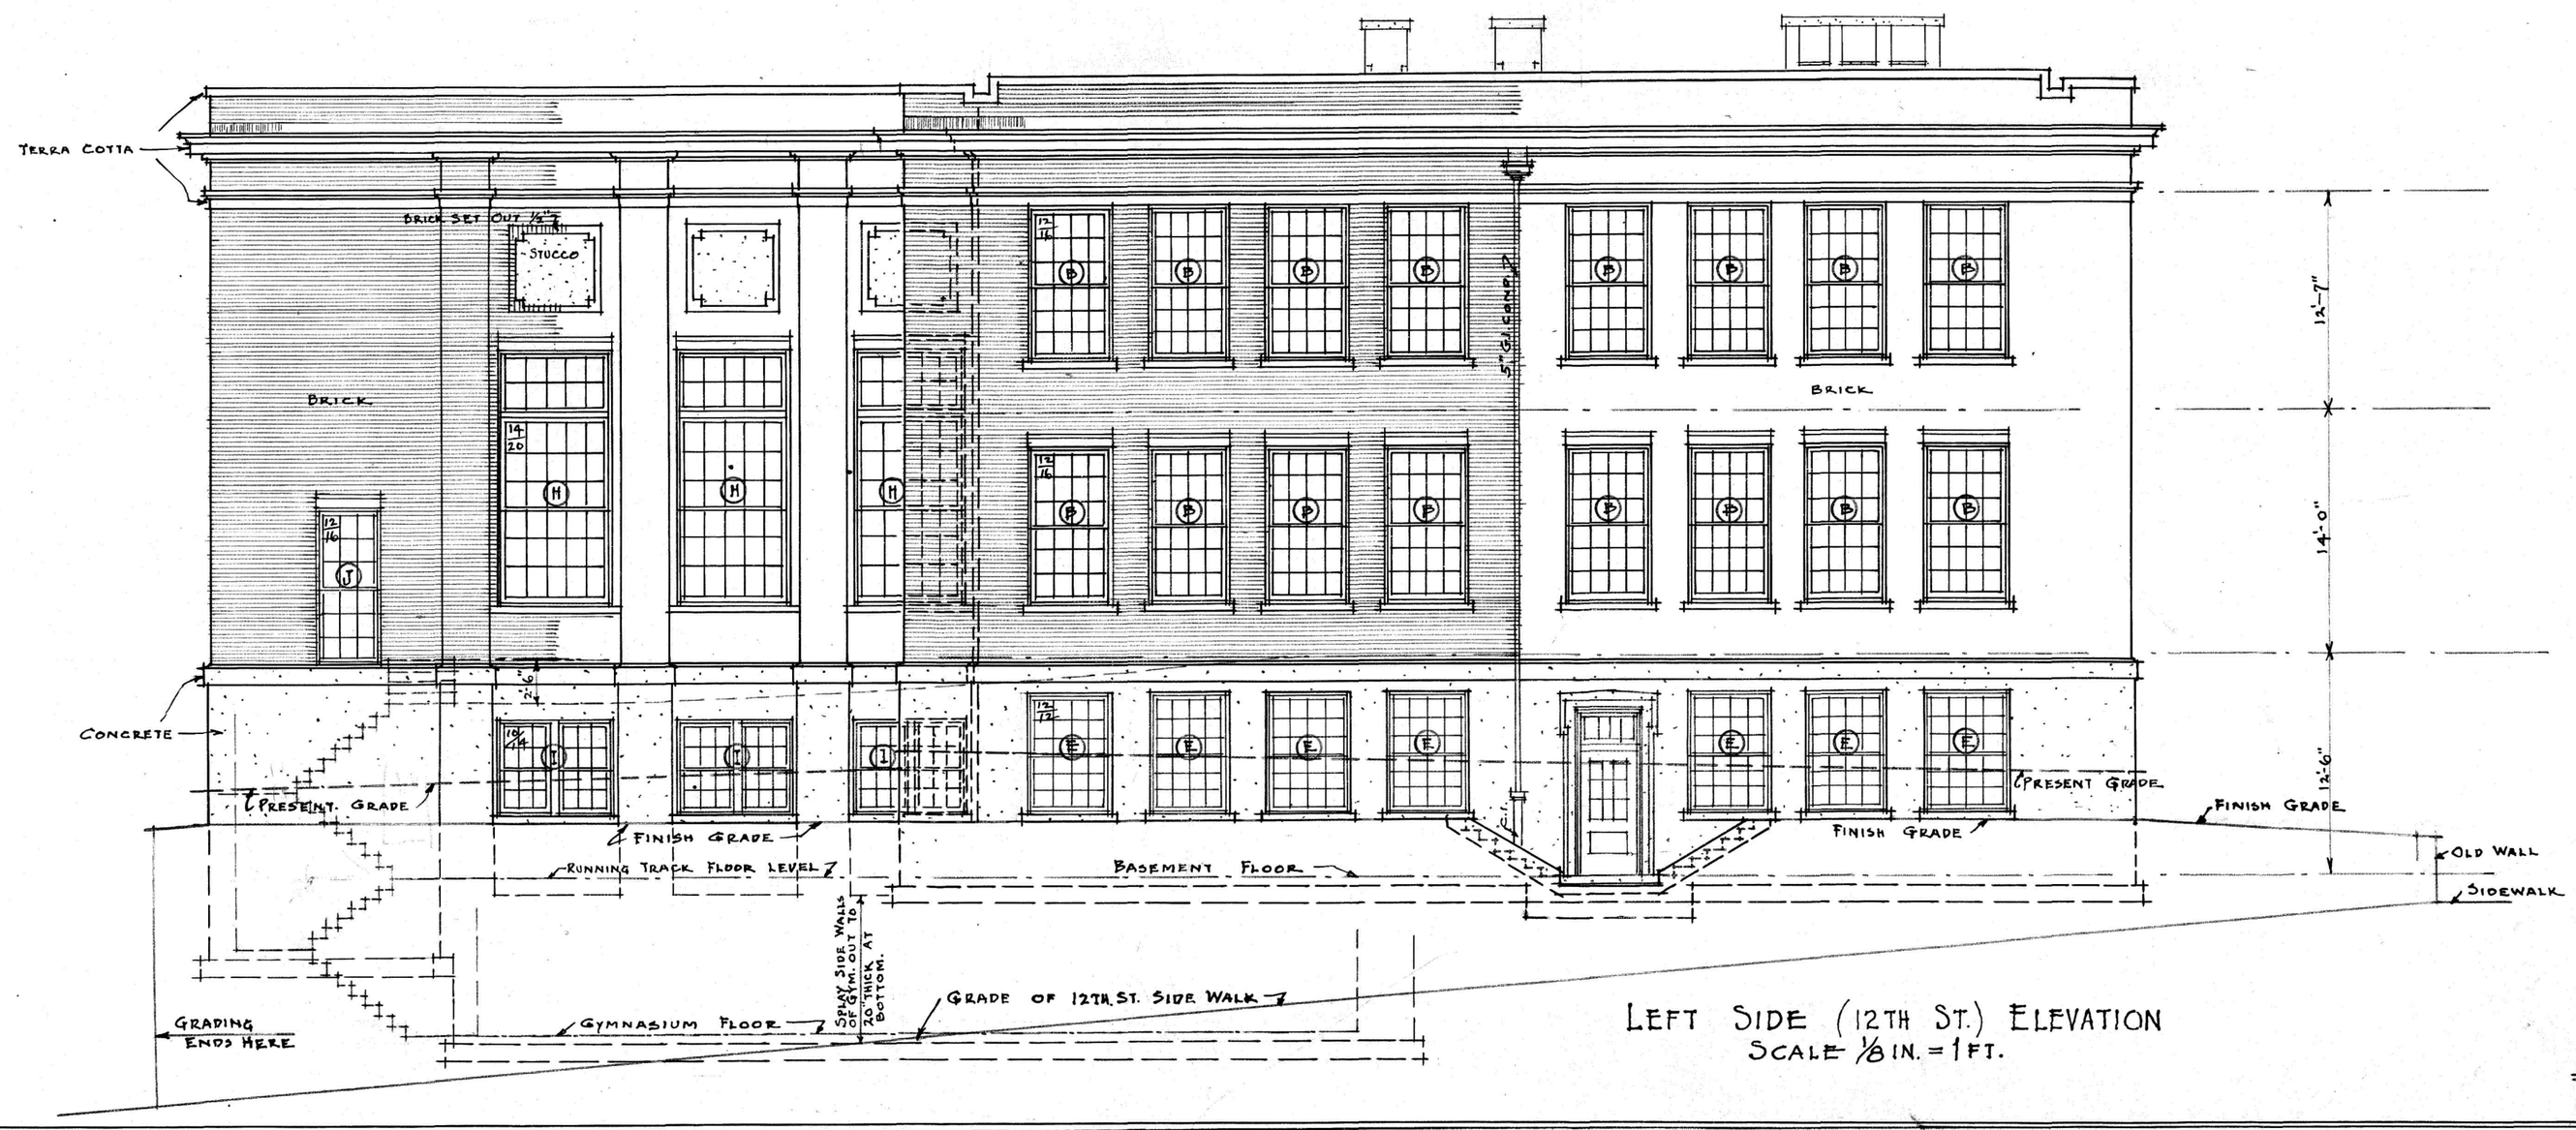

LEFT SIDE (12TH ST.) ELEVATION
SCALE ⅛ IN. = 1 FT.

COLORED HIGH SCHOOL BUILDING

POLK & 12TH STS., LYNCHBURG, VA.


FOR SCHOOL BOARD OF CITY OF LYNCHBURG, VA.

CRAIGHILL & CARDWELL, CERTIFIED ARCHITECTS,

516-17-18 PEOPLES BANK BLDG, LYNCHBURG, VA.

DRAWINGS NO. 442 — APRIL, 1921.

NOTE:— FOOTINGS ARE TO PROJECT 6" ON EACH SIDE OF ALL WALLS.

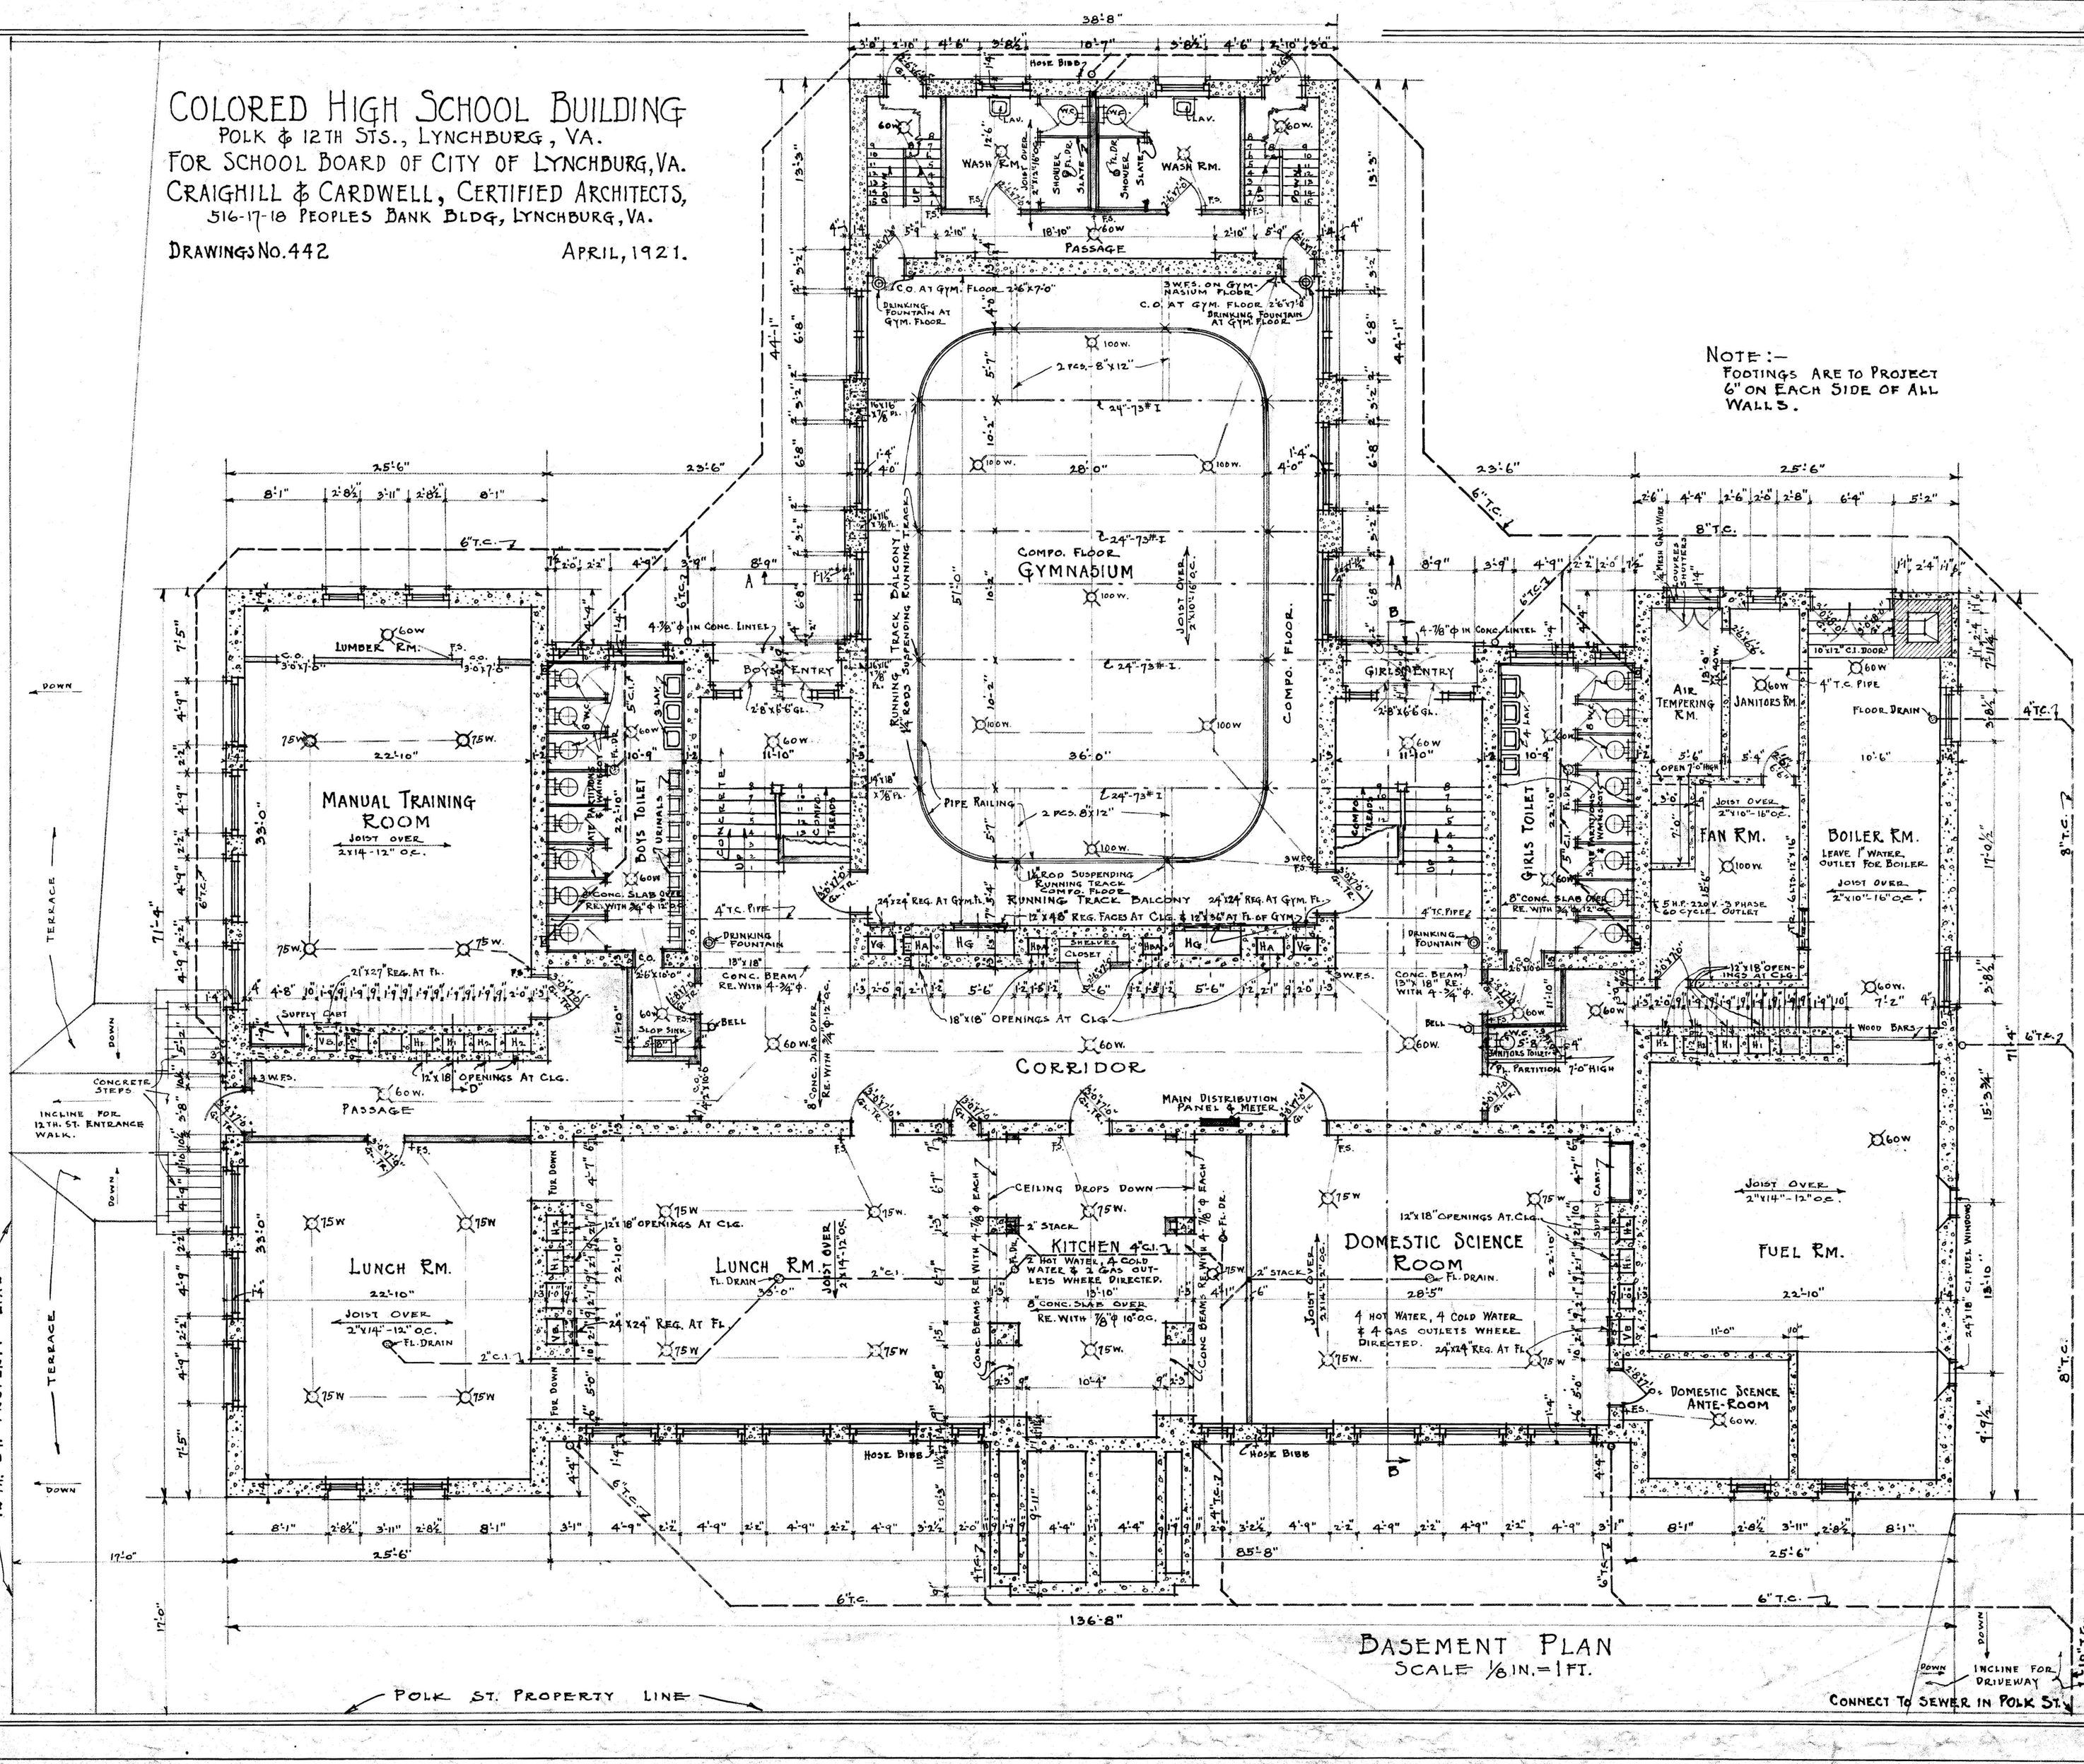

BASEMENT PLAN

SCALE 1/8 IN. = 1 FT.

COLORED HIGH SCHOOL BUILDING


POLK & 12TH STS., LYNCHBURG, VA.

FOR SCHOOL BOARD OF CITY OF LYNCHBURG, VA.

CRAIGHILL & CARDWELL, CERTIFIED ARCHITECTS,

516-17-18 PEOPLES BANK BLDG., LYNCHBURG, VA.

DRAWINGS NO. 442. APRIL, 1921.

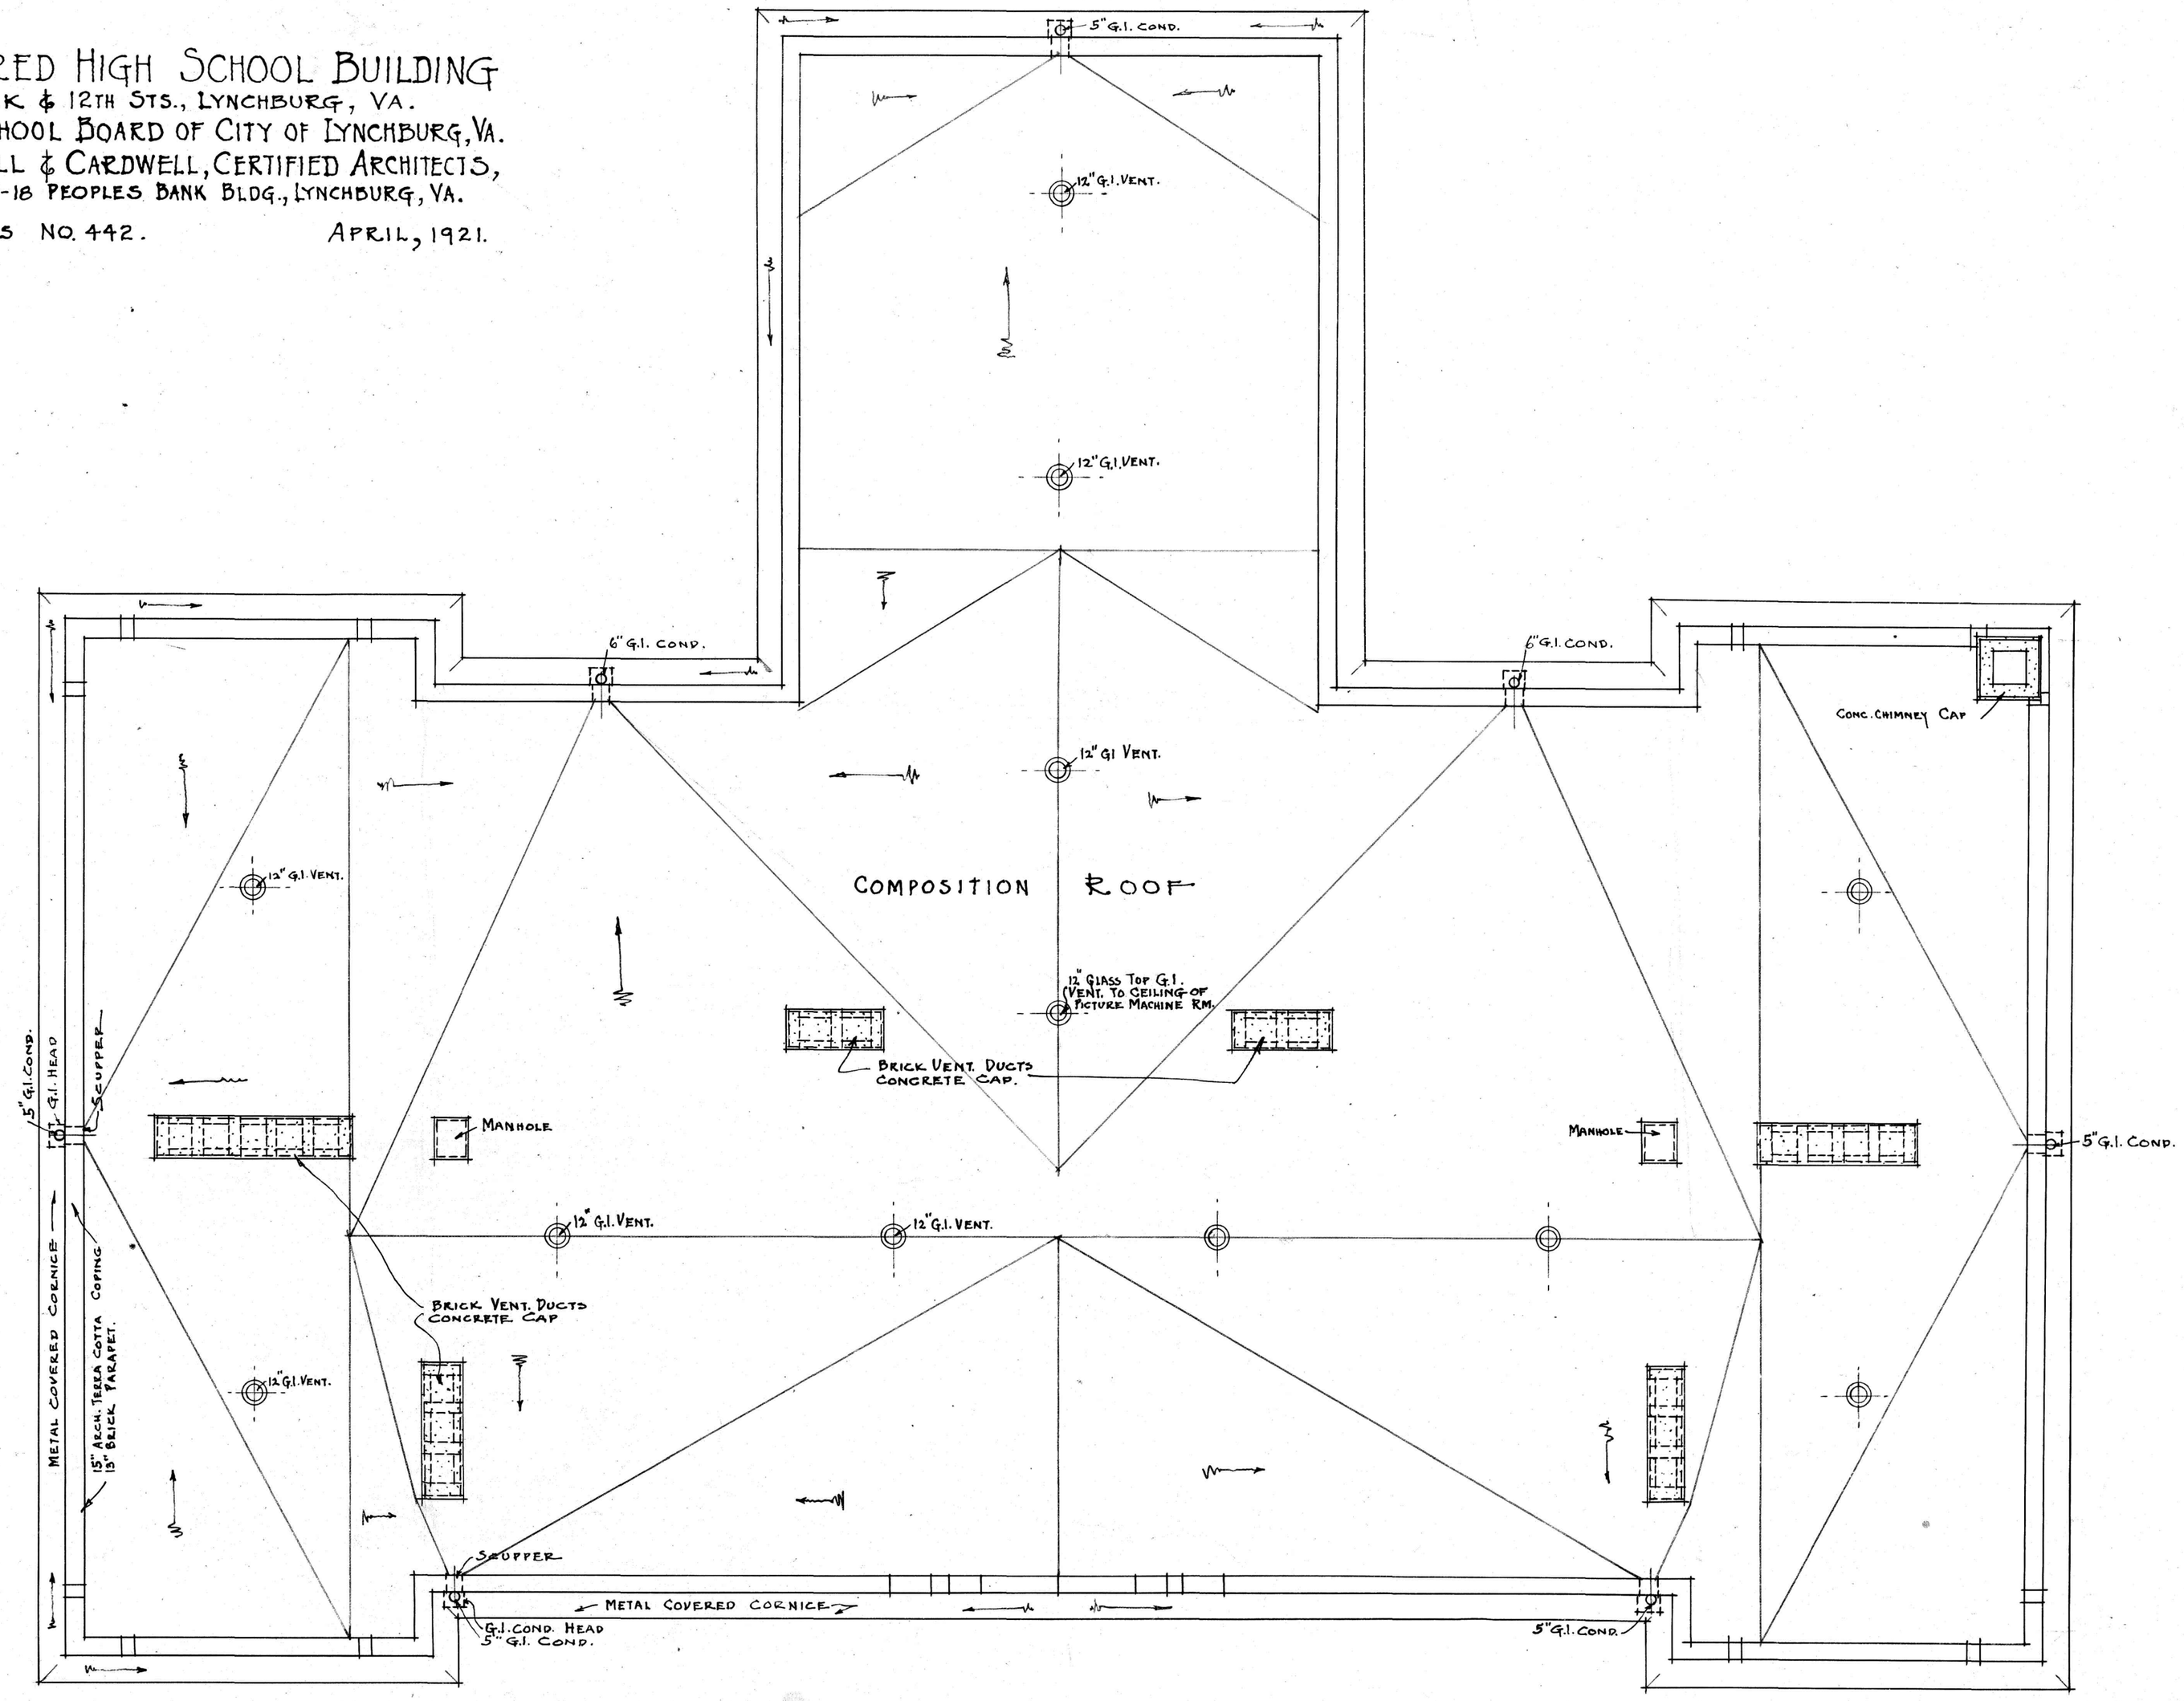

ROOF PLAN


SCALE 1/8 IN. = 1 FT.

COLORED HIGH SCHOOL BUILDING FOR SCHOOL BOARD OF CITY OF LYNCHBURG,

POLK & 12TH STS., LYNCHBURG, VA.


CRAIGHILL & CARDWELL, CERTIFIED ARCHITECTS, 516-17-18 PEOPLES BANK BLDG, LYNCHBURG, VA.

DRAWINGS NO. 442. — APRIL, 1921.

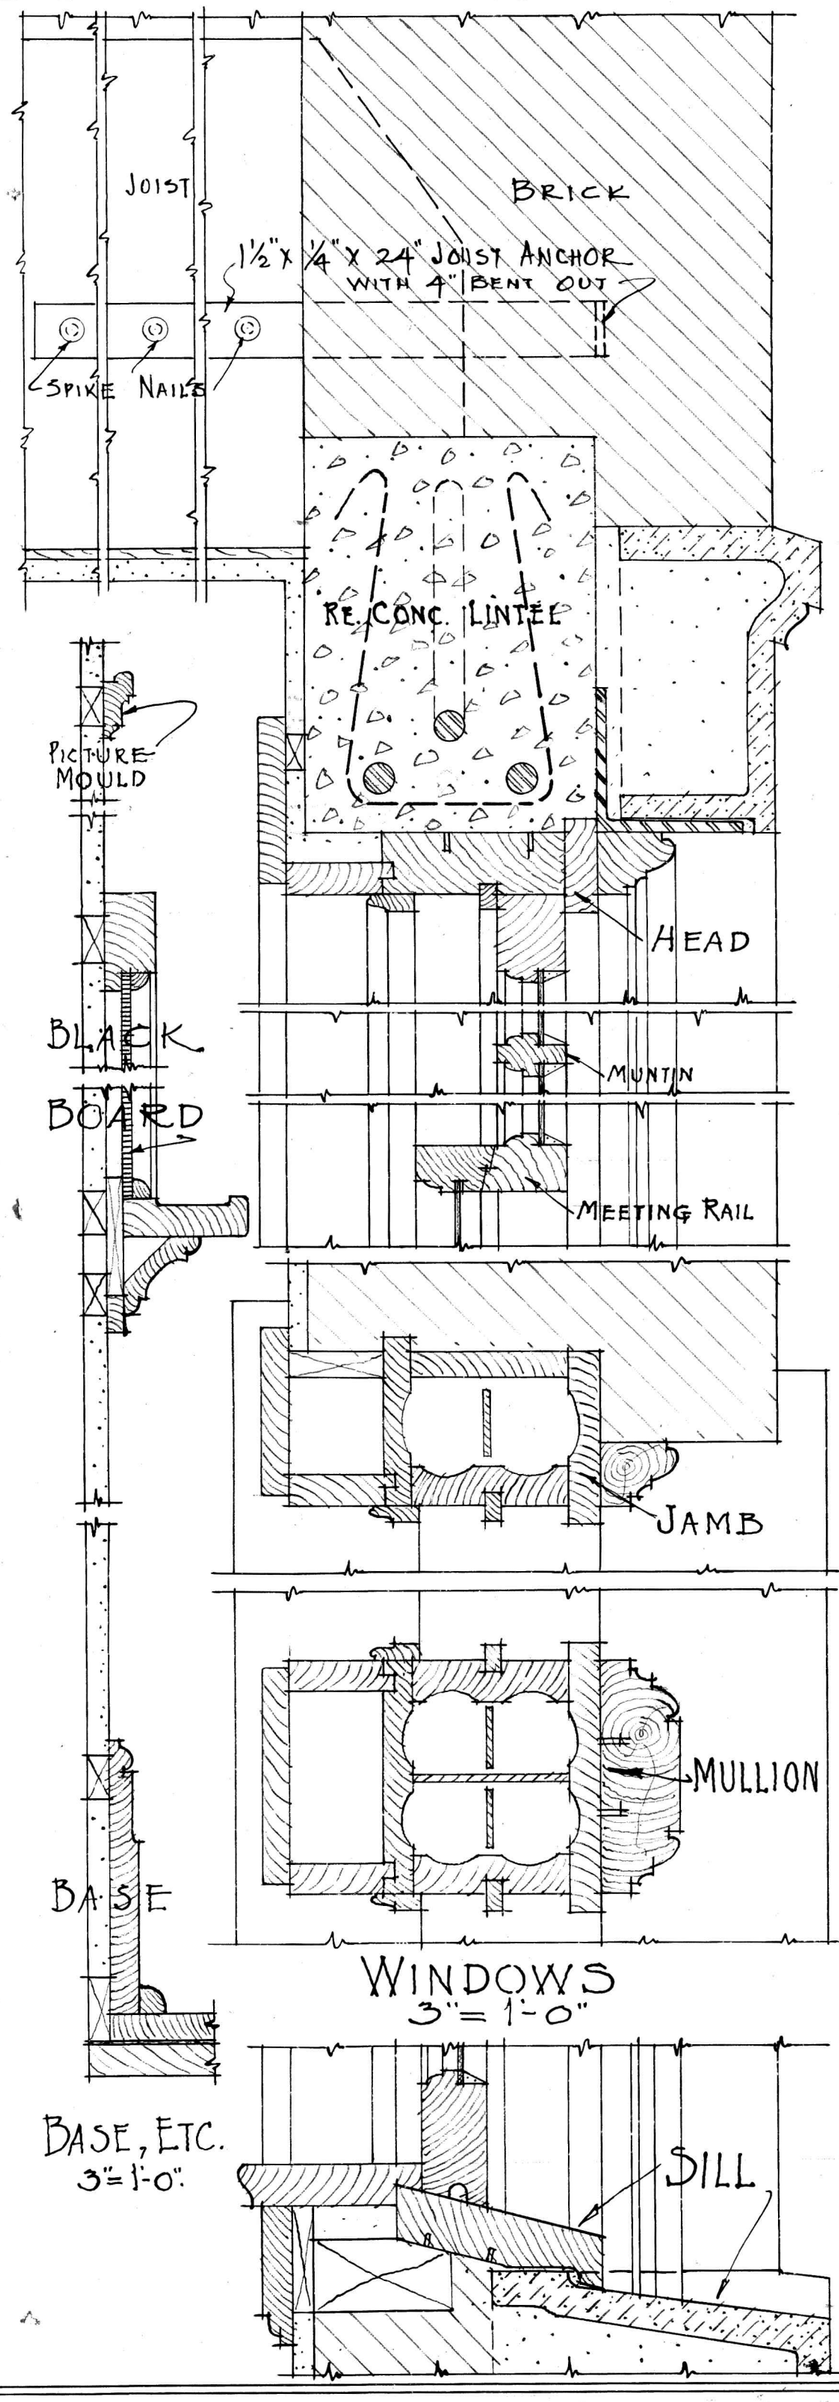


WINDOWS
3"=1'-0"


BASE, ETC.
3"=1'-0".

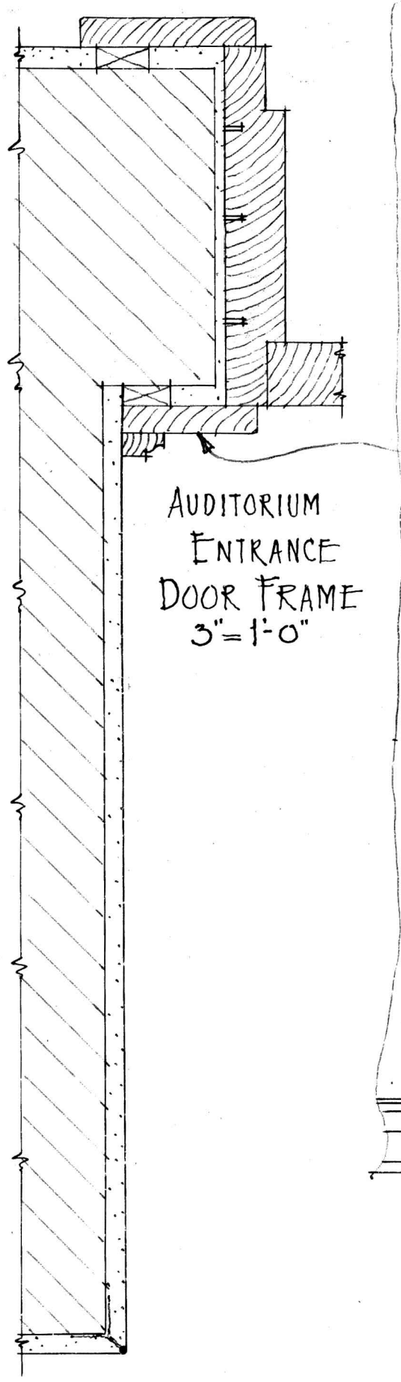


AUDITORIUM ENTRANCE DOOR FRAME
3"=1'-0"

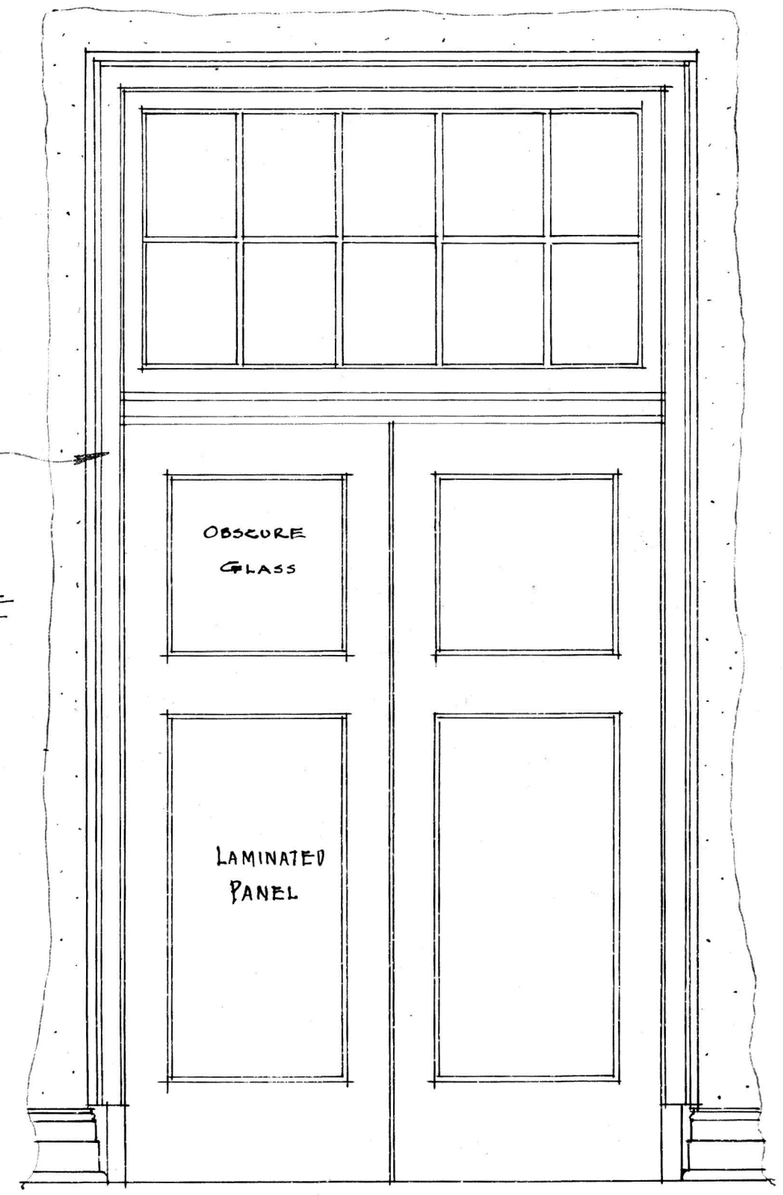

AUDITORIUM ENTRANCE DOORS
¾"=1'-0".

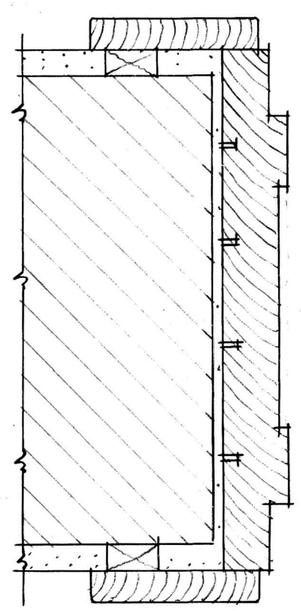


INSIDE DOOR FRAME
3"=1'-0".

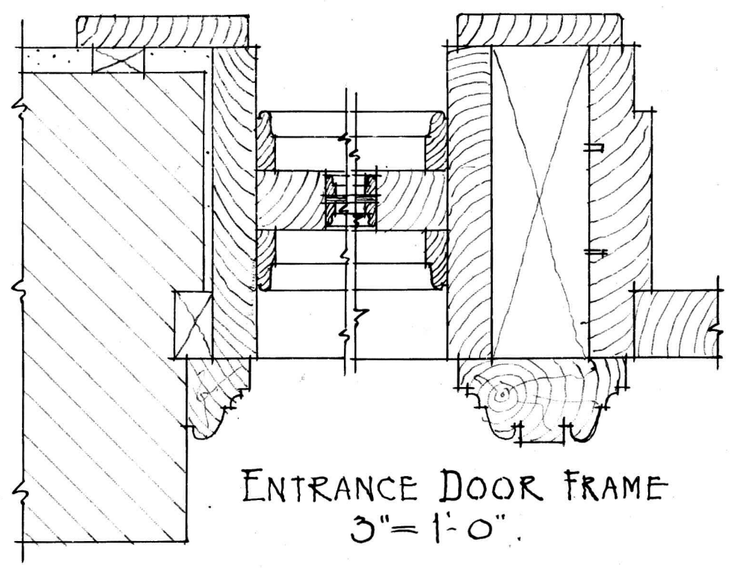


ENTRANCE DOOR FRAME
3"=1'-0".

CONSTRUCTION DETAILS

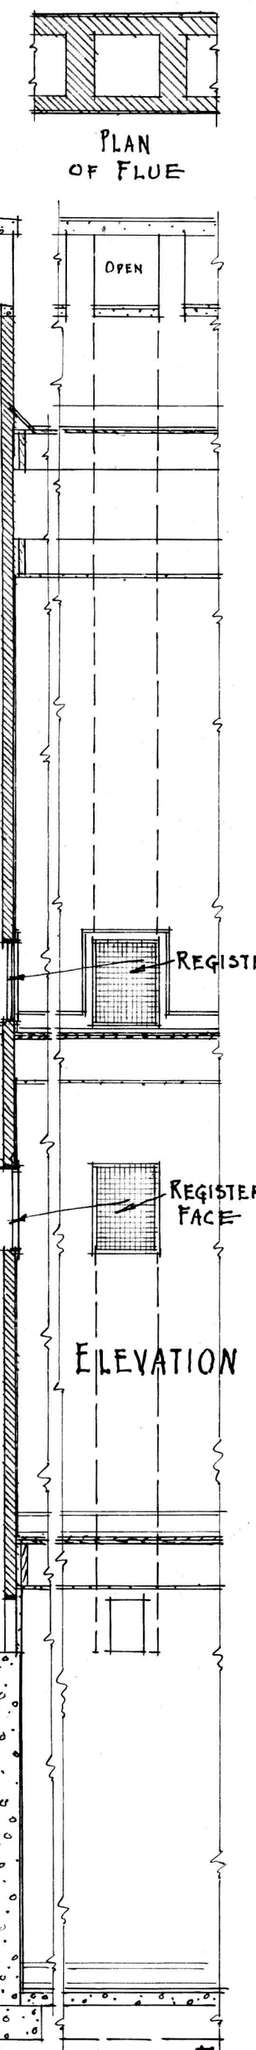

HEATING & VENTILATING FLUES
¼"=1'-0".

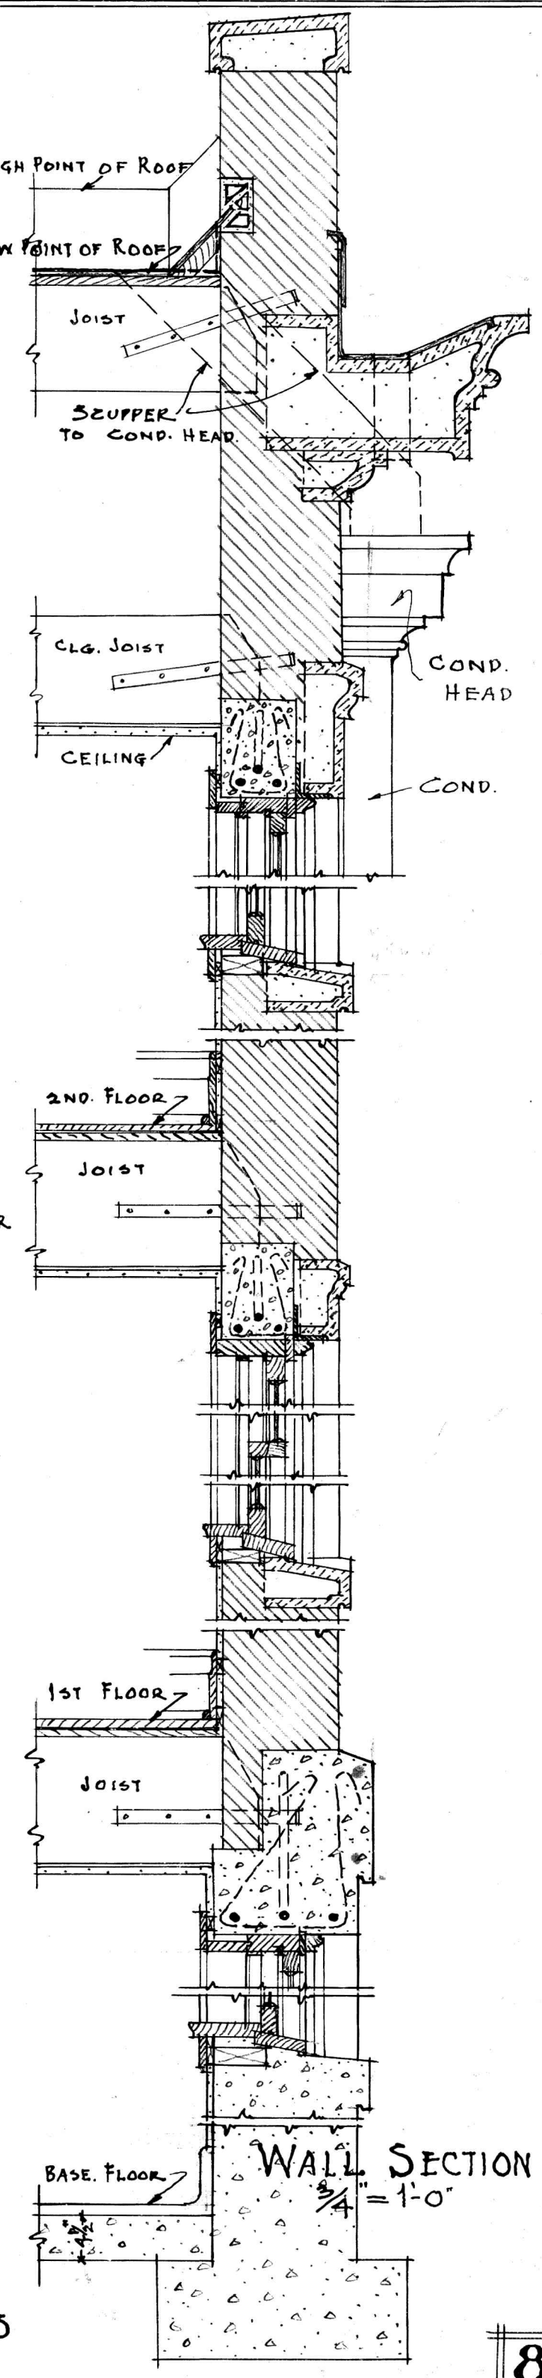


WALL SECTION
¾"=1'-0"

COLORED HIGH SCHOOL BUILDING FOR SCHOOL BOARD OF CITY OF LYNCHBURG


POLK & 12TH STS., LYNCHBURG, VA.
DRAWINGS No. 442.

CRAIGHILL & CARDWELL, CERTIFIED ARCHITECTS,

516-17-18 PEOPLES BANK BLDG, LYNCHBURG, VA.
APRIL, 1921.

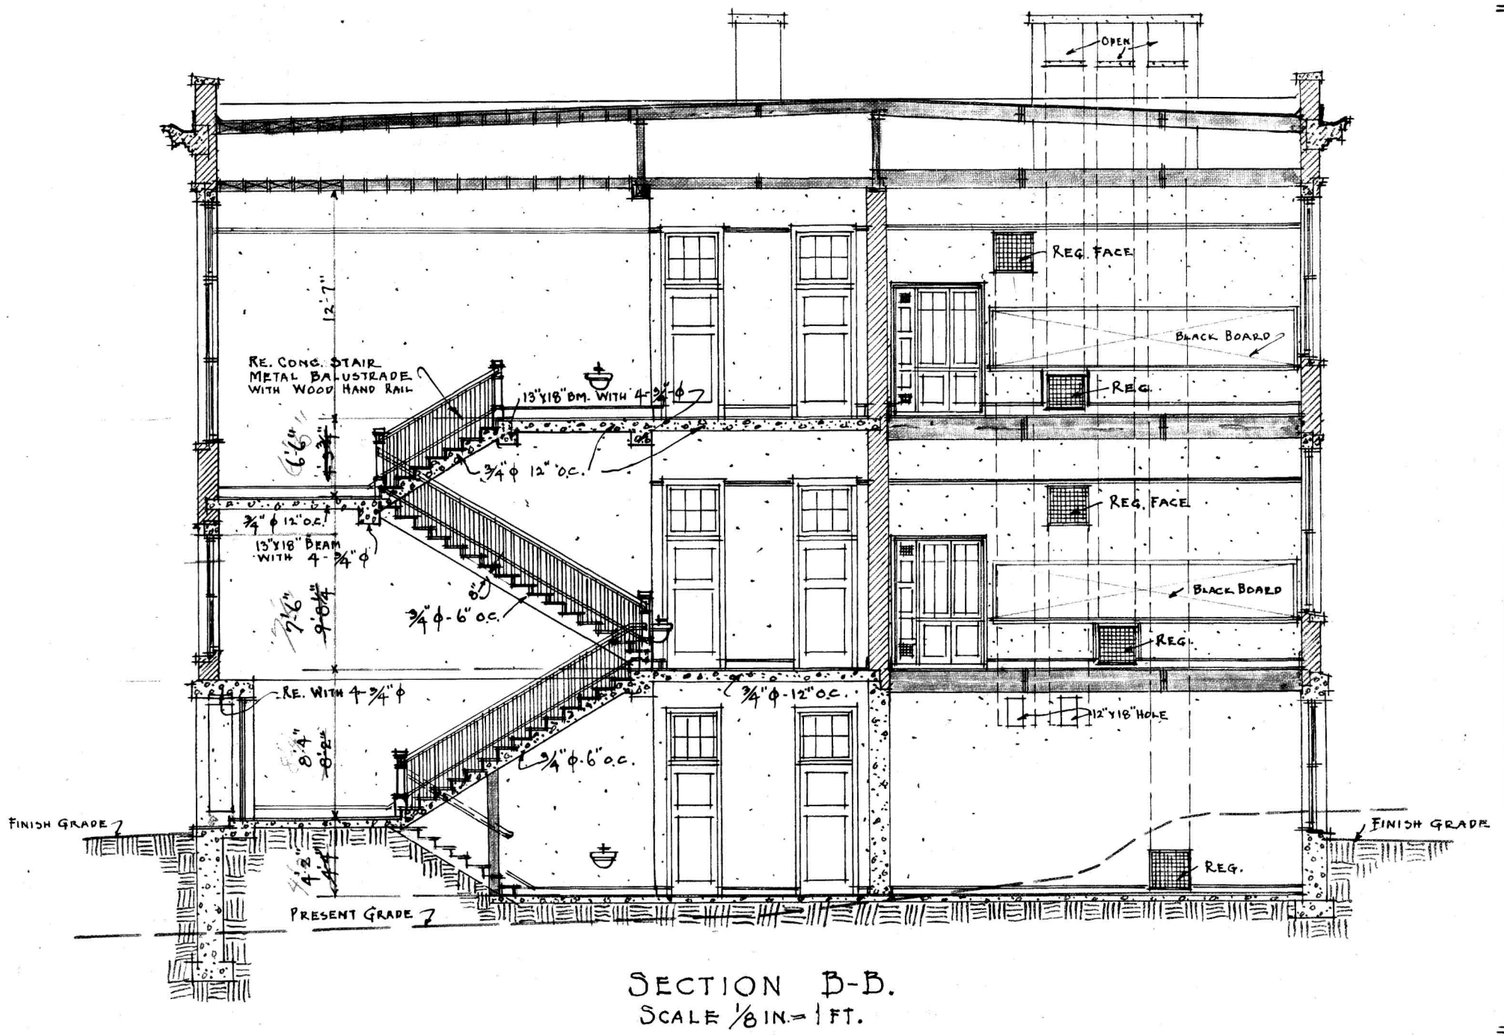

SECTION B-B.
SCALE ⅛ IN. = 1 FT.

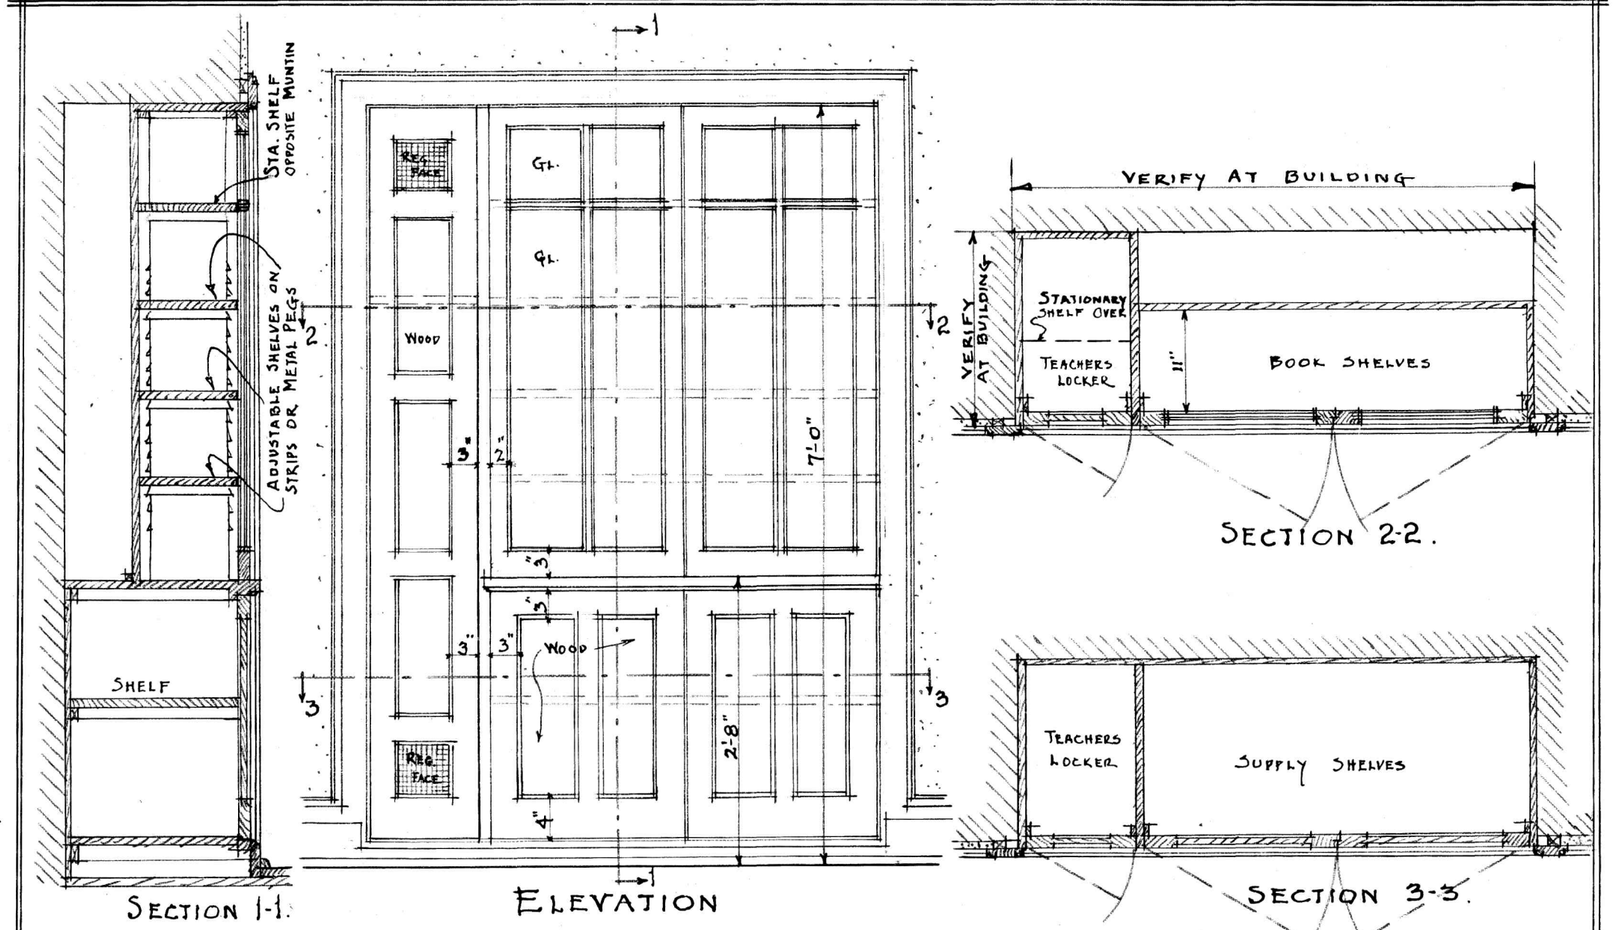

SECTION 1-1.


ELEVATION

SECTION 2-2.


SECTION 3-3.

DETAIL OF SUPPLY CABINETS
SCALE ¾ IN. = 1 FT.

NOTE—HALF OF CABTS TO HAVE TEACHERS LOCKER ON OPPOSITE SIDE.

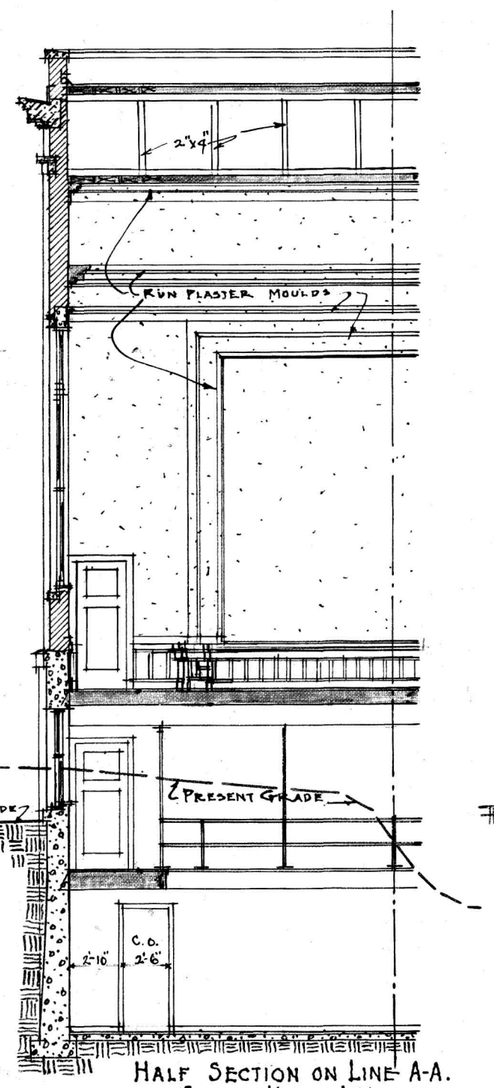

HALF SECTION ON LINE A-A.
SCALE ⅛ IN. = 1 FT.

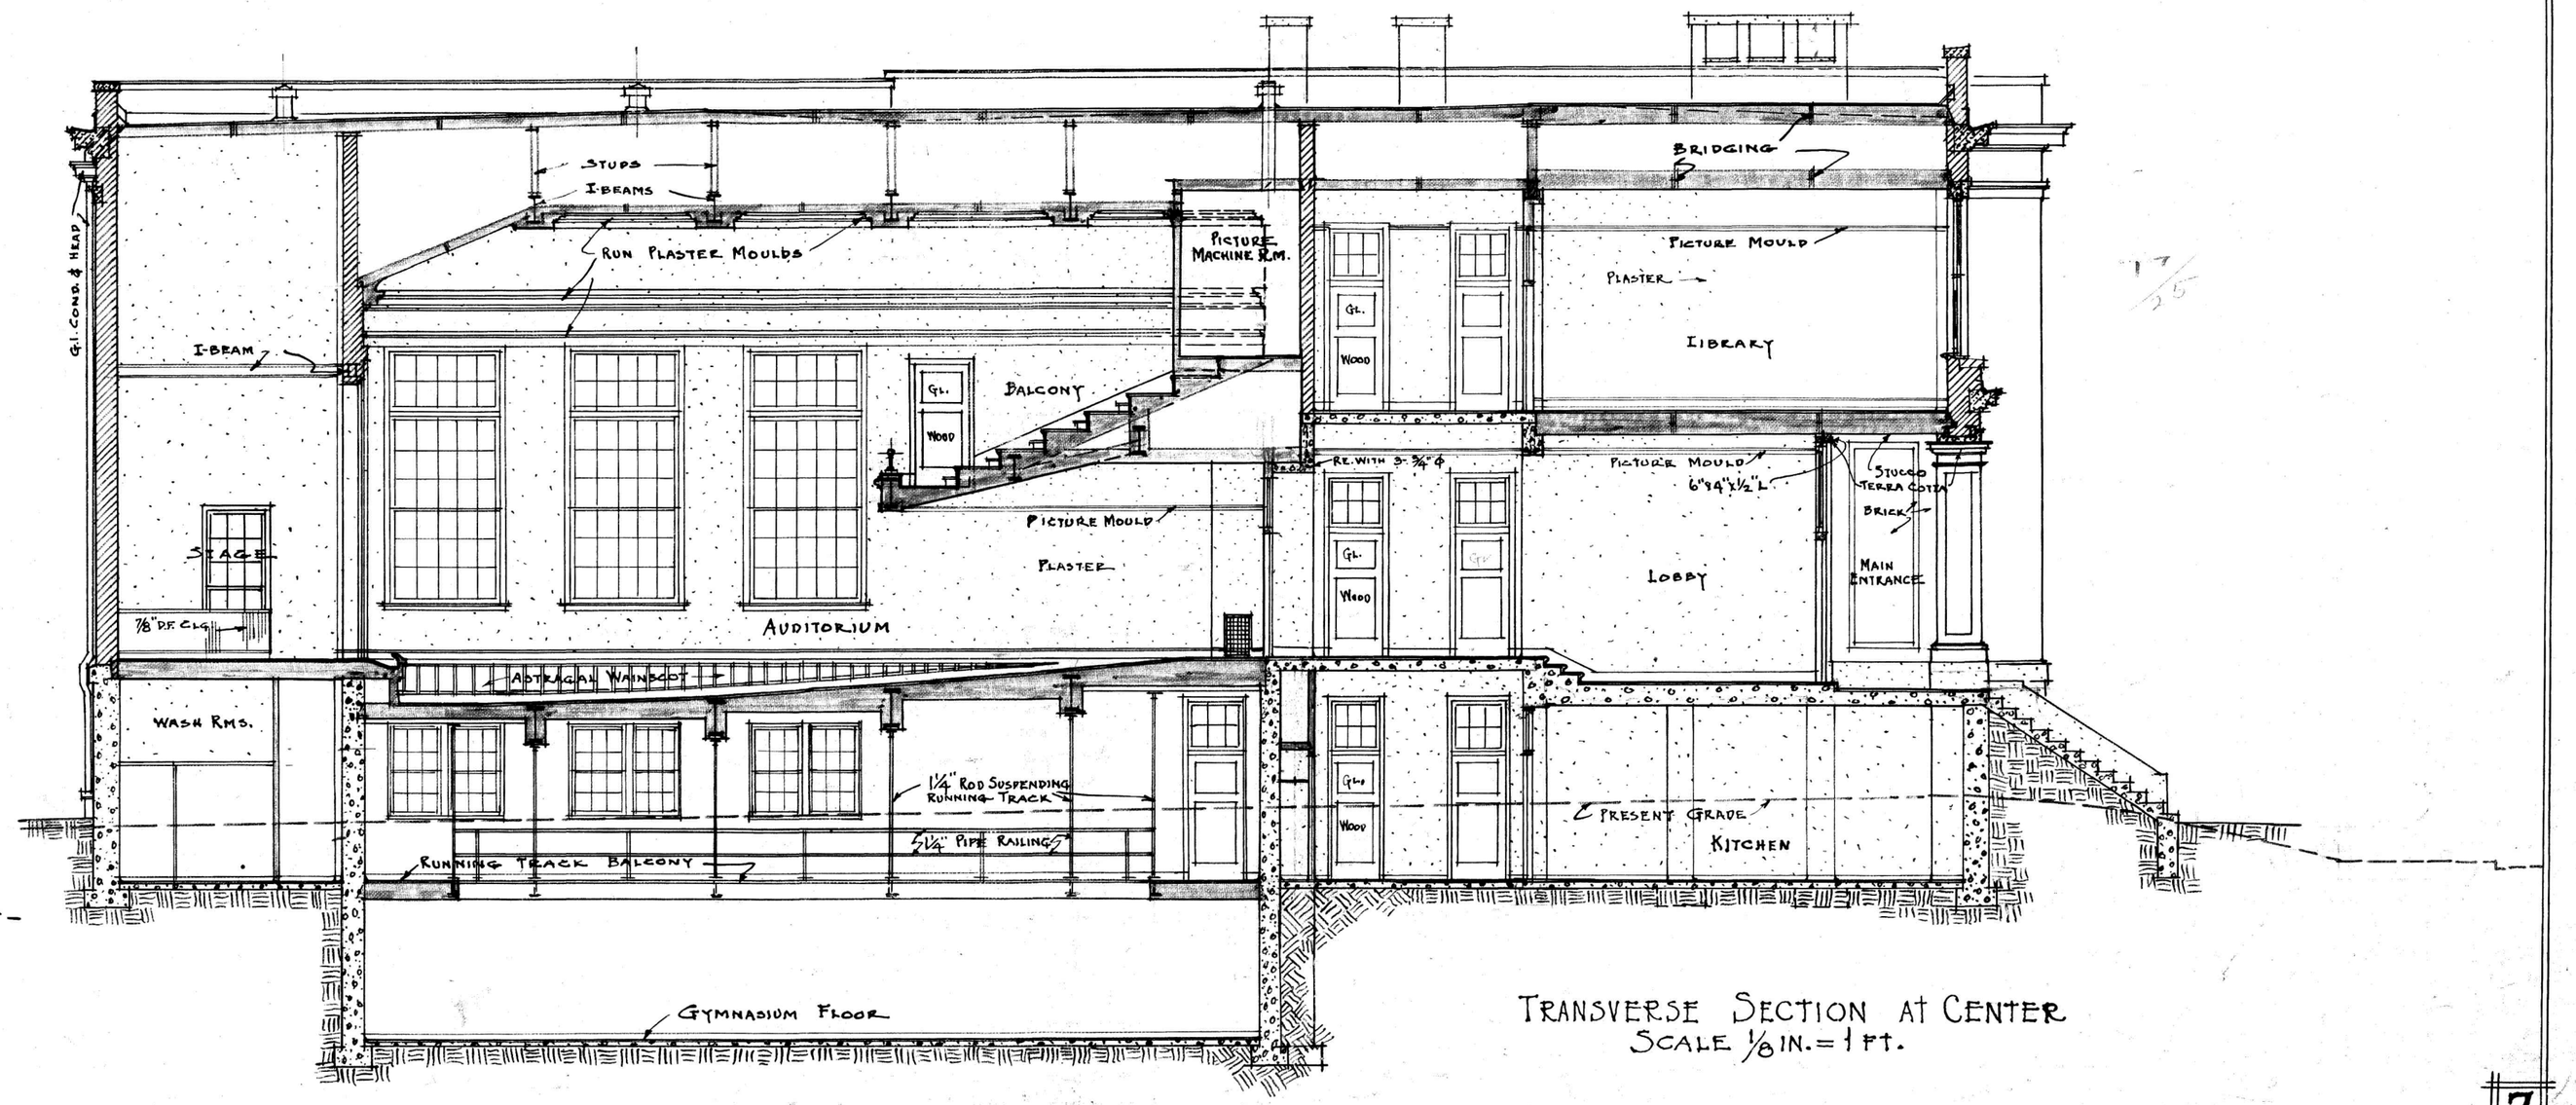


TRANSVERSE SECTION AT CENTER
SCALE ⅛ IN. = 1 FT.

7


COLORED HIGH SCHOOL BUILDING FOR SCHOOL BOARD OF CITY OF LYNCHBURG

POLK & 12TH STS., LYNCHBURG, VA. — CRAIGHILL & CARDWELL, CERTIFIED ARCHITECTS, — 516-17-18 PEOPLES BANK BLDG, LYNCHBURG, VA.

DRAWINGS NO. 442. — APRIL, 1921.

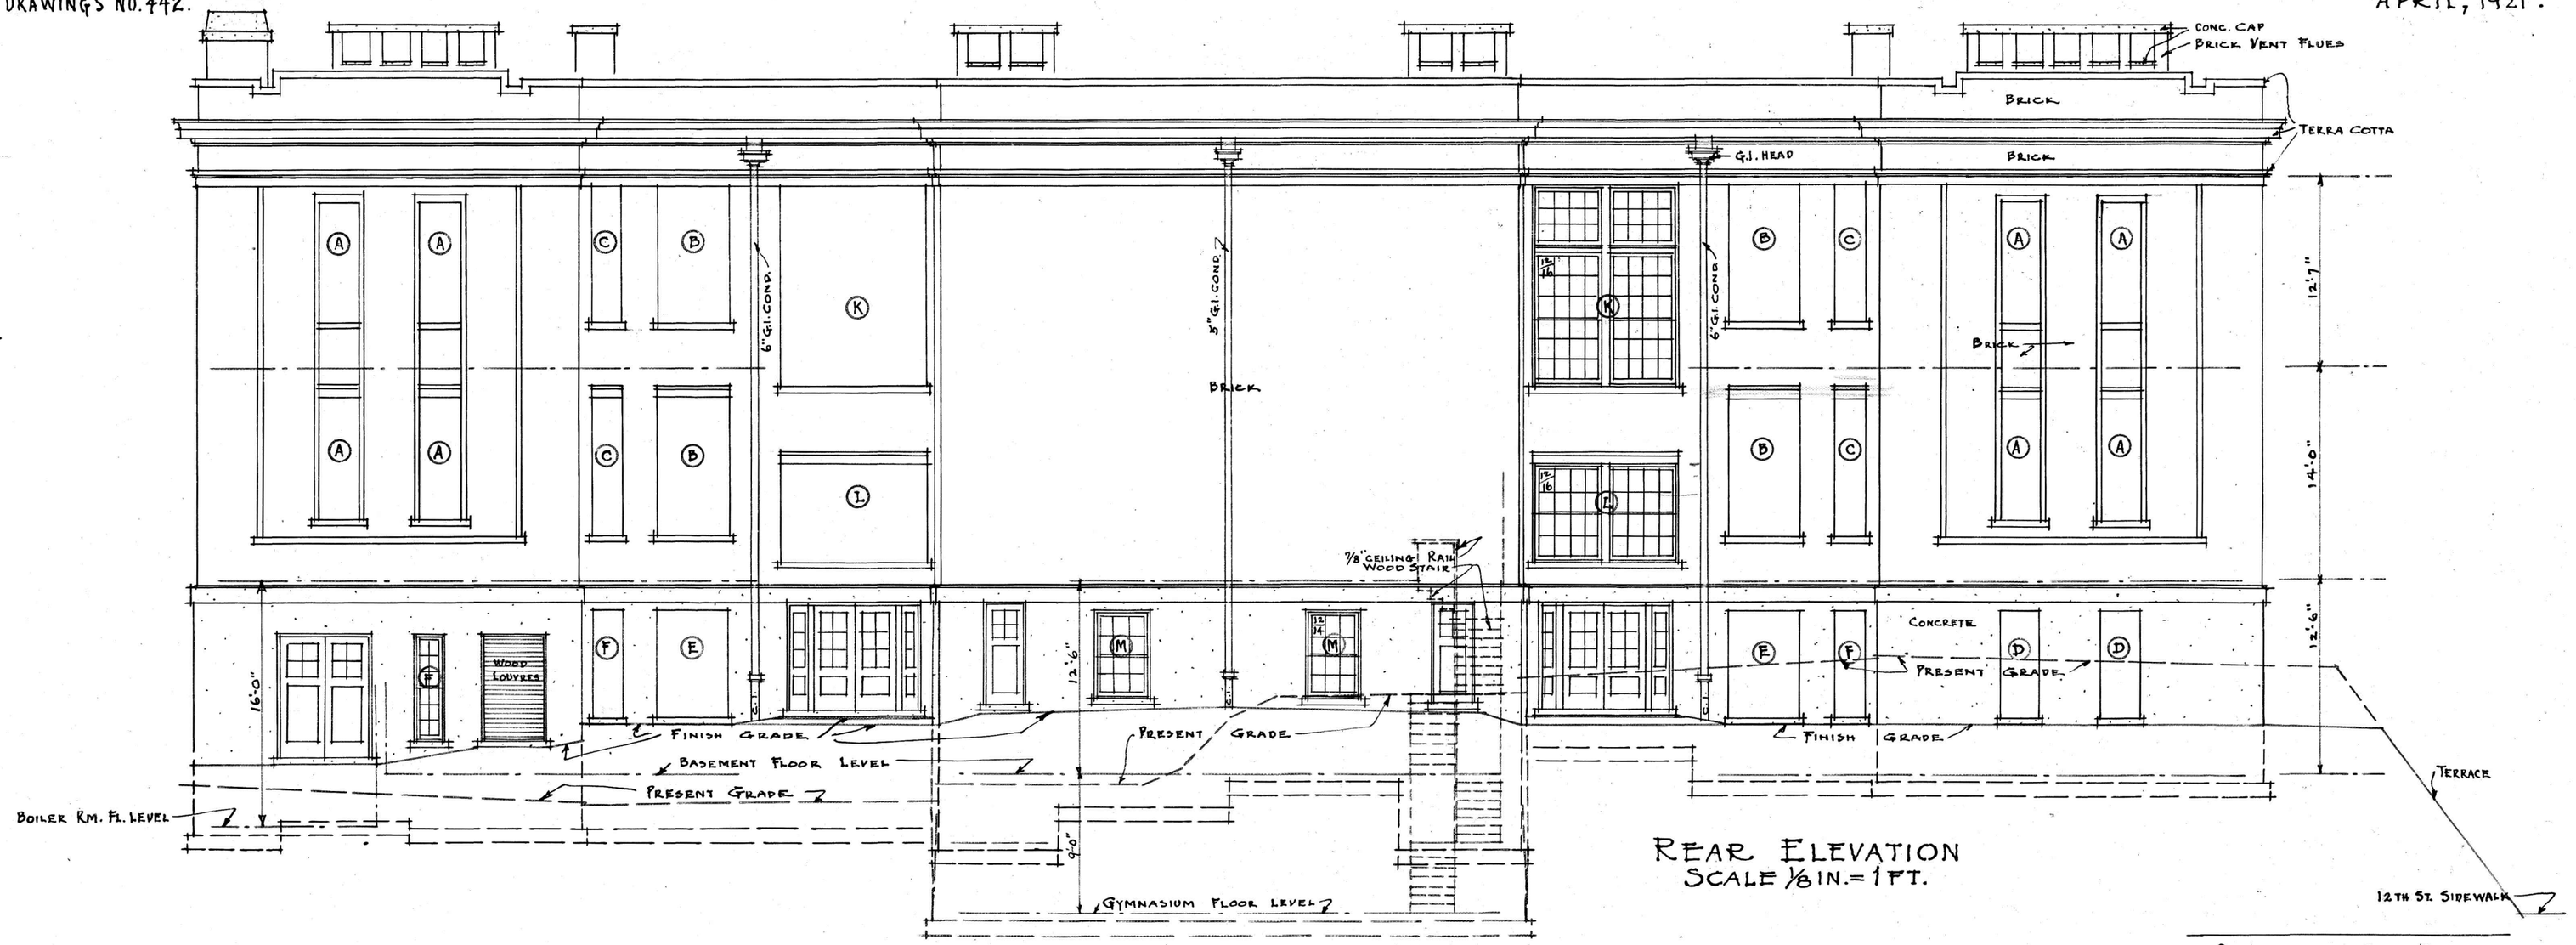

REAR ELEVATION
SCALE 1/8 IN. = 1 FT.

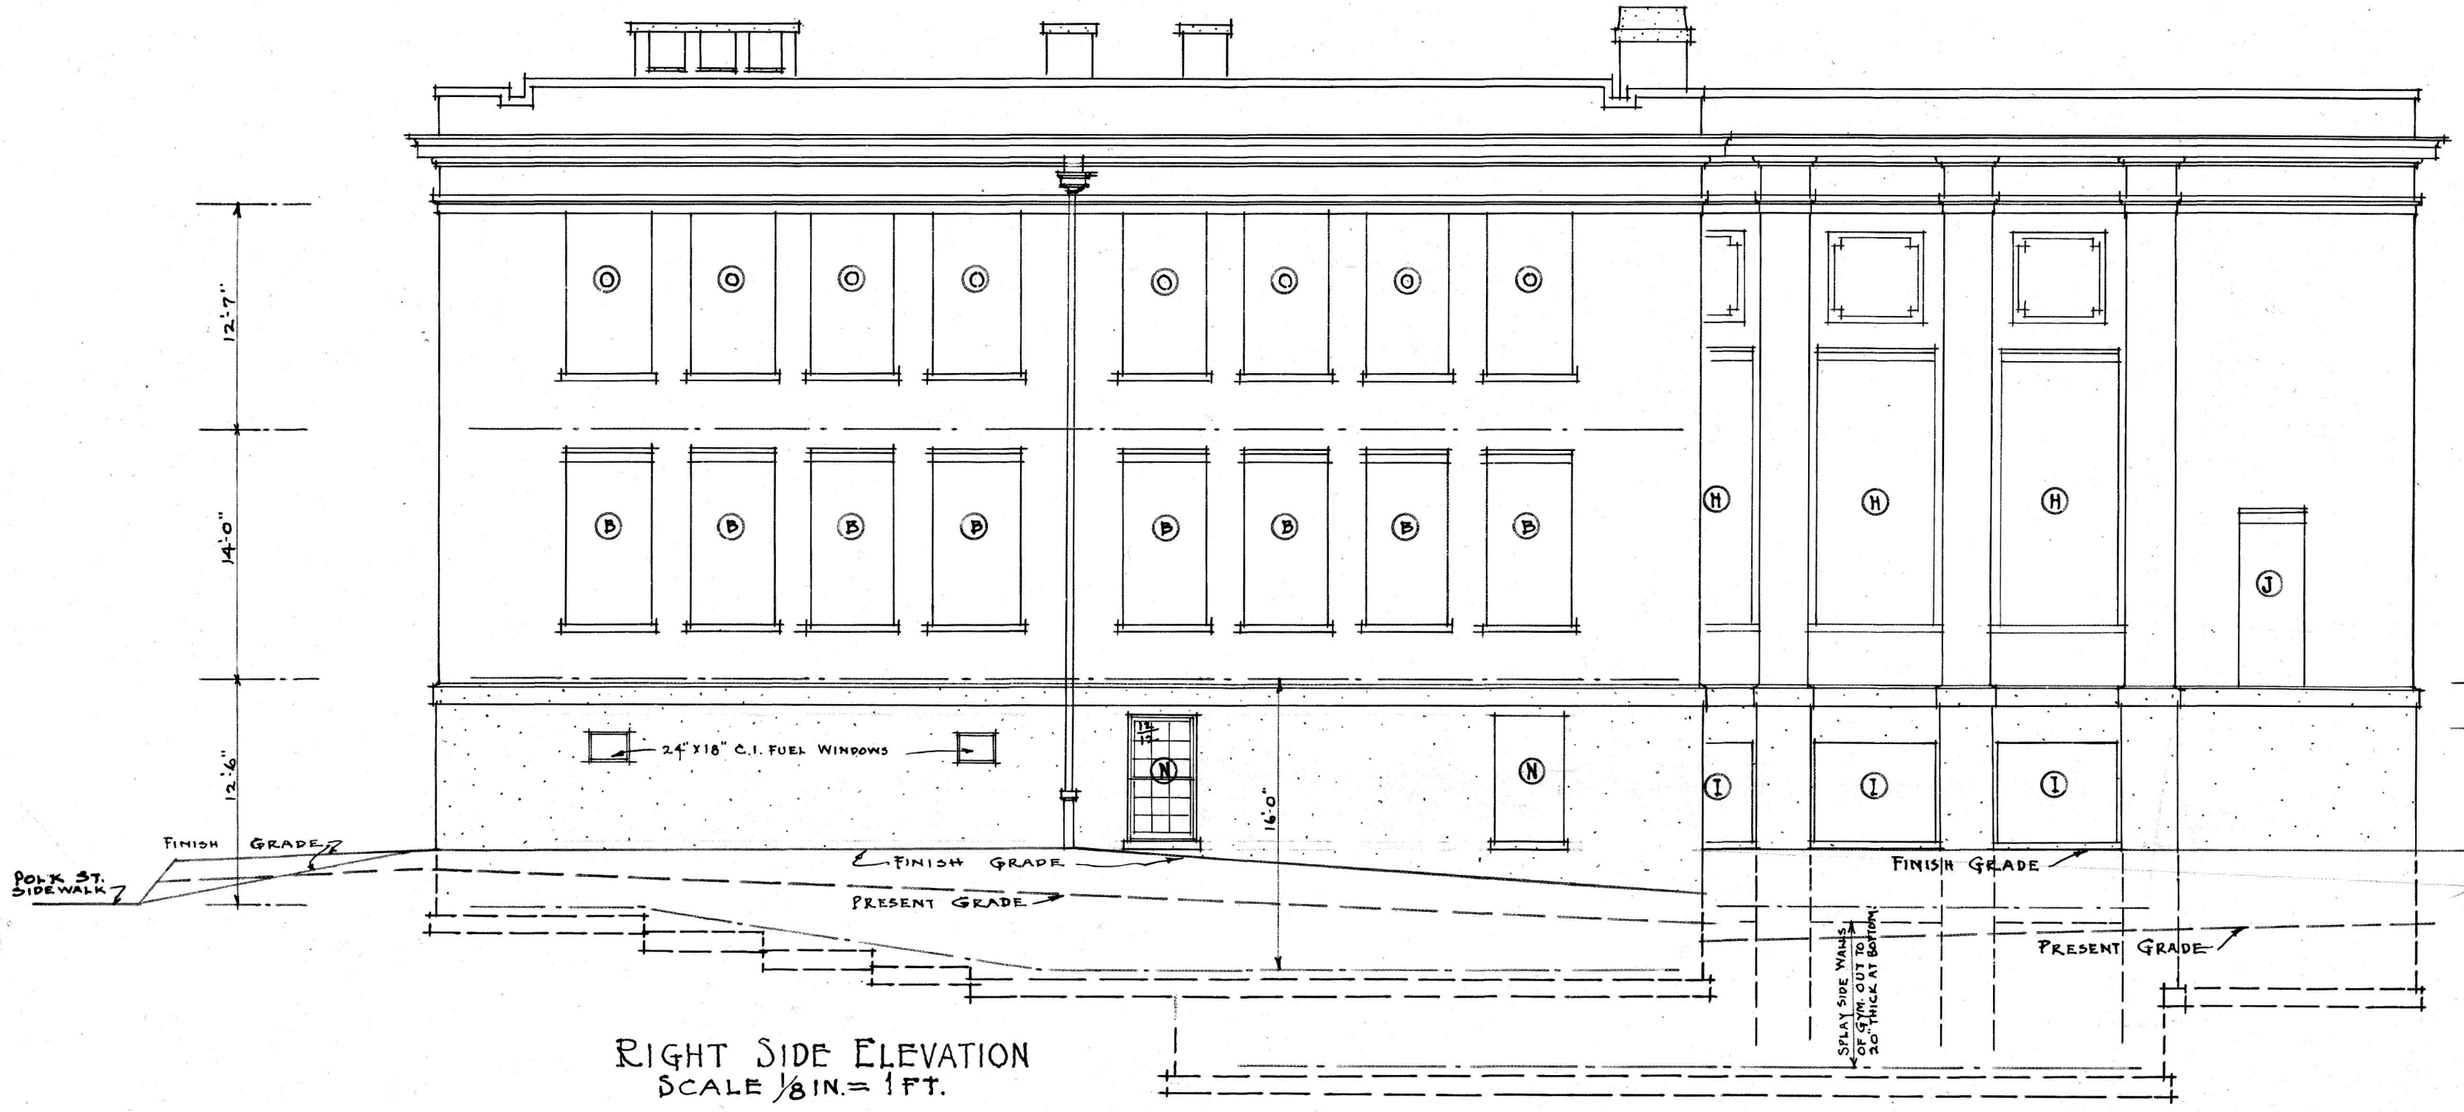

RIGHT SIDE ELEVATION
SCALE 1/8 IN. = 1 FT.

SCHEDULE OF CONC. BEAMS OVER WINDOWS

WINDOWS MARKED	SIZE OF CONC. BM.	REINFORCING RODS	STIRRUPS
A & C	8" X 11"	2 - 1/2" ϕ	o -
D, F, & G		2 - 1/2" ϕ	o -
J	8" X 11"	3 - 1/2" ϕ	o -
M & N		3 - 1/2" ϕ	o
B & O	8" X 11"	3 - 5/8" ϕ	4 - 3/8" ϕ
E		3 - 5/8" ϕ	4 - 3/8" ϕ
K & L	8" X 16"	3 - 3/4" ϕ	6 - 3/8" ϕ
H	8" X 16"	3 - 3/4" ϕ	6 - 3/8" ϕ

ALL WINDOWS IN BRICK WALLS TO HAVE 4" X 4" X 5/16" L. IN ADDITION TO CONC. BEAM.

