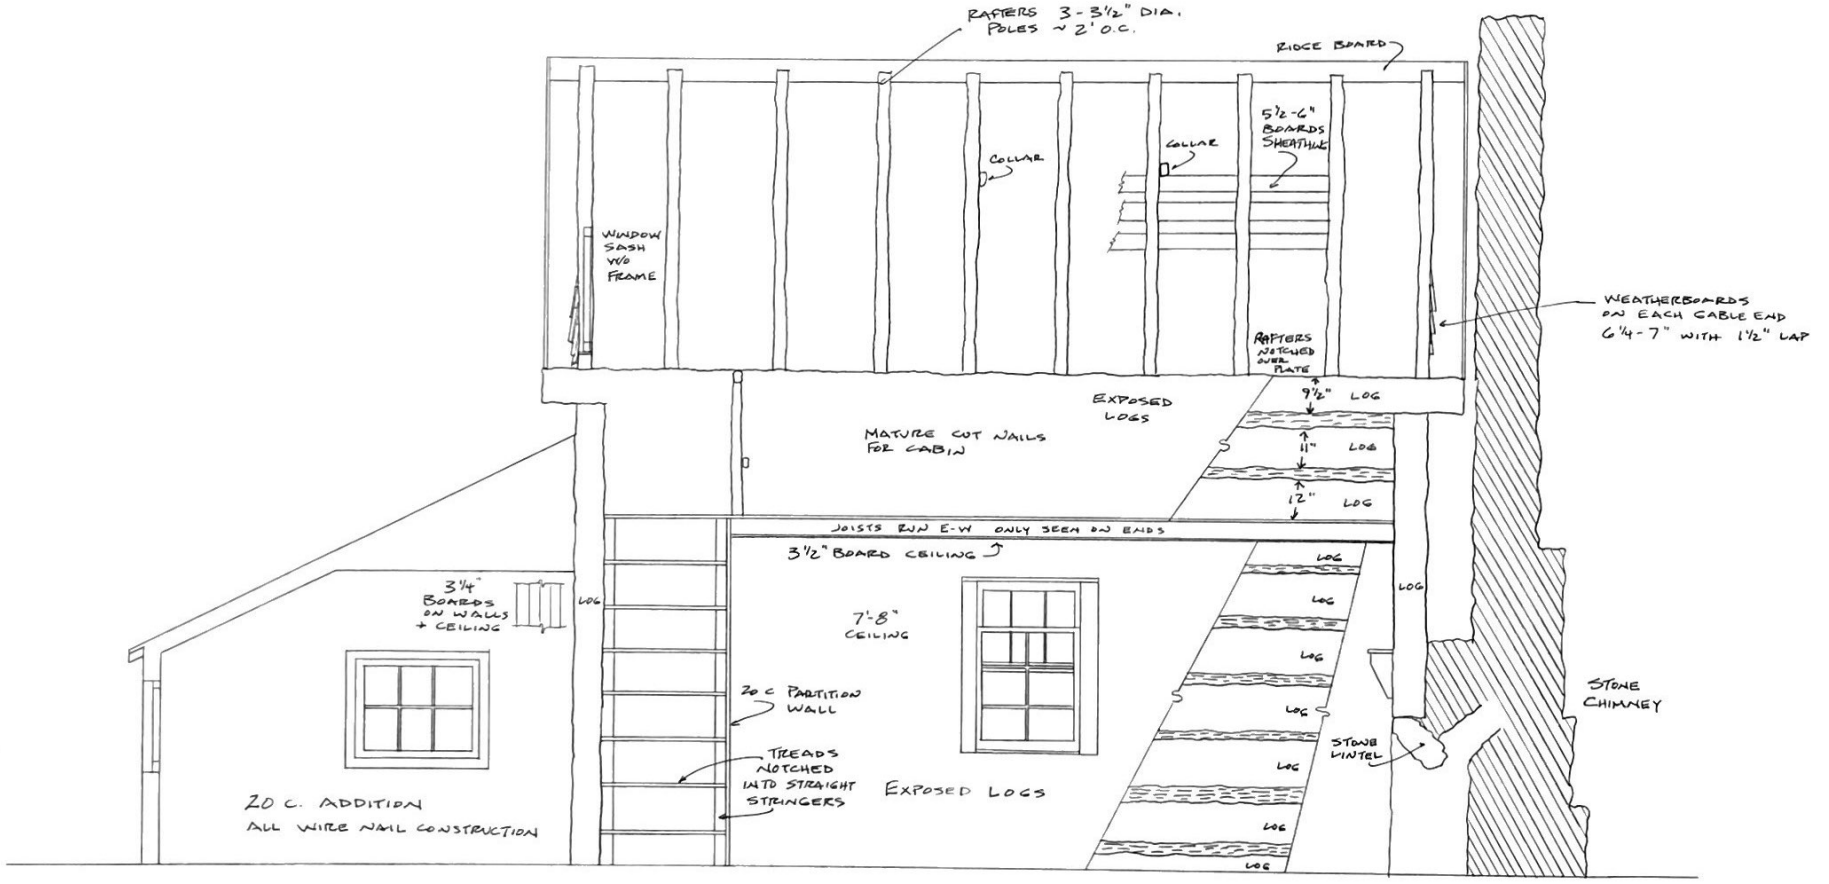

N-S SECTION VIEW WEST

VDHR 44CP0219

McCONVILLE CABIN #1		ca. 1870
SCALE: 1/2" = 1'-0"	APPROVED BY: DOC. BY TRAVIS McDONALD JEFFERSON'S POPLAR FOREST	DRAWN BY T.C.M.
DATE: 1-11-2007		REVISED
McCONVILLE RD., LYNCHBURG, VA		
RECORDING FUNDED BY V.F.H. GRANT		DRAWING NUMBER UTM 657483E 4139465N

0 1 2 3

LAAM0026 598