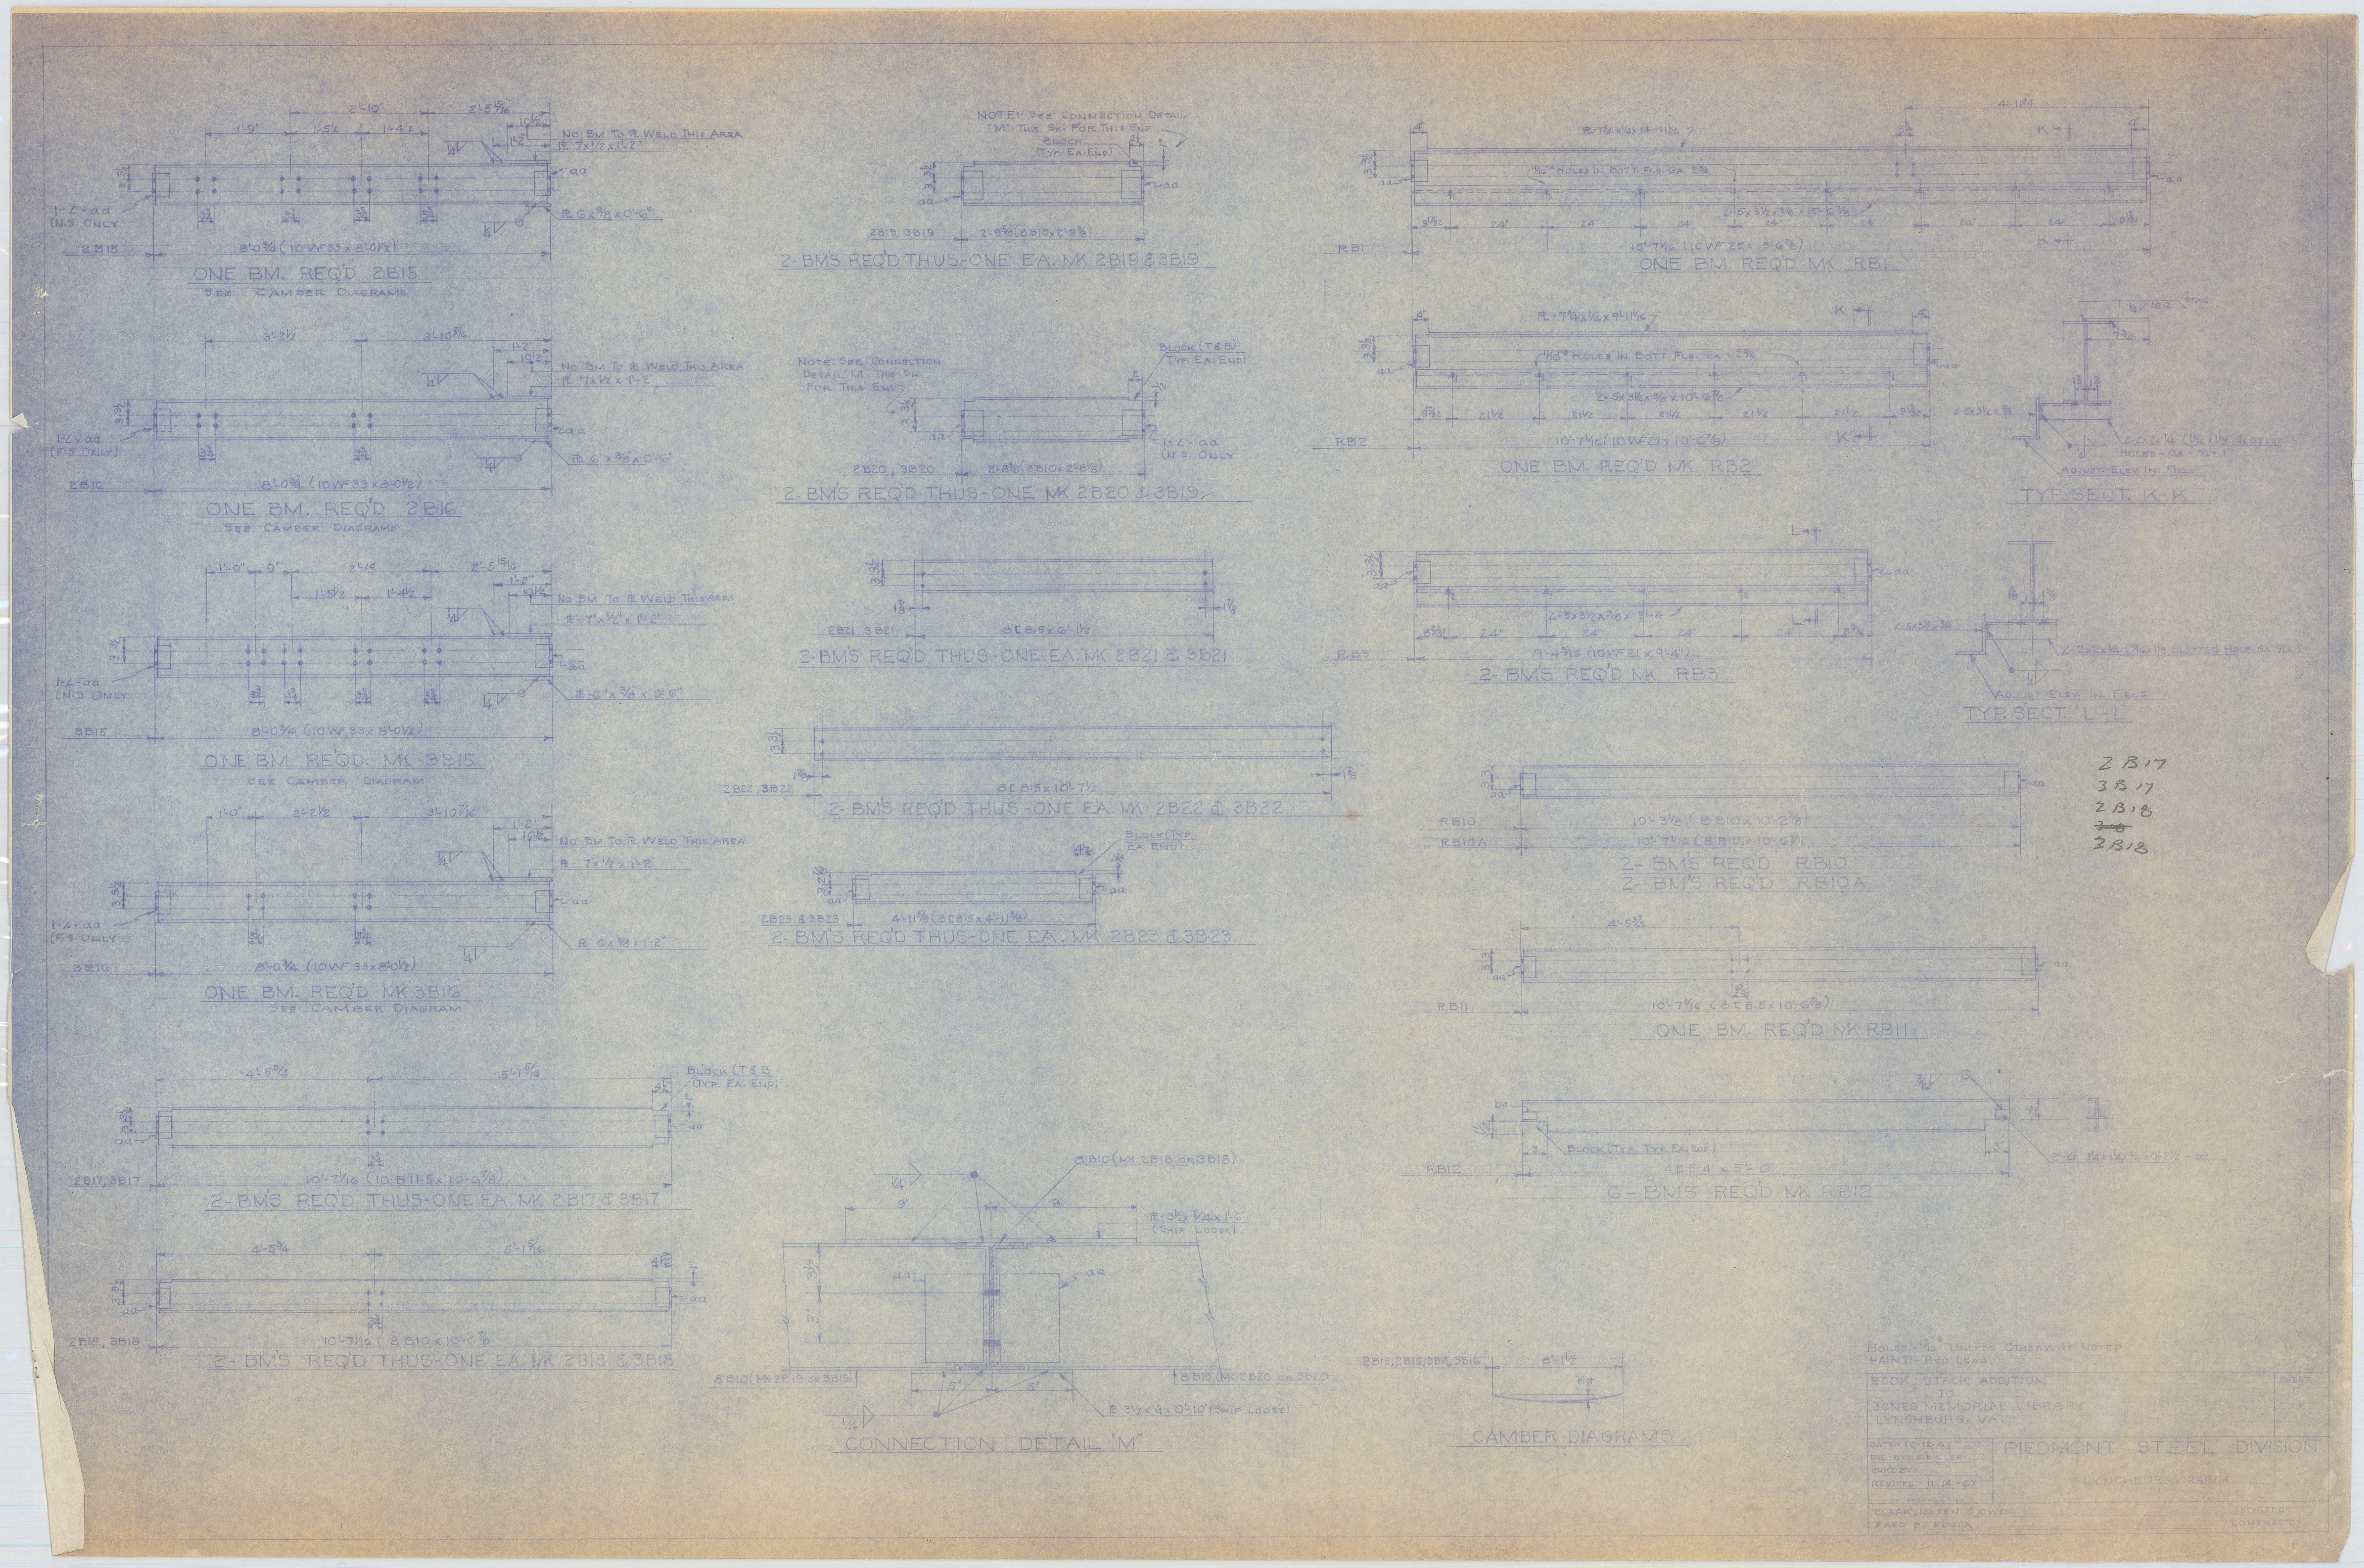
ONE BM. REQ'D 2B15
SEE CAMBER DIAGRAMS
ONE BM. REQ'D 2B16
SEE CAMBER DIAGRAMS
ONE BM. REQ'D MK 3B15
SEE CAMBER DIAGRAM
ONE BM. REQ'D MK 3B16
SEE CAMBER DIAGRAM
2-BM'S REQ'D THUS-ONE EA. MK 2B17 & 3B17
2-BM'S REQ'D THUS-ONE EA. MK 2B18 & 3B18
NOTE: SEE CONNECTION DETAIL "M" THIS SH. FOR THIS END
2-BM'S REQ'D THUS-ONE EA. MK 2B19 & 3B19
2-BM'S REQ'D THUS-ONE MK 2B20 & 3B19
2-BM'S REQ'D THUS-ONE EA. MK 2B21 & 3B21
2-BM'S REQ'D THUS-ONE EA. MK 2B22 & 3B22
2-BM'S REQ'D THUS-ONE EA. MK 2B23 & 3B23
CONNECTION DETAIL "M"
ONE BM. REQ'D MK RB1
ONE BM. REQ'D MK RB2
TYP. SECT. K-K
2-BM'S REQ'D MK RB3
TYP. SECT. "L-L"
2B17
3B17
2B18
3B18
2-BM'S REQ'D RB10
2-BM'S REQ'D RB10A
ONE BM. REQ'D MK RB11
6-BM'S REQ'D MK RB12
CAMBER DIAGRAMS
HOLES:- 13/16" φ UNLESS OTHERWISE NOTED
PAINT:- RED LEAD
BOOK STACK ADDITION
TO
JONES MEMORIAL LIBRARY
LYNCHBURG, VA.
SHEET
5
OF
DATE:- 10-12-67
DR. BY: G.B.L. SR.
CHK'D BY:
REVISED:- 11-14-67
PIEDMONT STEEL DIVISION
LYNCHBURG, VIRGINIA
CLARK, NEXEN & OWEN
ARCHITECT
FRED B. FUQUA
CONTRACTOR