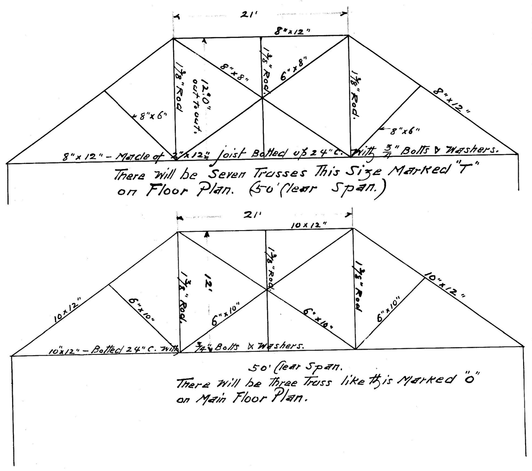

There will be Seven Trusses This Size Marked "T" on Floor Plan. (50' Clear Span.)

50' Clear Span.
There will be Three Truss like this Marked "O" on Main Floor Plan.

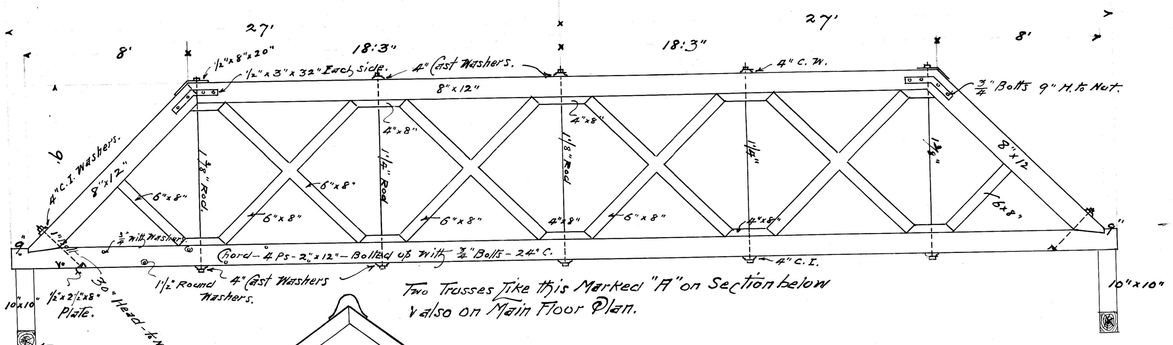

Two Trusses like this is Marked "A" on Section below Valso on Main Floor Plan.

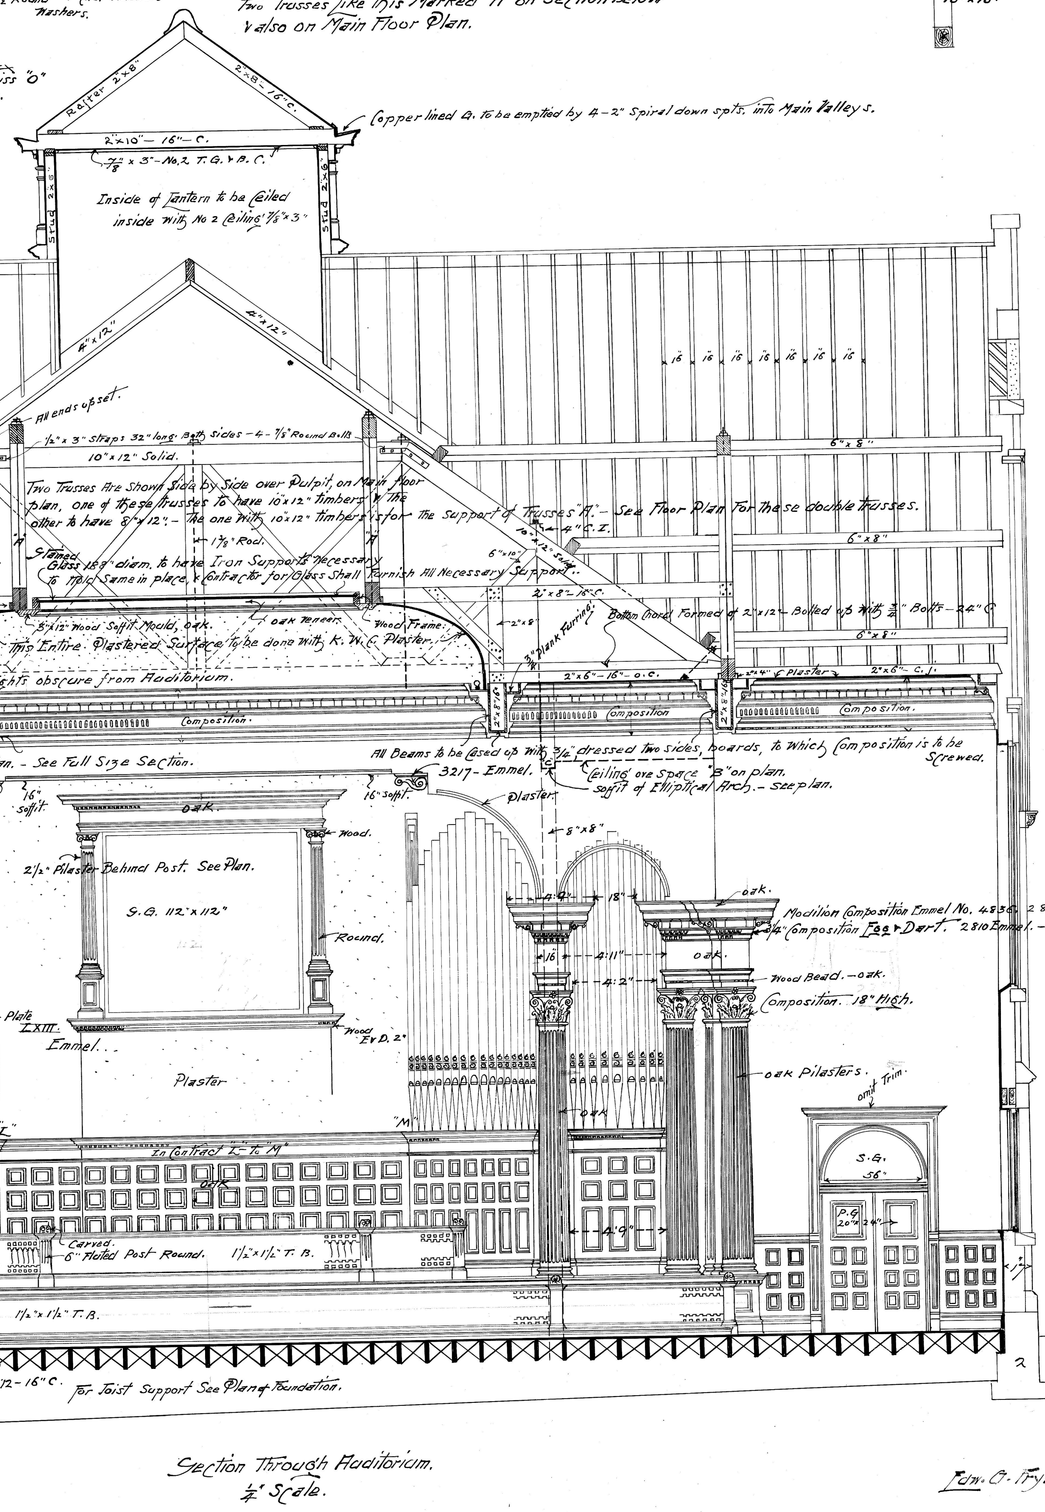

Section Through Auditorium.
½" Scale.

Court St. Methodist Church
Lynchburg, Va.

Jno. C. Frye, Archt.
Lynchburg, Va.