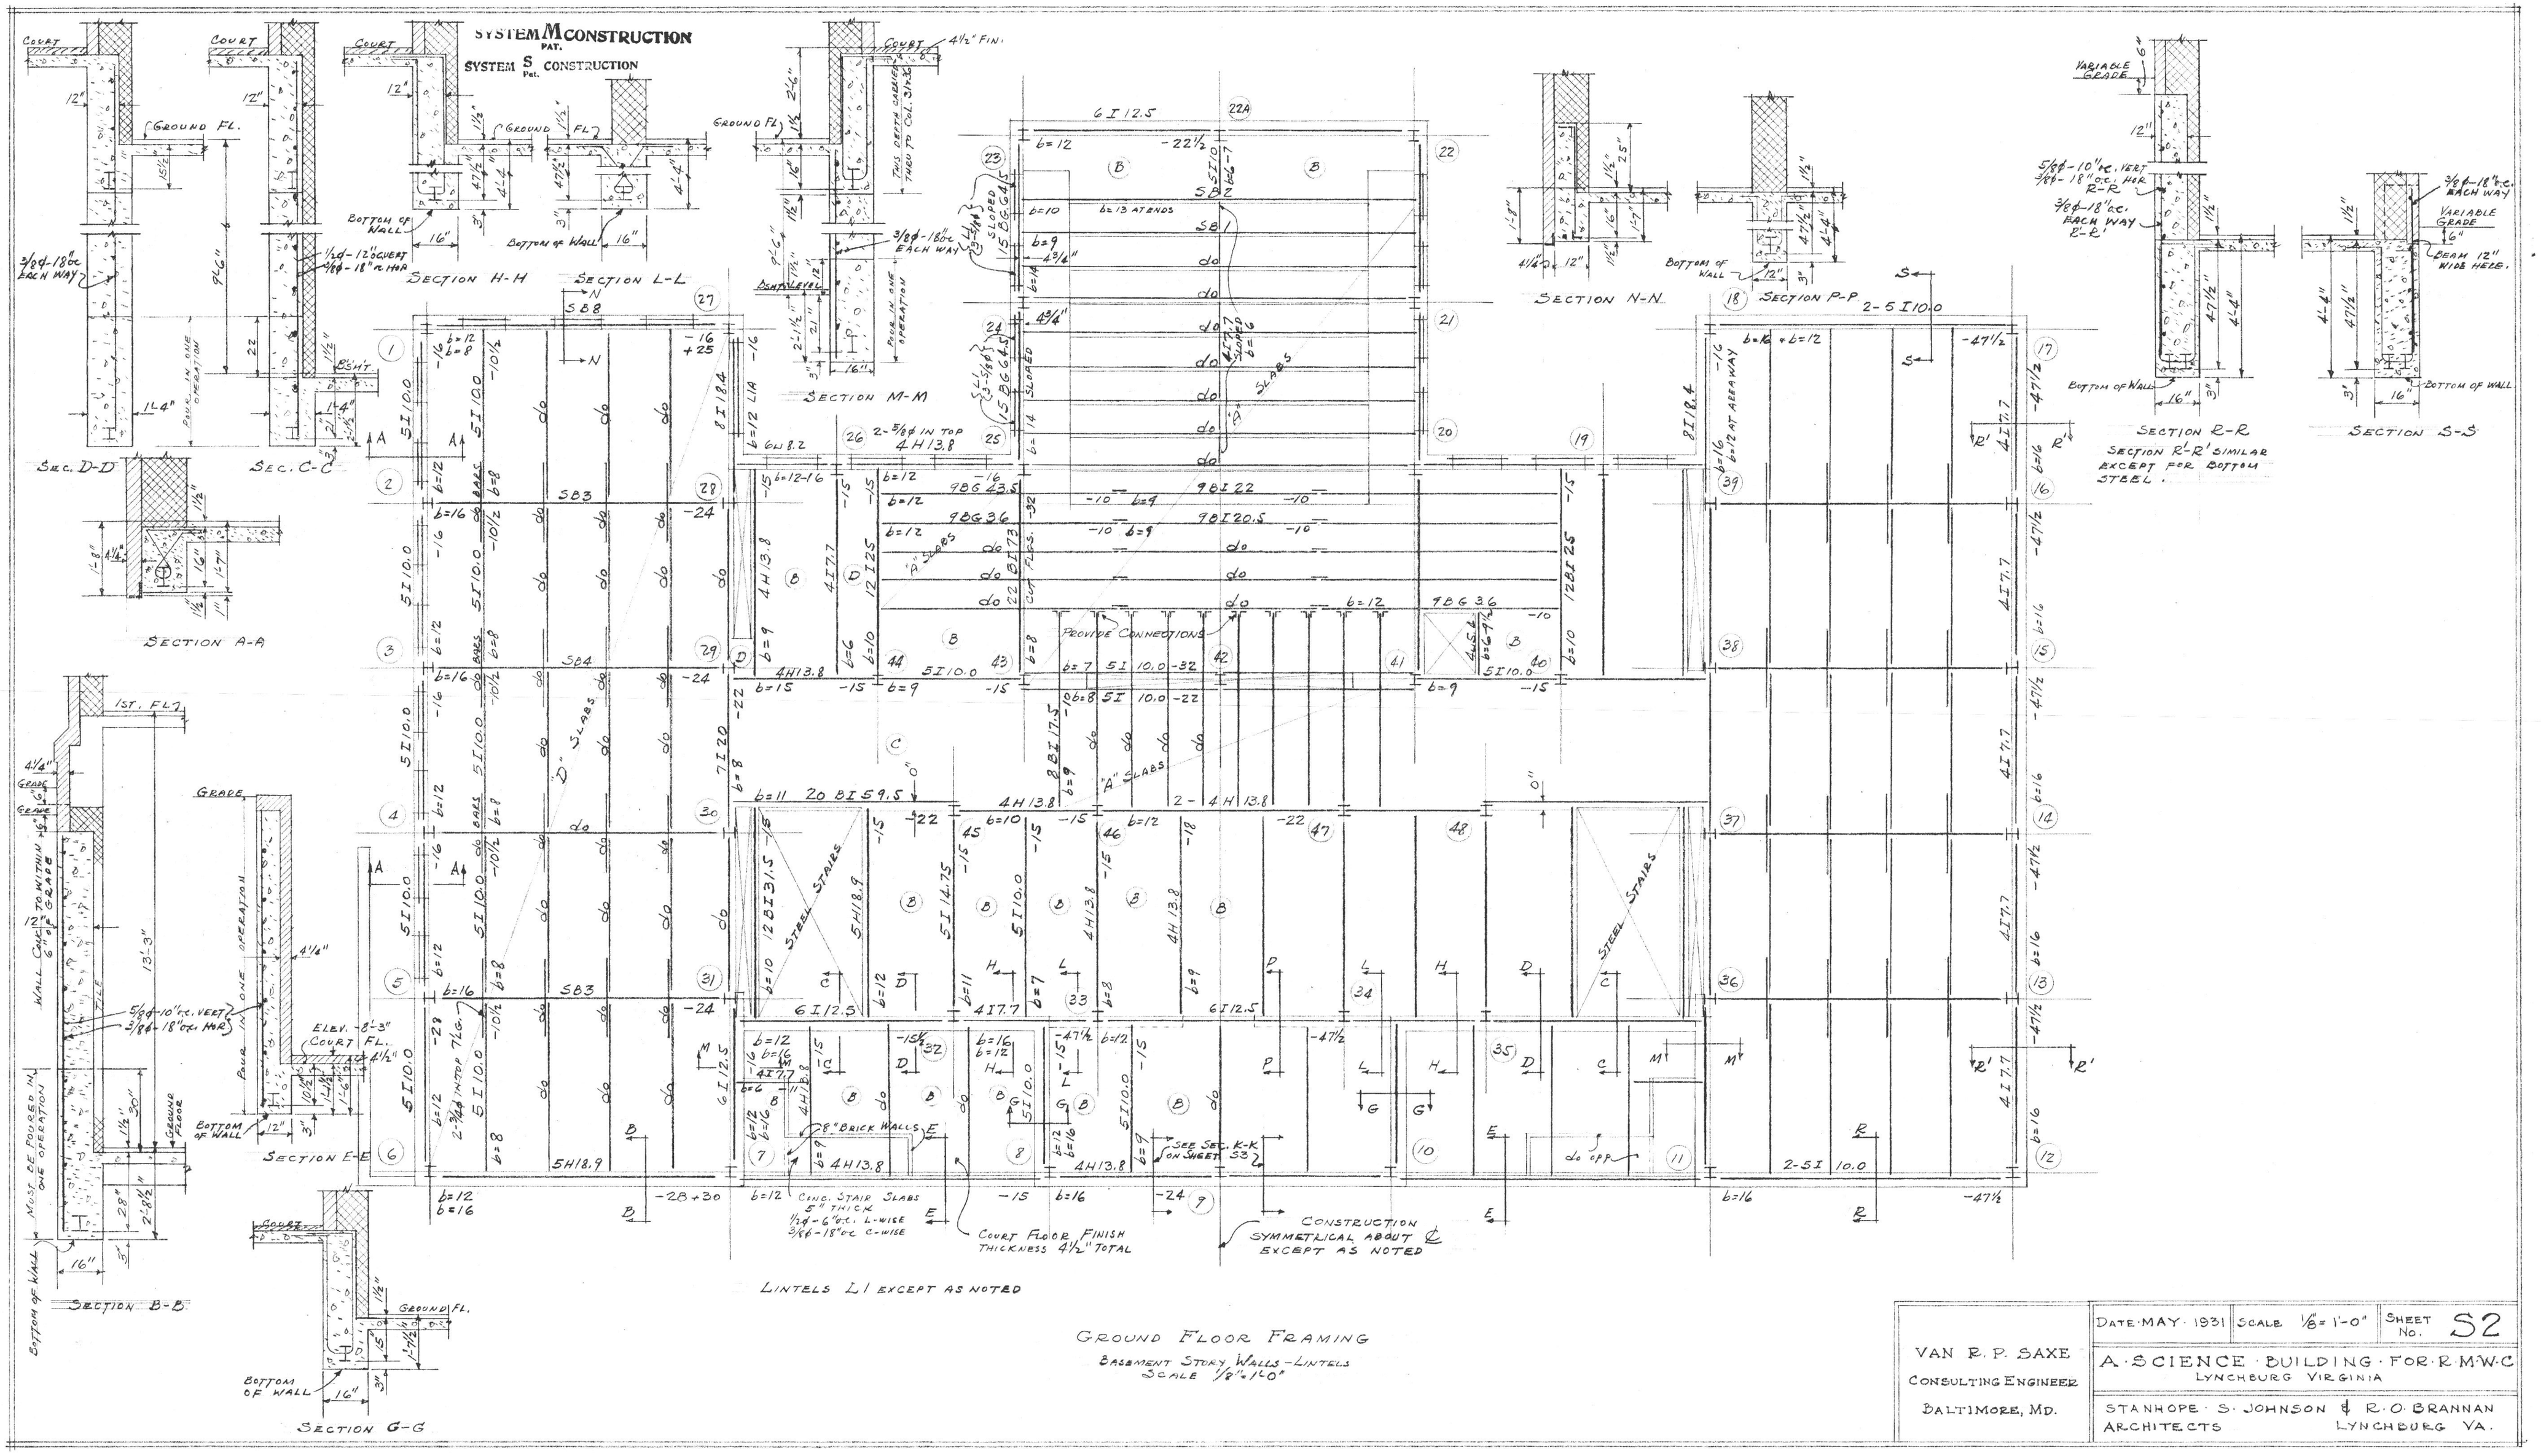

GROUND FLOOR FRAMING

BASEMENT STORY WALLS - LINTELS

SCALE 1/8" = 1'-0"

VAN R. P. SAXE CONSULTING ENGINEER BALTIMORE, MD.	DATE · MAY · 1931	SCALE 1/8" = 1'-0"	SHEET No. S2
	A · SCIENCE · BUILDING · FOR · R · M · W · C LYNCHBURG VIRGINIA		
	STANHOPE · S · JOHNSON & R · O · BRANNAN ARCHITECTS LYNCHBURG VA.		

SYSTEM M CONSTRUCTION PAT.

SYSTEM S Pat. CONSTRUCTION

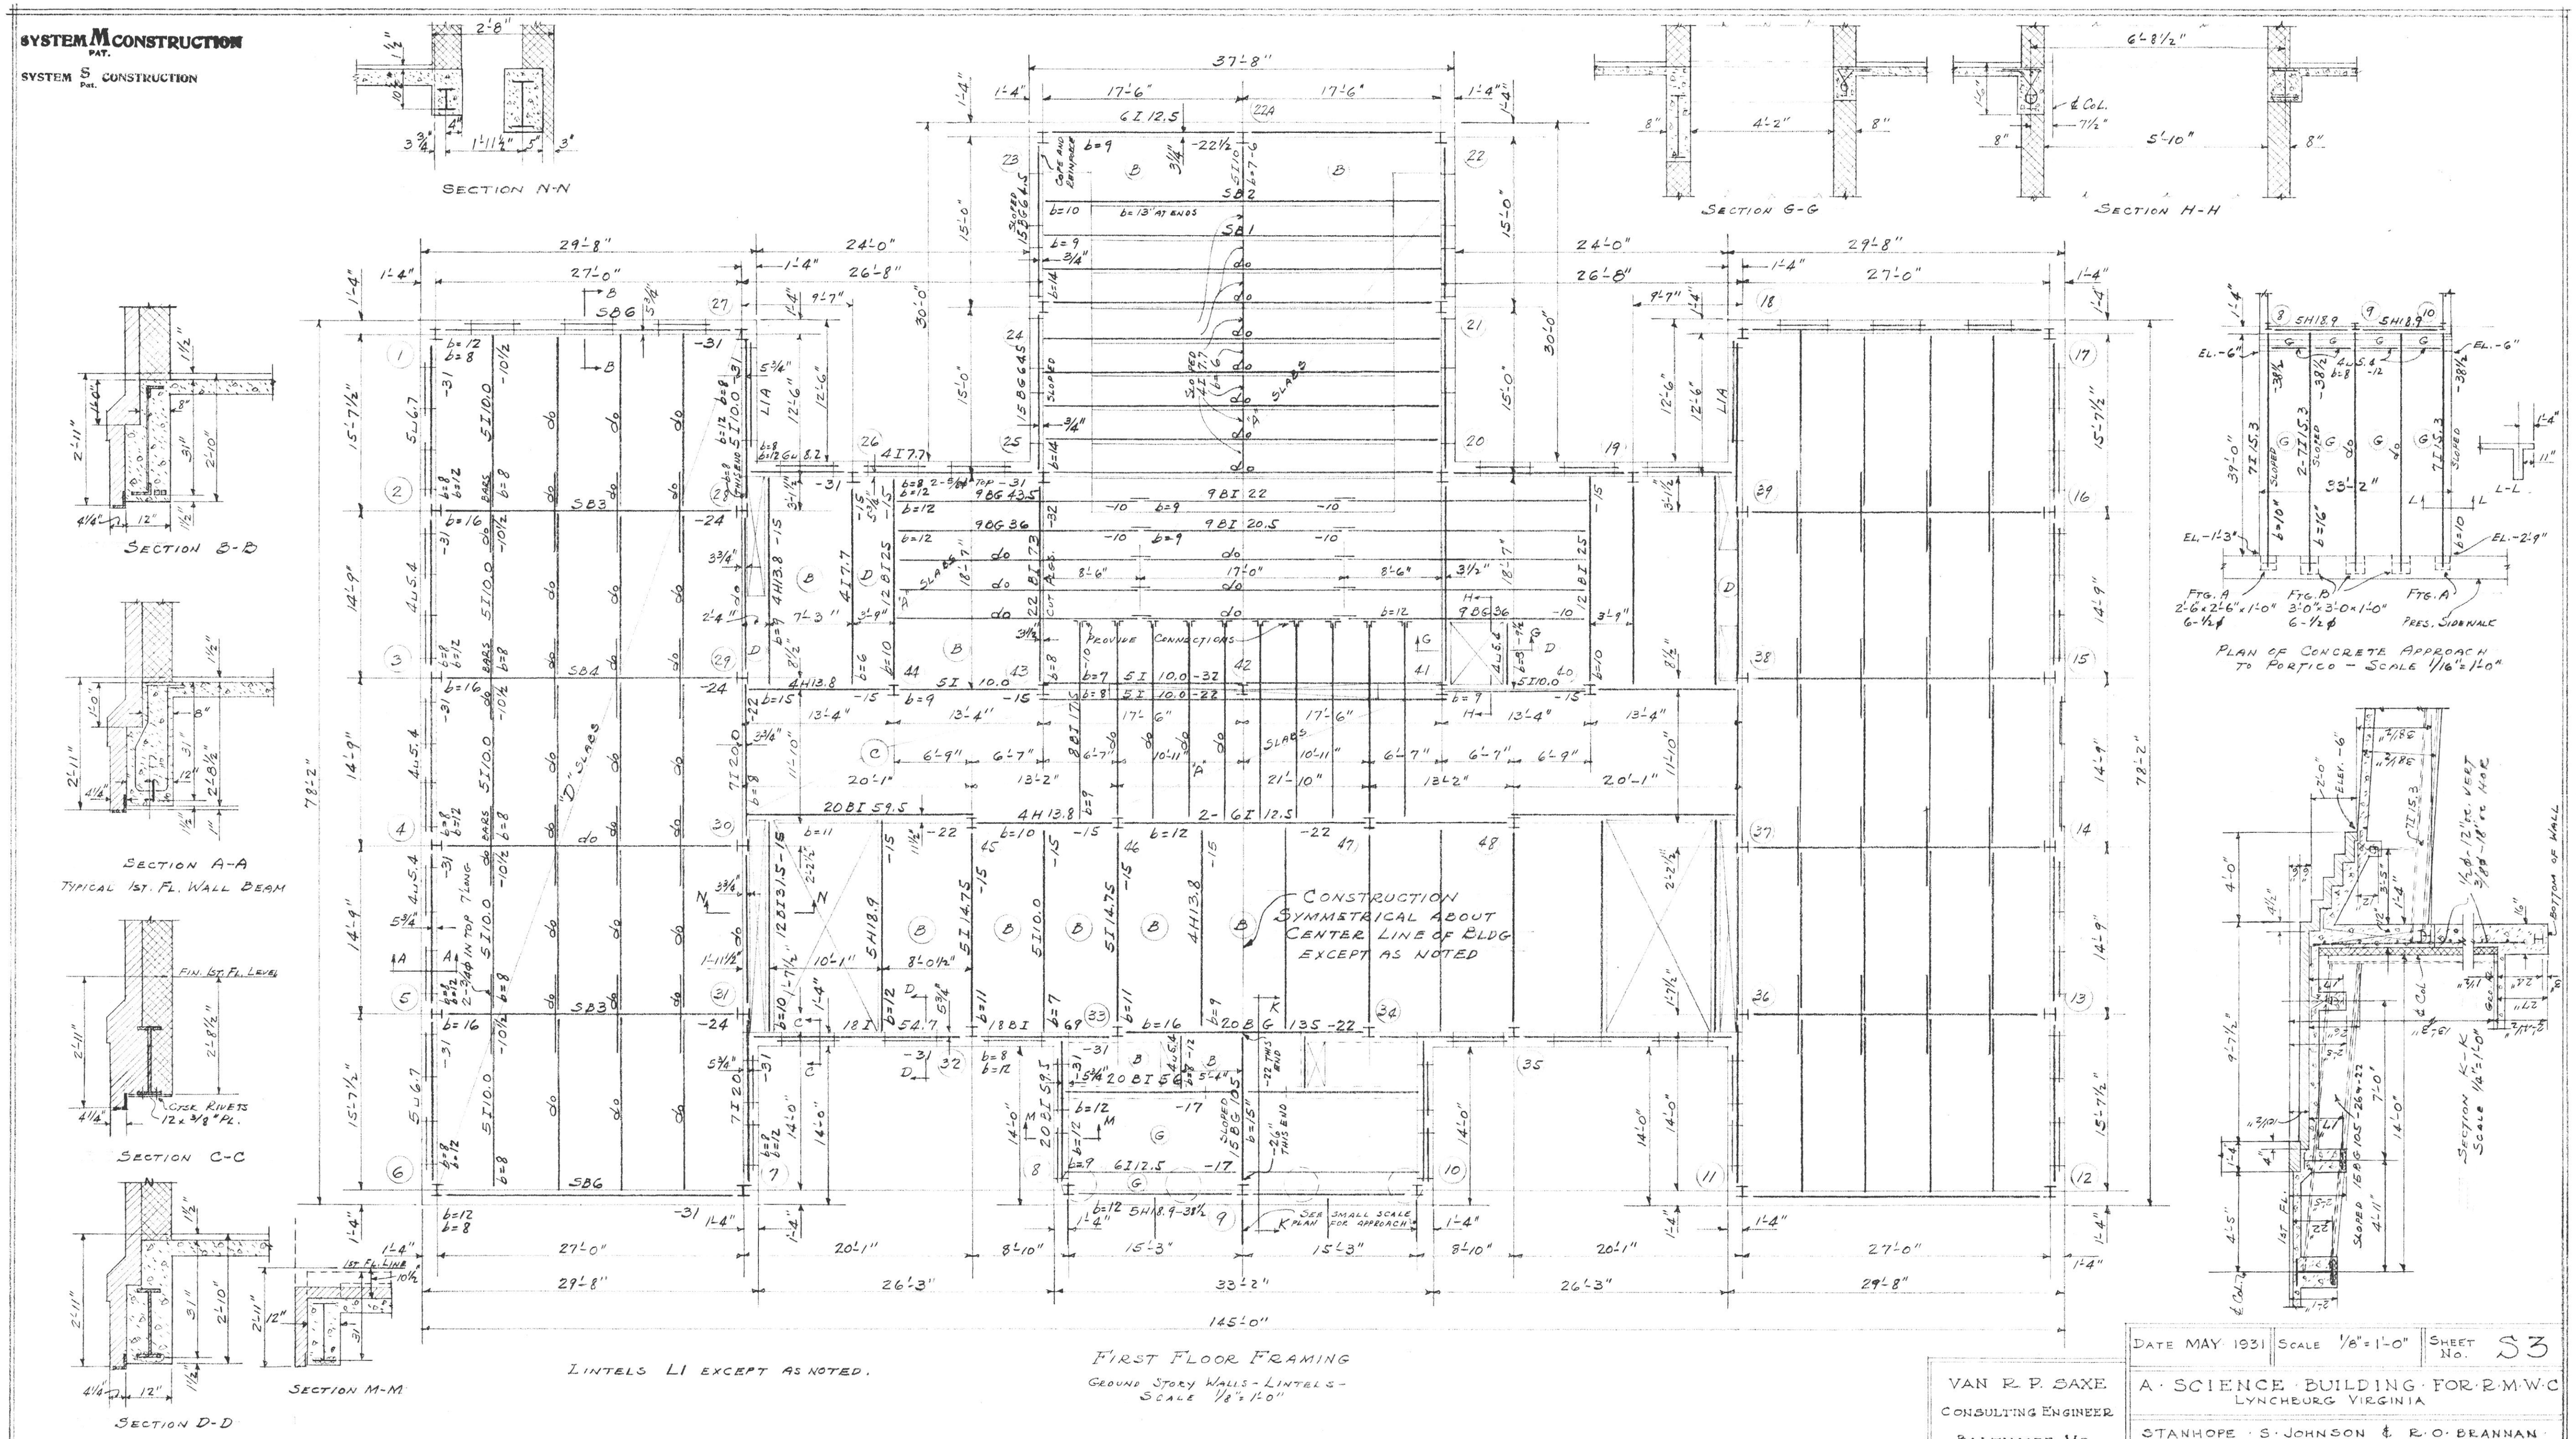

DATE MAY 1931	SCALE 1/8"=1'-0"	SHEET No. S3

VAN R. P. SAXE
CONSULTING ENGINEER
BALTIMORE, MD.

A · SCIENCE · BUILDING · FOR · R · M · W · C
LYNCHBURG VIRGINIA

STANHOPE · S · JOHNSON & R · O · BRANNAN
ARCHITECTS LYNCHBURG · VA.

SYSTEM M CONSTRUCTION PAT. SYSTEM S Pat. CONSTRUCTION

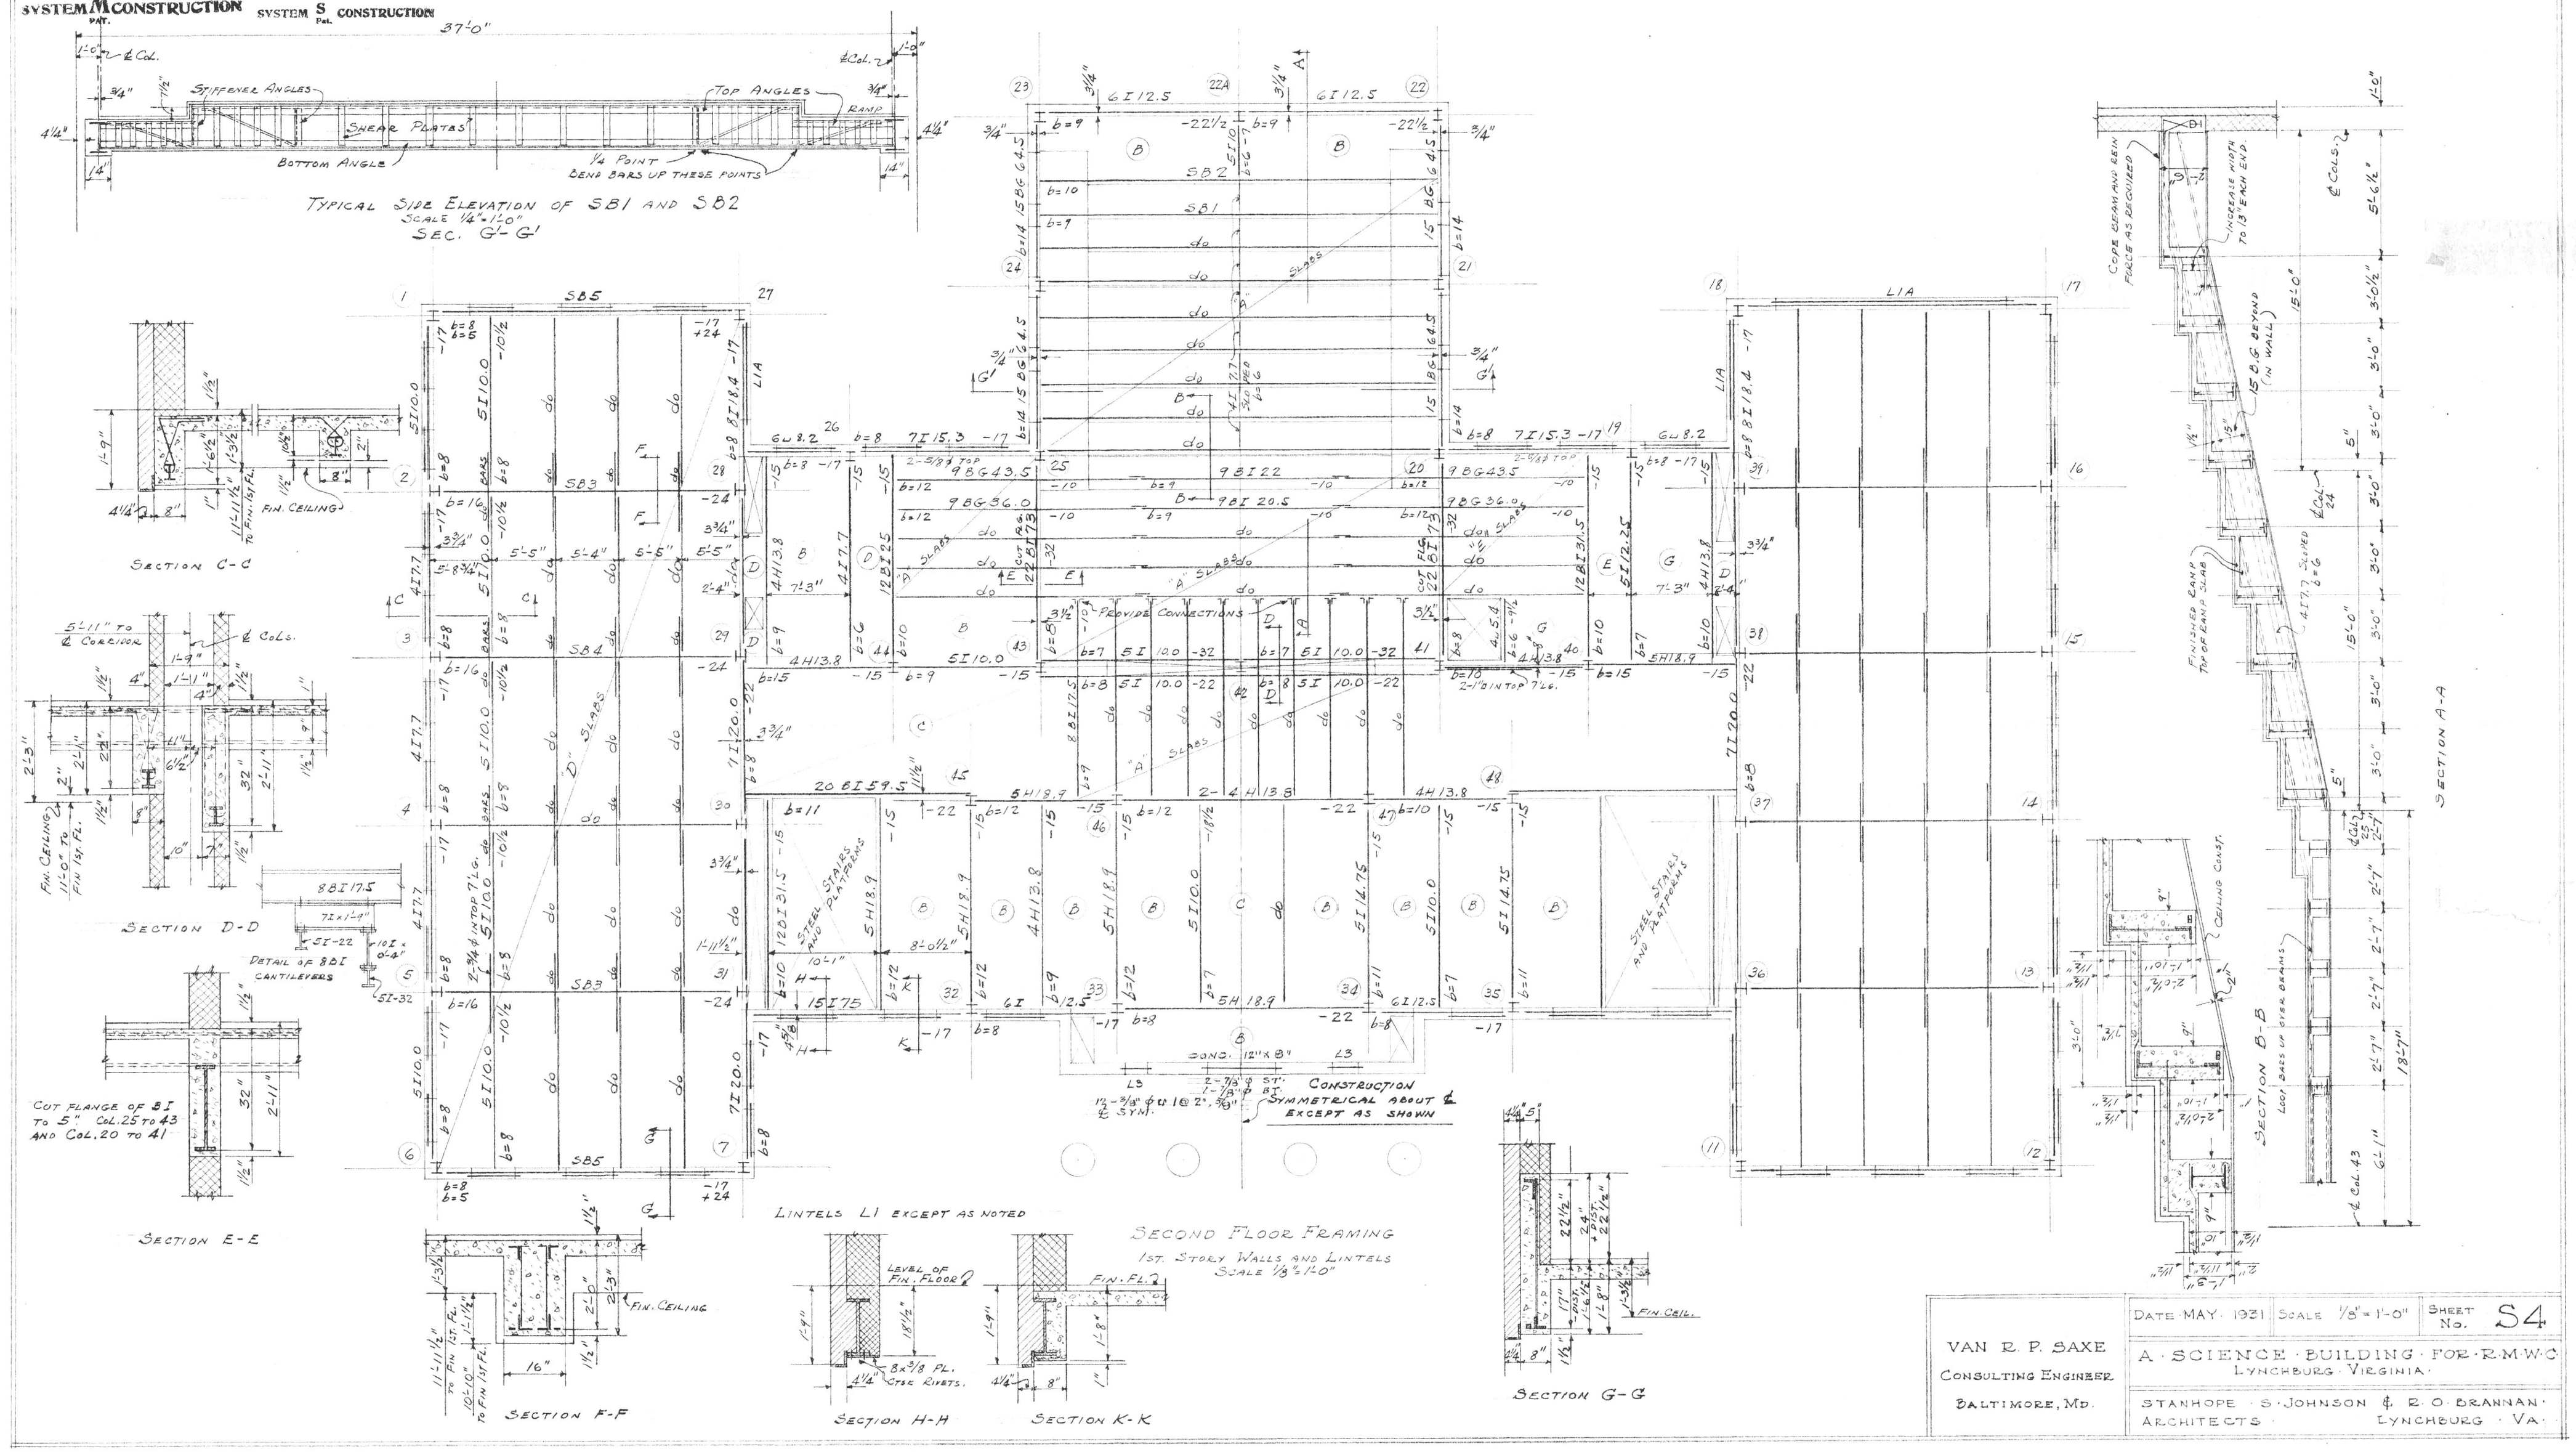

VAN R. P. SAXE CONSULTING ENGINEER BALTIMORE, MD.	DATE MAY 1931	SCALE 1/8"=1'-0"	SHEET No. S4
	A · SCIENCE · BUILDING · FOR · R.M.W.C LYNCHBURG · VIRGINIA ·		
	STANHOPE · S · JOHNSON & R. O. BRANNAN · ARCHITECTS · LYNCHBURG · VA ·		

SYSTEM M CONSTRUCTION PAT.

SYSTEM S CONSTRUCTION

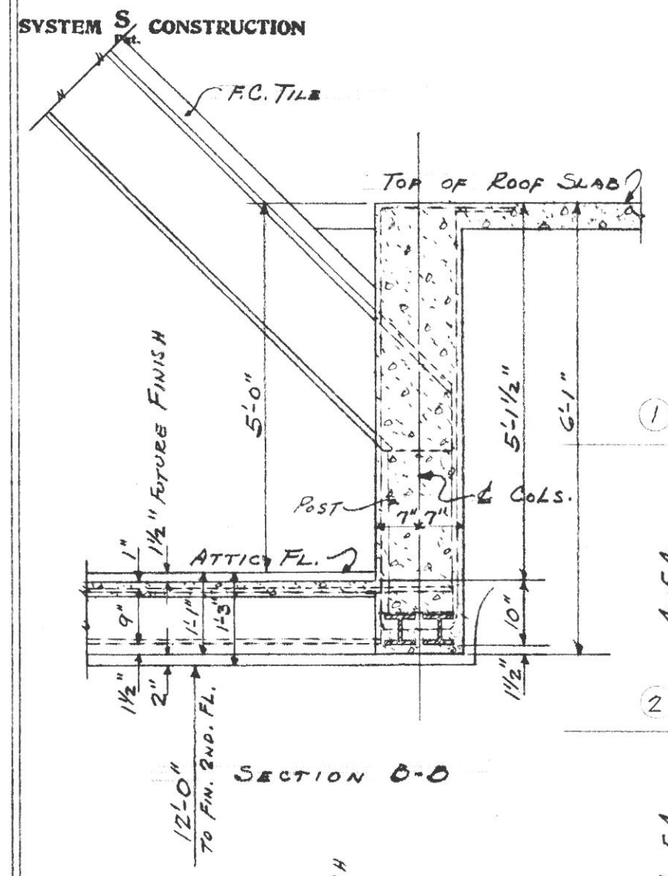

SECTION B-B

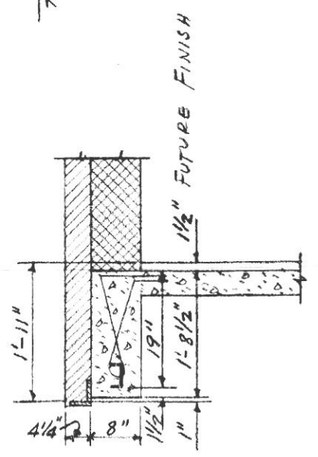

SECTION A-A

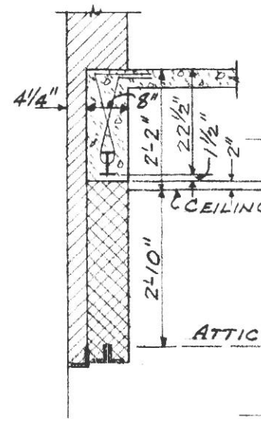

SECTION C-C

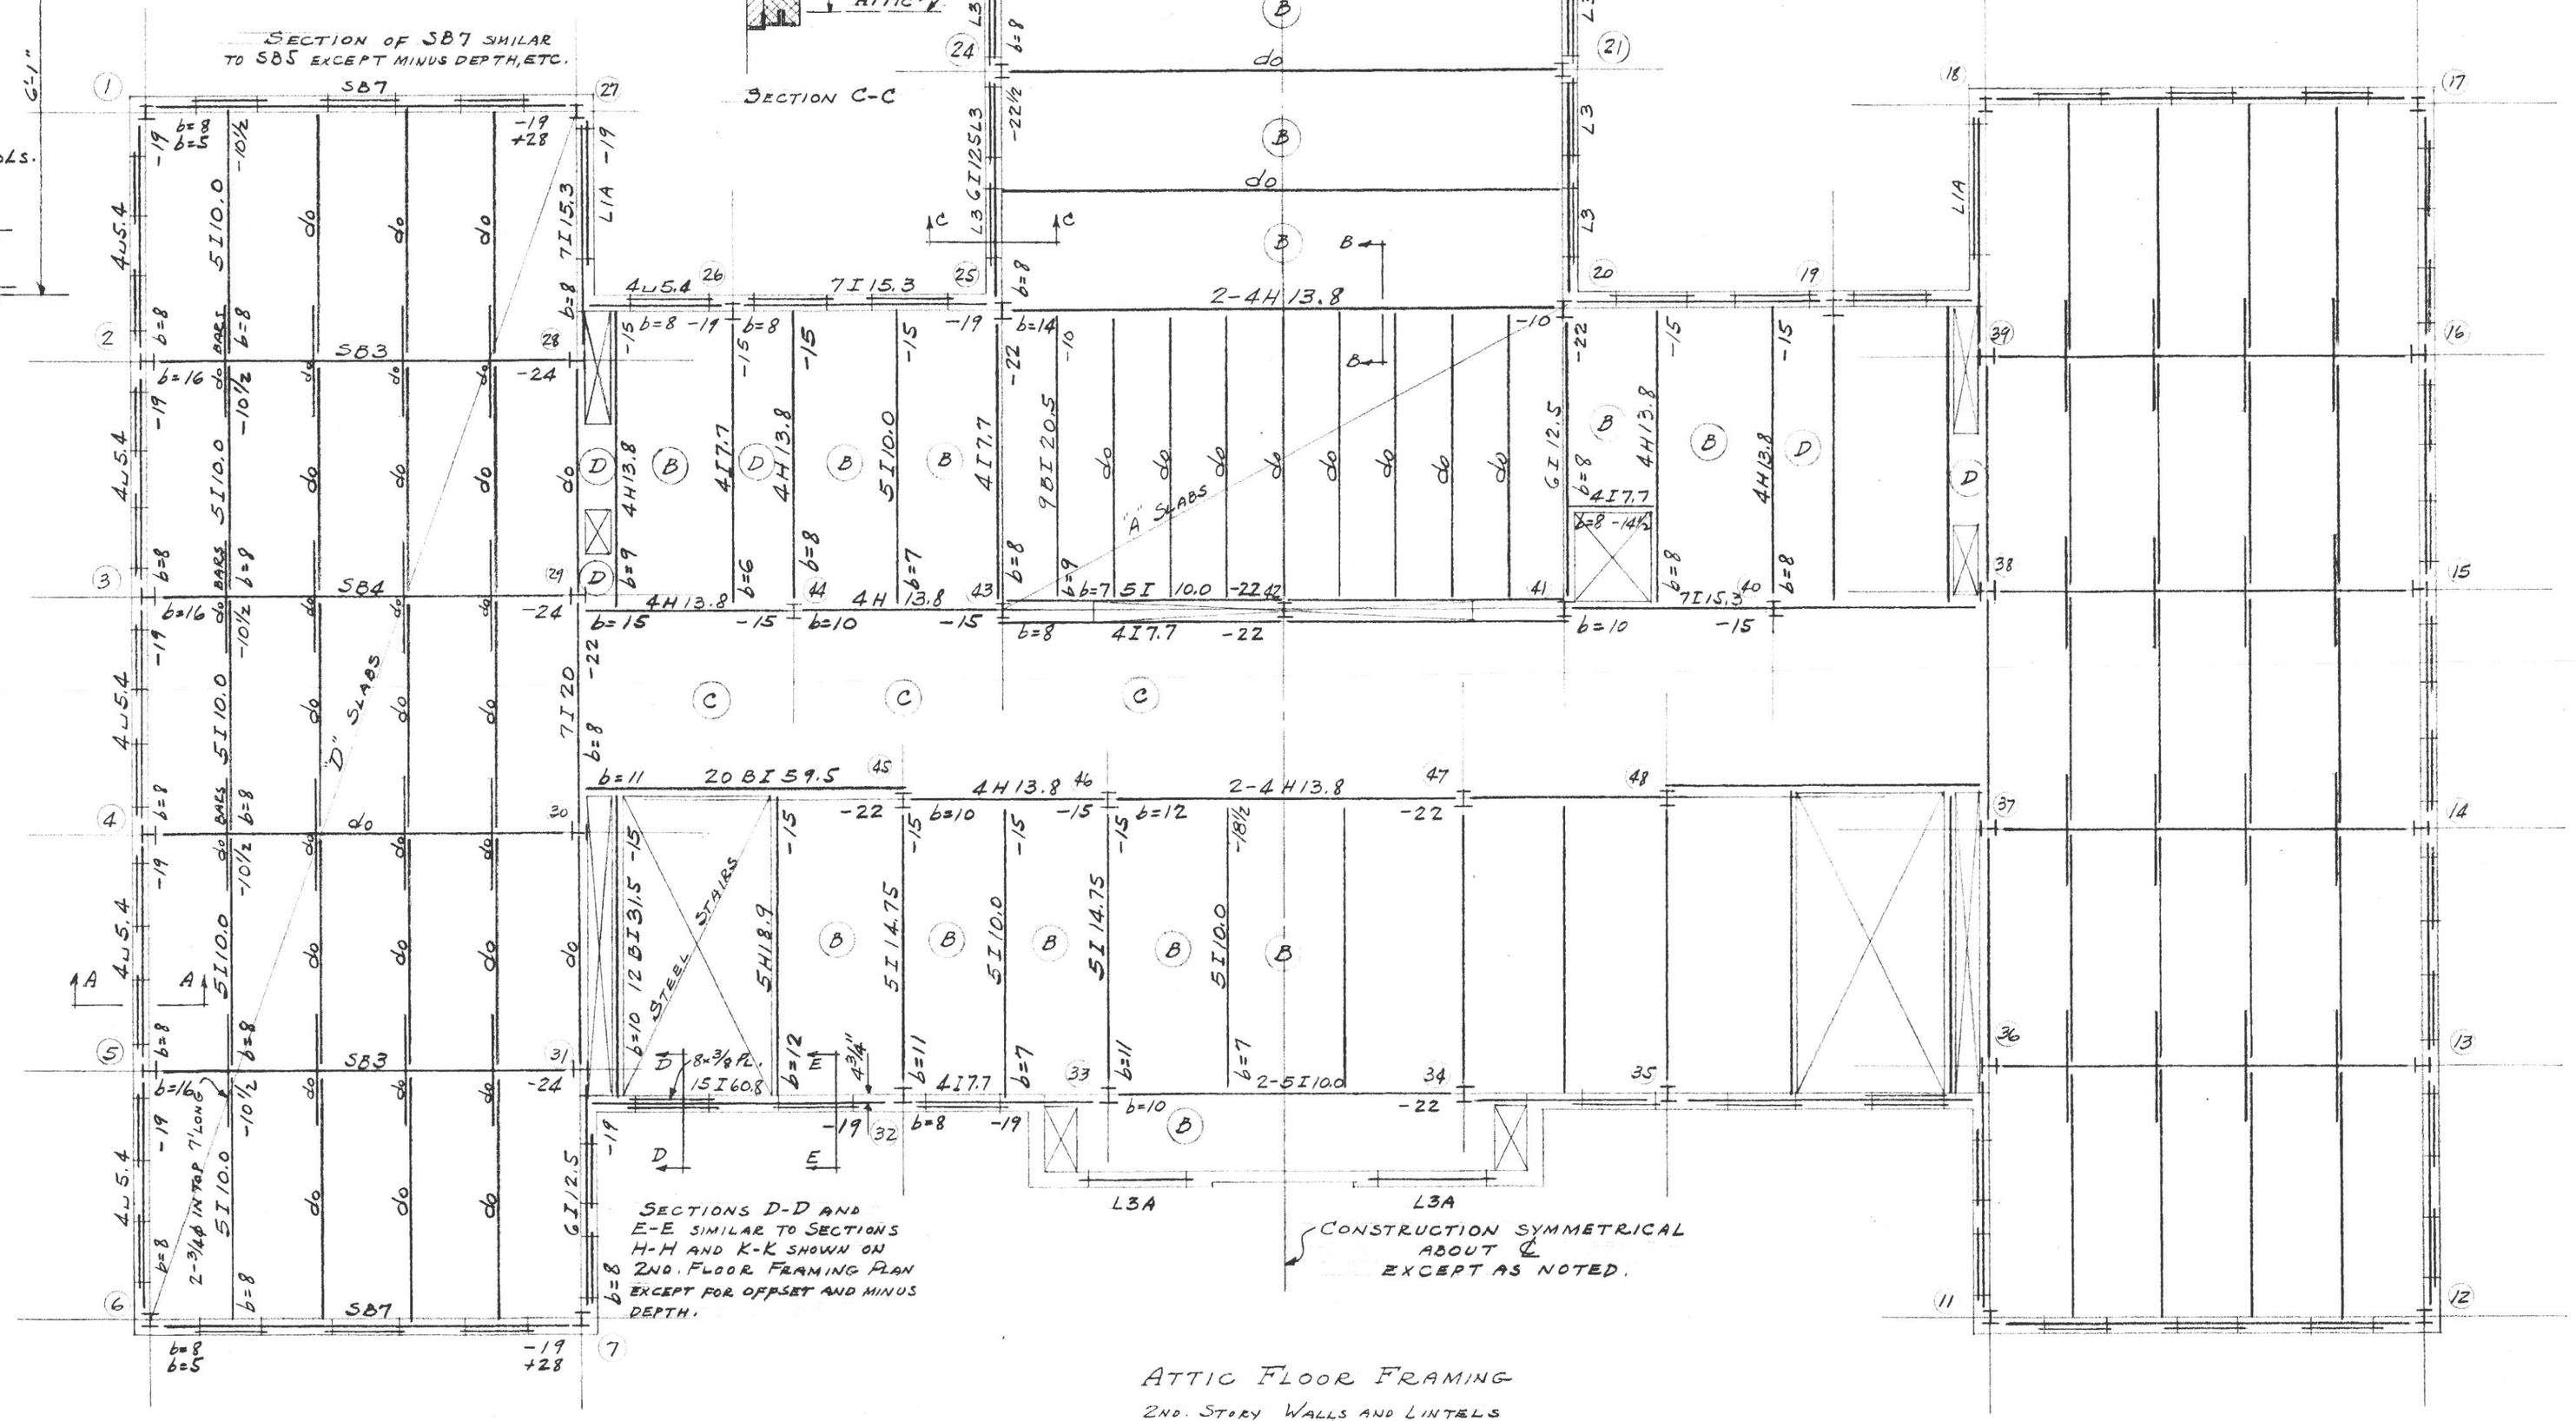

LINTELS L1 EXCEPT AS NOTED

ATTIC FLOOR FRAMING

2ND. STORY WALLS AND LINTELS
SCALE 1/8" = 1'-0"

VAN R. P. SAXE CONSULTING ENGINEER BALTIMORE, MD.	DATE MAY 1931	SCALE 1/8" = 1'-0"	SHEET No. S5
	A SCIENCE BUILDING FOR R.M.W.C. LYNCHBURG VIRGINIA		
	STANHOPE S. JOHNSON & R. O. BRANNAN ARCHITECTS LYNCHBURG VA.		