COURT ST. M.E. CHURCH,
LYNCHBURG, VA.
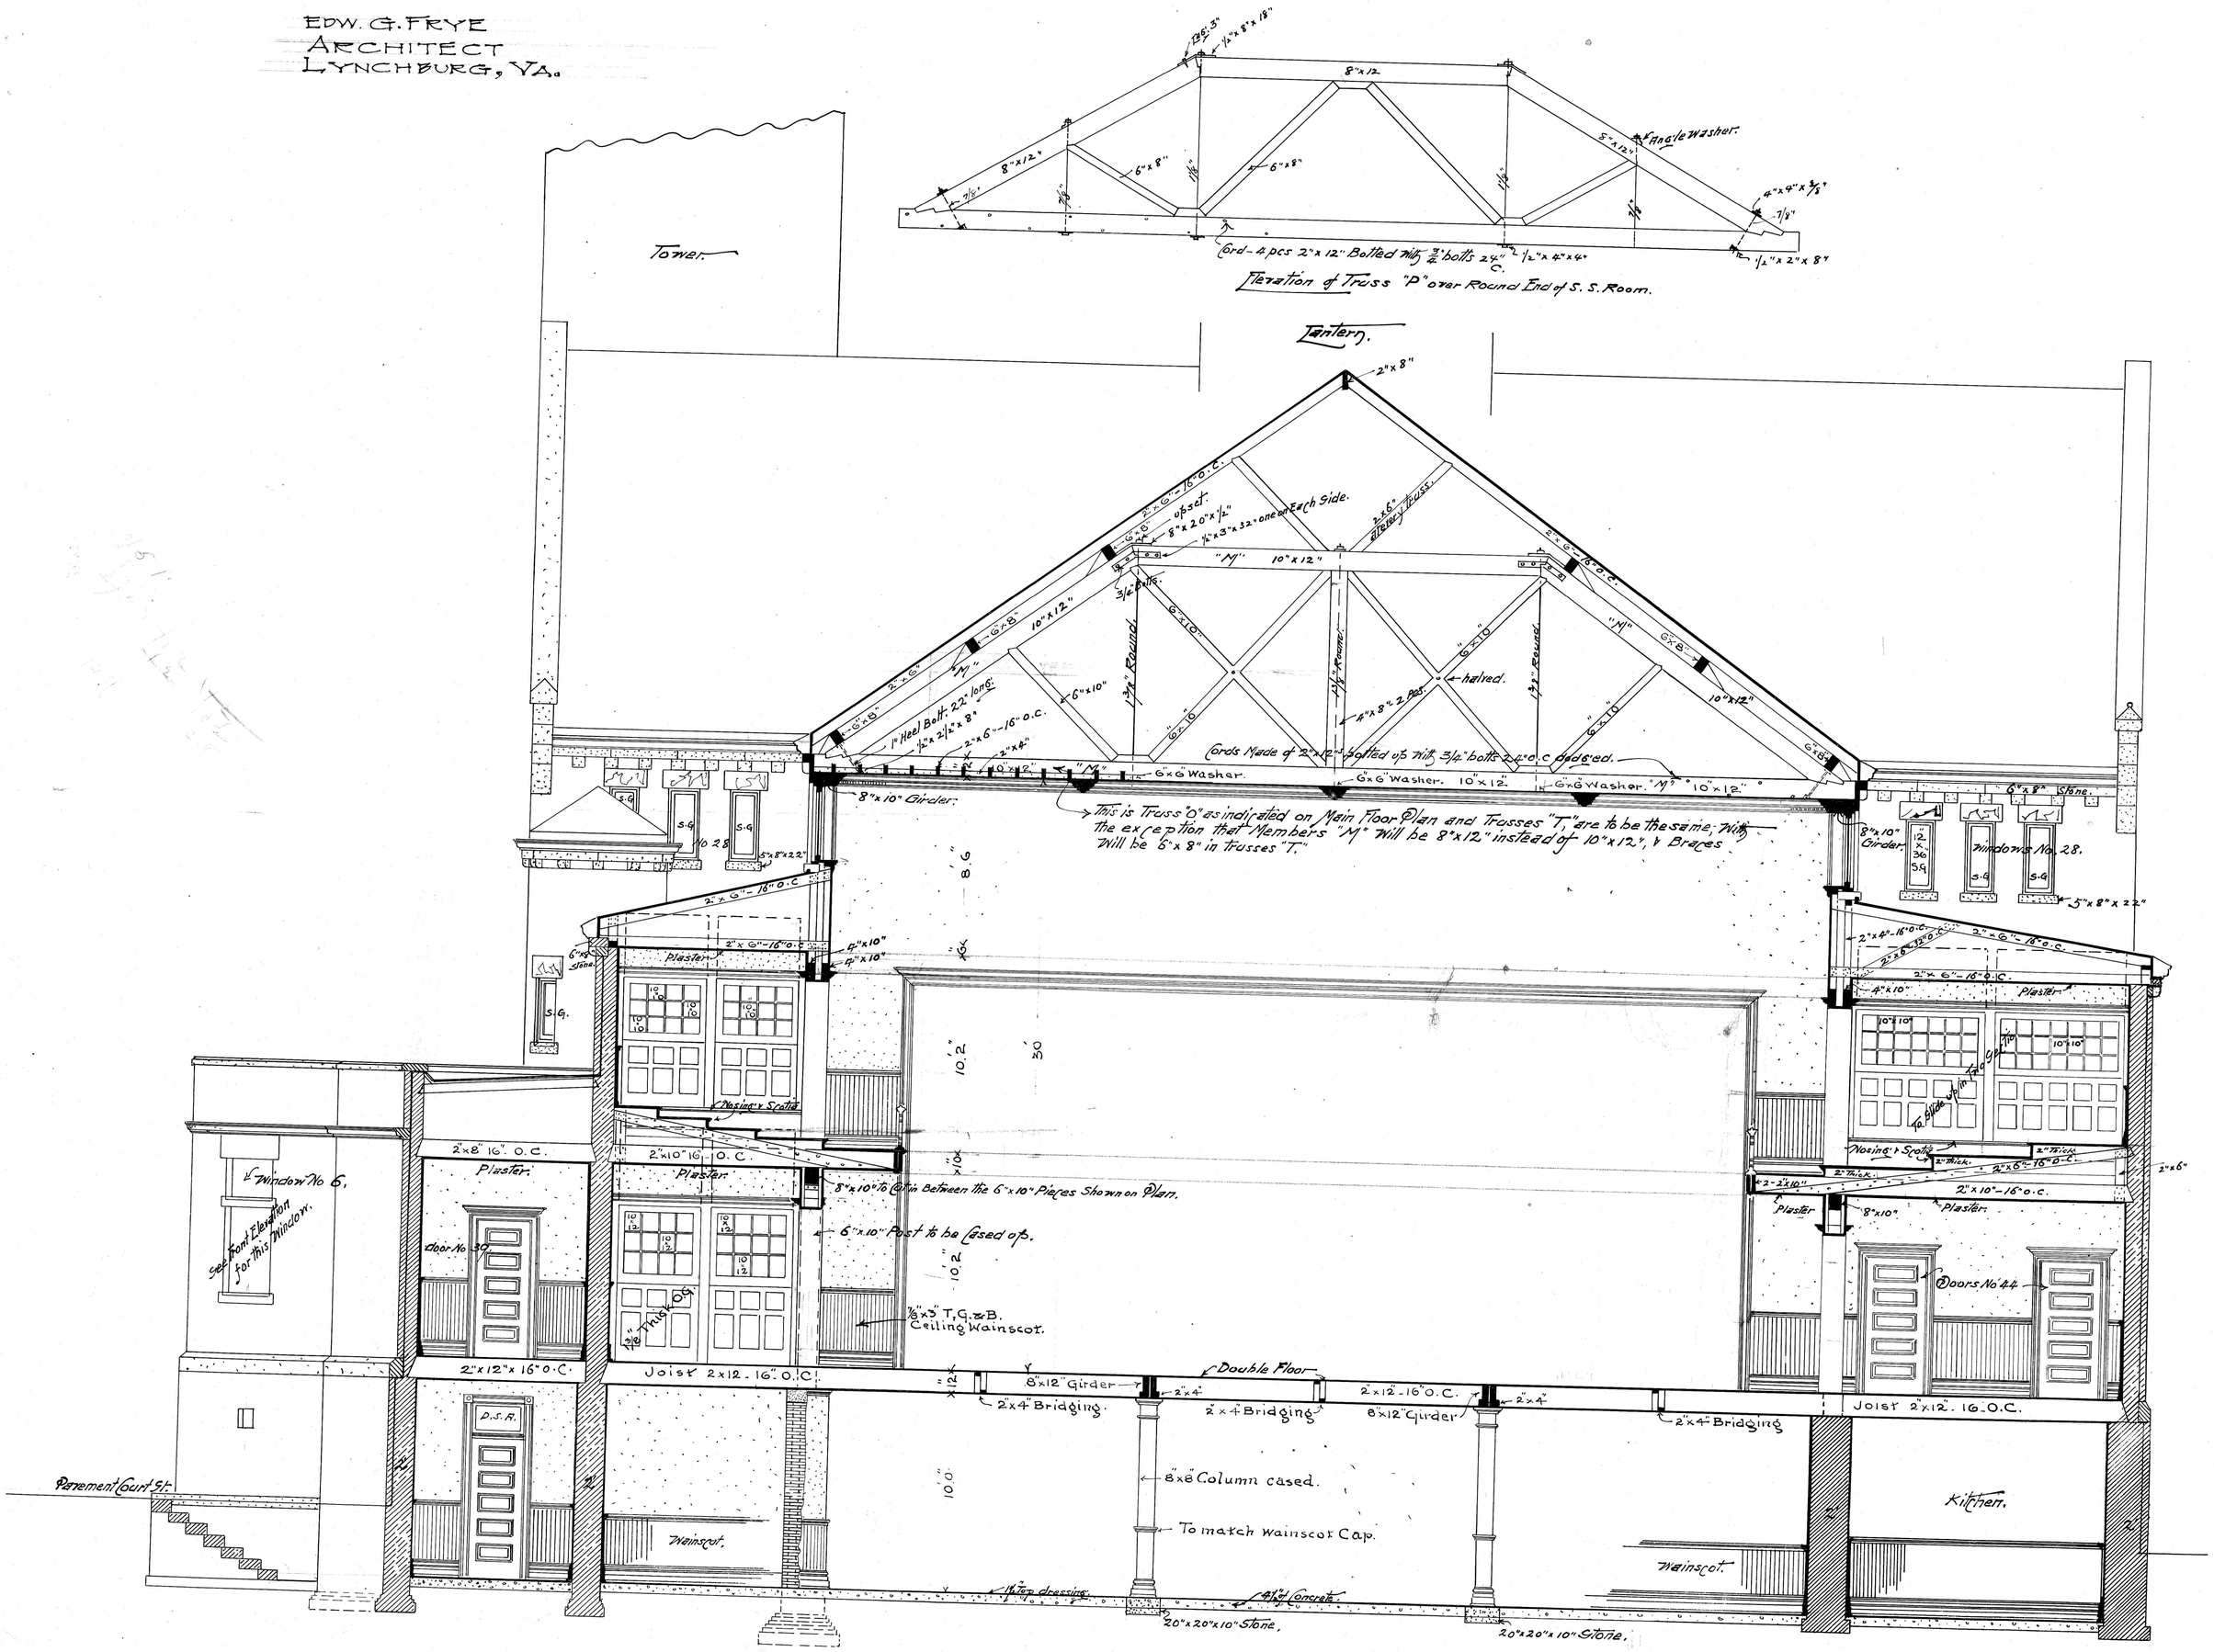
EDW. G. FRYE
ARCHITECT
LYNCHBURG, VA.