
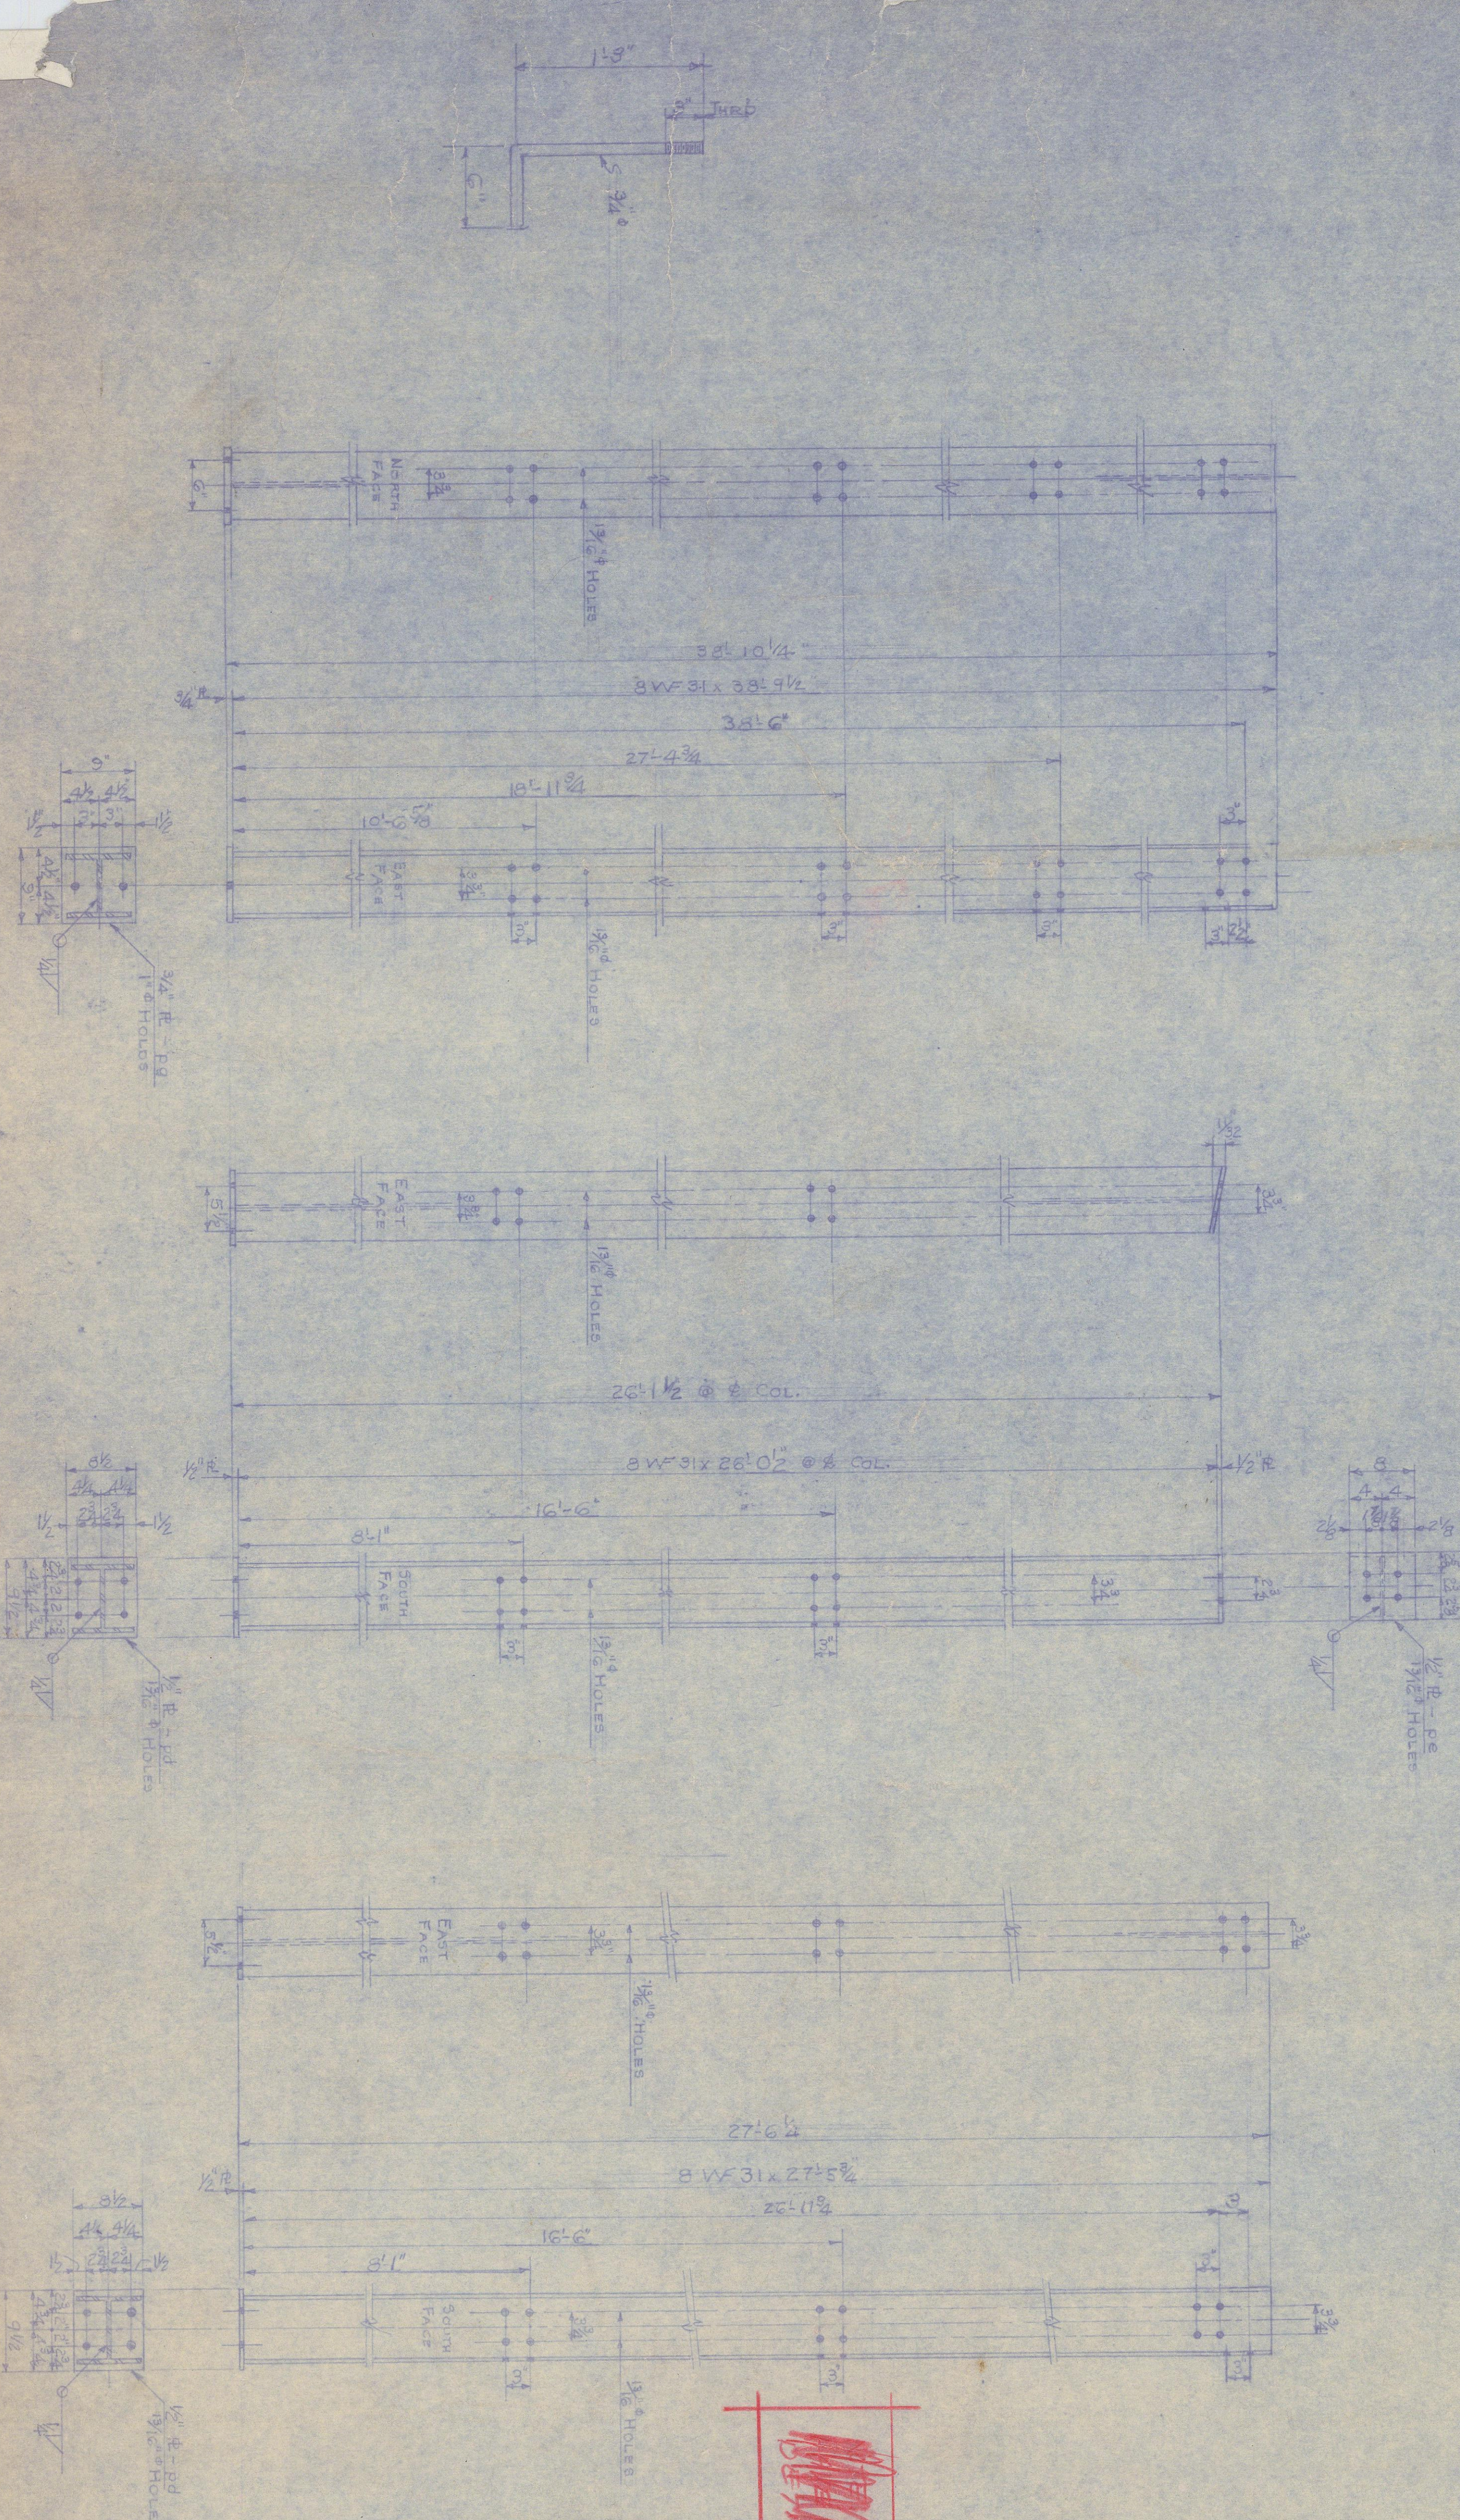


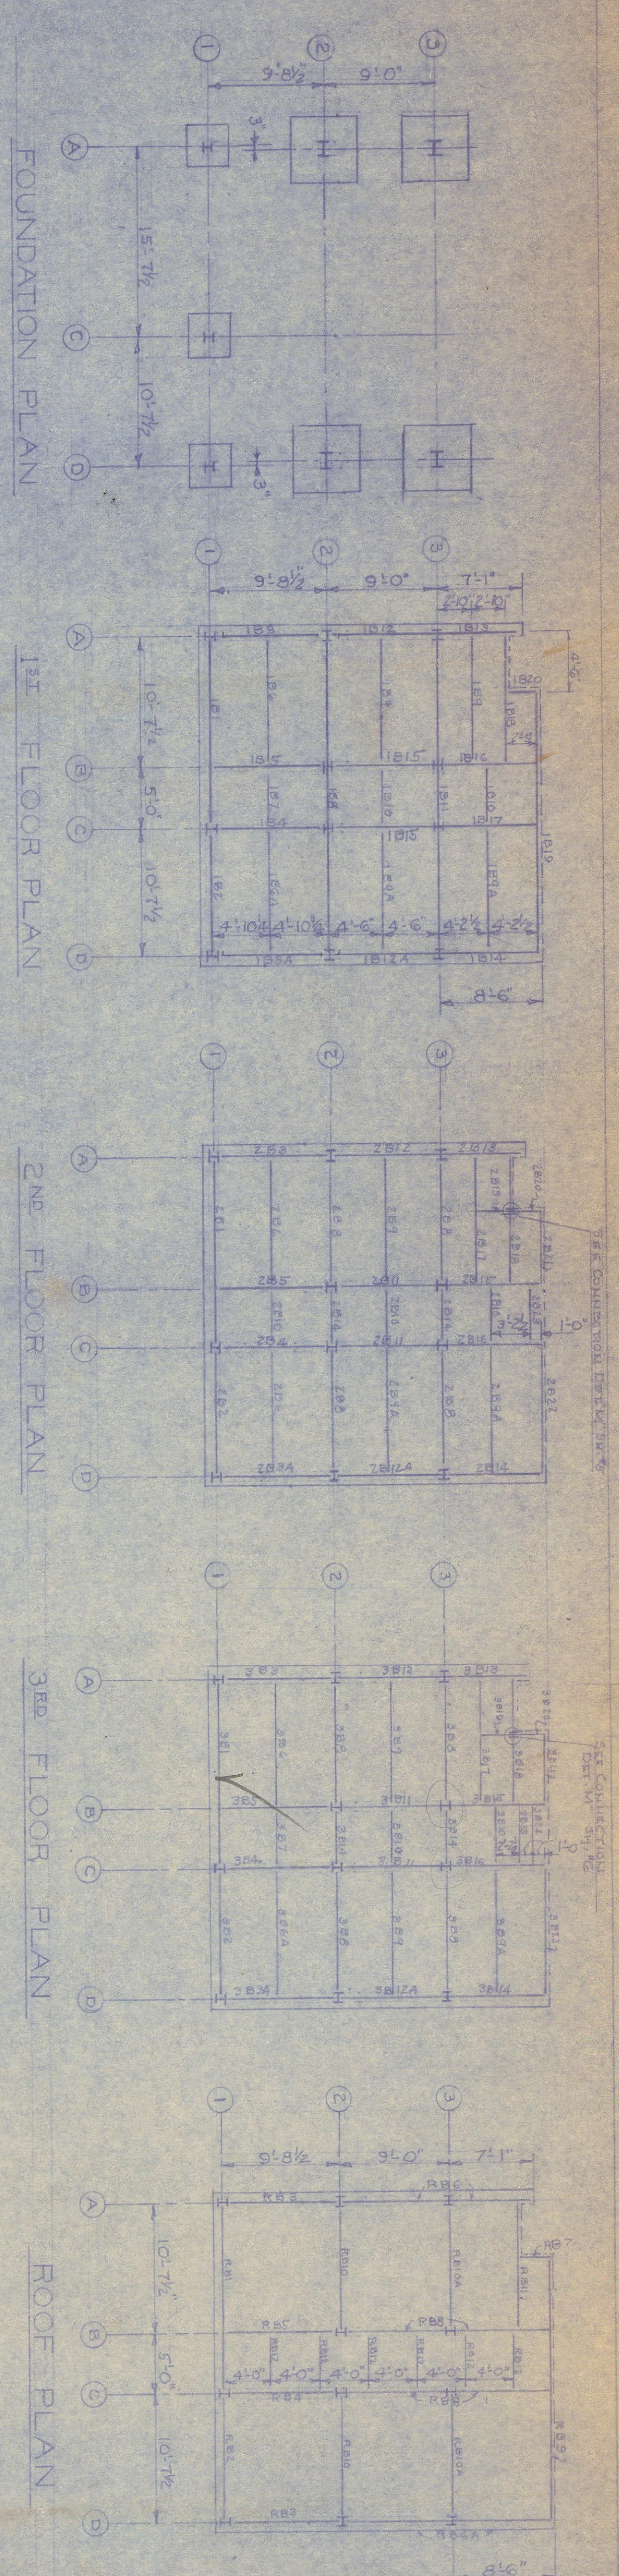

3 COLS ONE EA. MK. A, C, D

2-2nd TIER COL'S MK. A3 & D3
COL. A3 (AS SHOWN)
FOR COL. D3 (ROTATE COL. 180°)

2-2nd TIER COL'S MK. A2 & D2
COL. A2 (AS SHOWN)
FOR COL. D2 (ROTATE COL. 180°)

4-1st TIER COL'S MK. A2, A3, D2, D3
COL'S A2, A3 (AS SHOWN)
FOR COL'S D2 & D3 (ROTATE COL'S 180°)

REINFORCED CONCRETE

GENERAL NOTES
1. ALL STEEL A STM. A 36
2. UNLESS OTHERWISE NOTED ALL
CONNECTIONS TO BE MADE
BY 4" MIN. BOLTS

Reinforced & Lapped
Steel B. (Notes) Billings
Date 7/15/67

PAINTED RED LEAD
BOOK STACK ATTENTION
TO
JONES MEMORIAL LIBRARY
LYNCHBURG, VA
Piedmont Steel Div
Lynchburg, Virginia

4591-224